
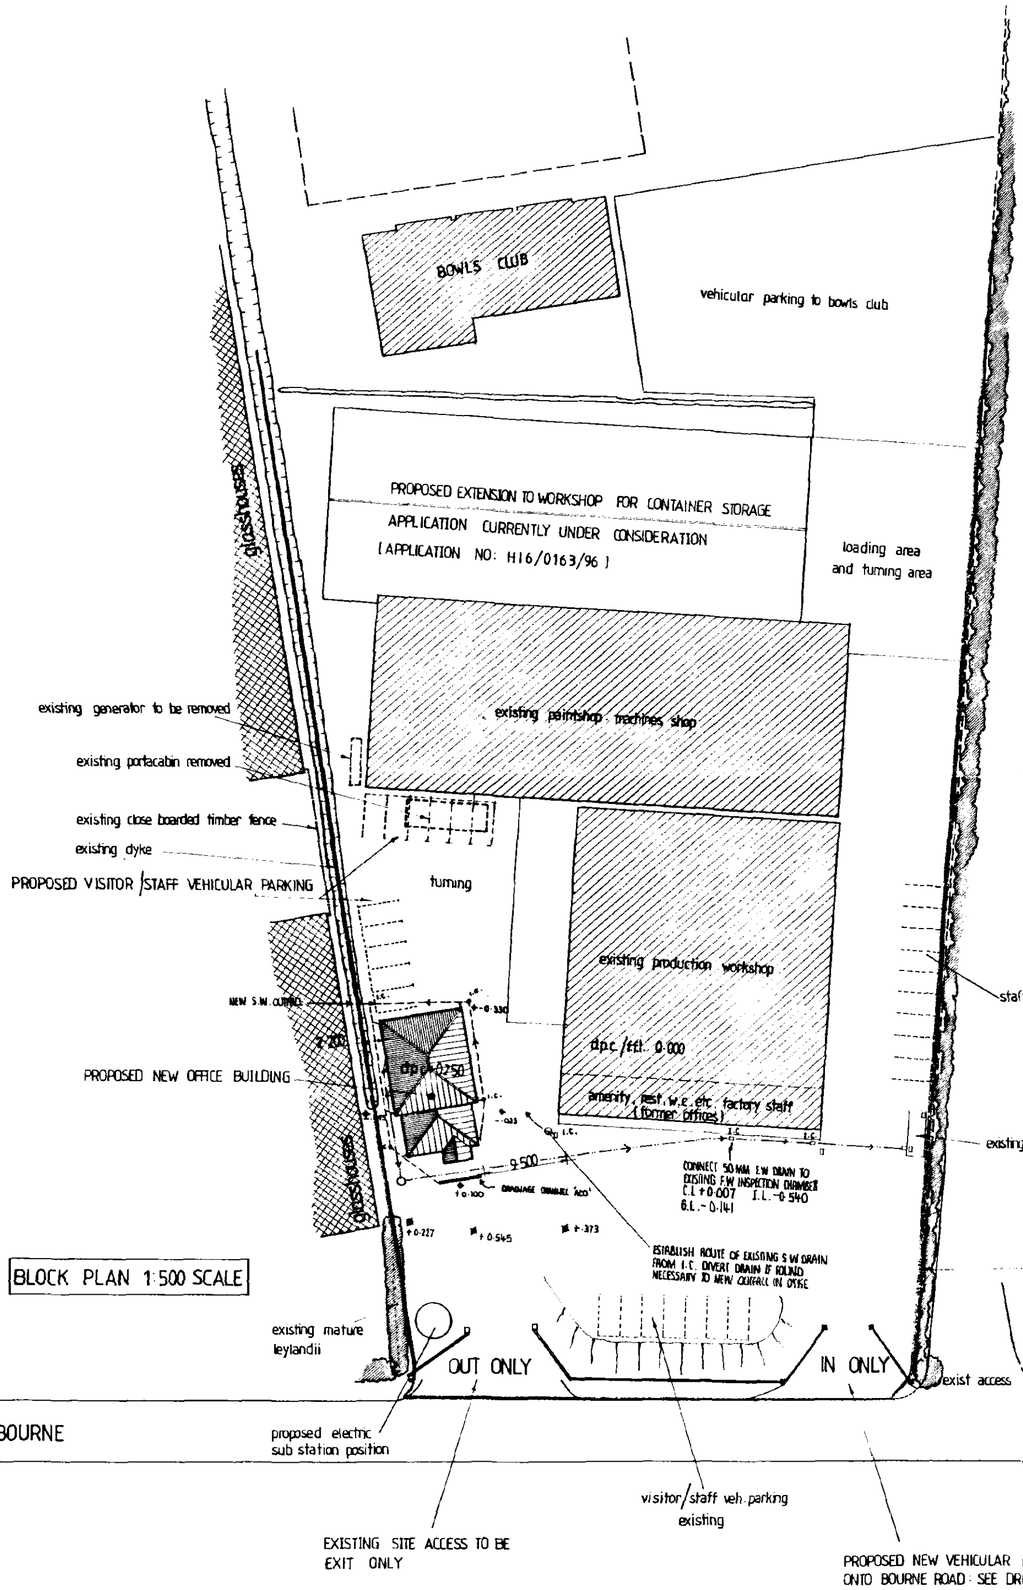


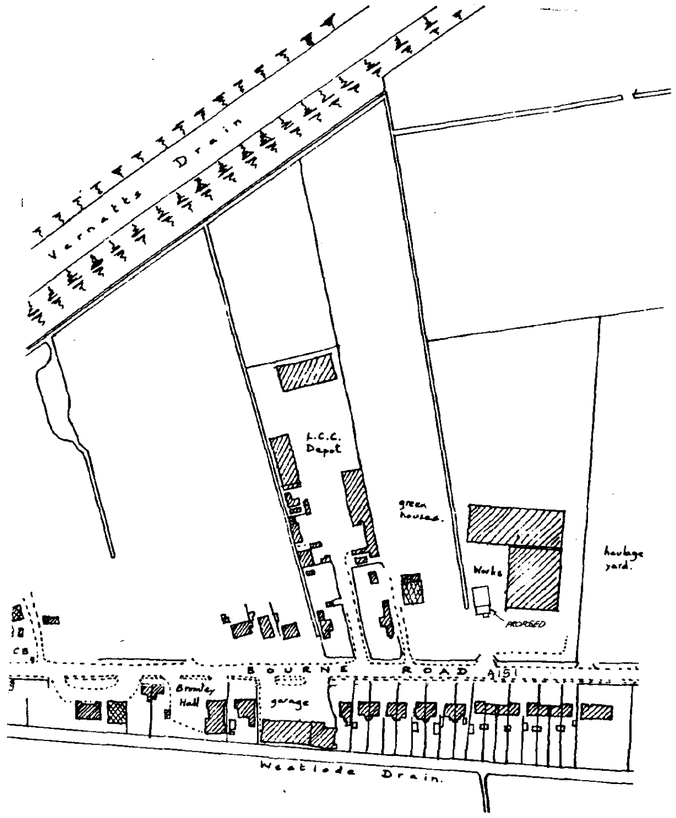

LOCATION PLAN 1:2500

DETERMINED PLAN

SOUTH HOLLAND DC HOUSING & PLANNING
12 JUN 1997
Ref: 0699/96

CONTRACTOR TO CHECK ALL DIMENSIONS ON SITE BEFORE WORK COMMENCES.

revision	date	init.	revision details
A	13.6.97	RAB	SHED OVER ENTRANCE TO EXIT

PODDINGTONS

Architectural Design Consultants

43 Double Street, Spalding, Lincs. PE11 2AA
Tel: 0775 761856 & 768296. Fax: 0775 710218

project
PROPOSED OFFICE BUILDING AND VEH. ACCESS.
BRANTONS BRIDGE BOURNE ROAD,
PODE HOLE, SPALDING. LINCOLNSHIRE

FOR: M.J.L. WELDING & FABRICATION LTD.

drawing
SITE AND LOCATION PLAN

scale
1:500, 1:2500


drawing no.
2698 3 A

date
APRIL 1996

drawn

checked

SUMMIT 5278 993T

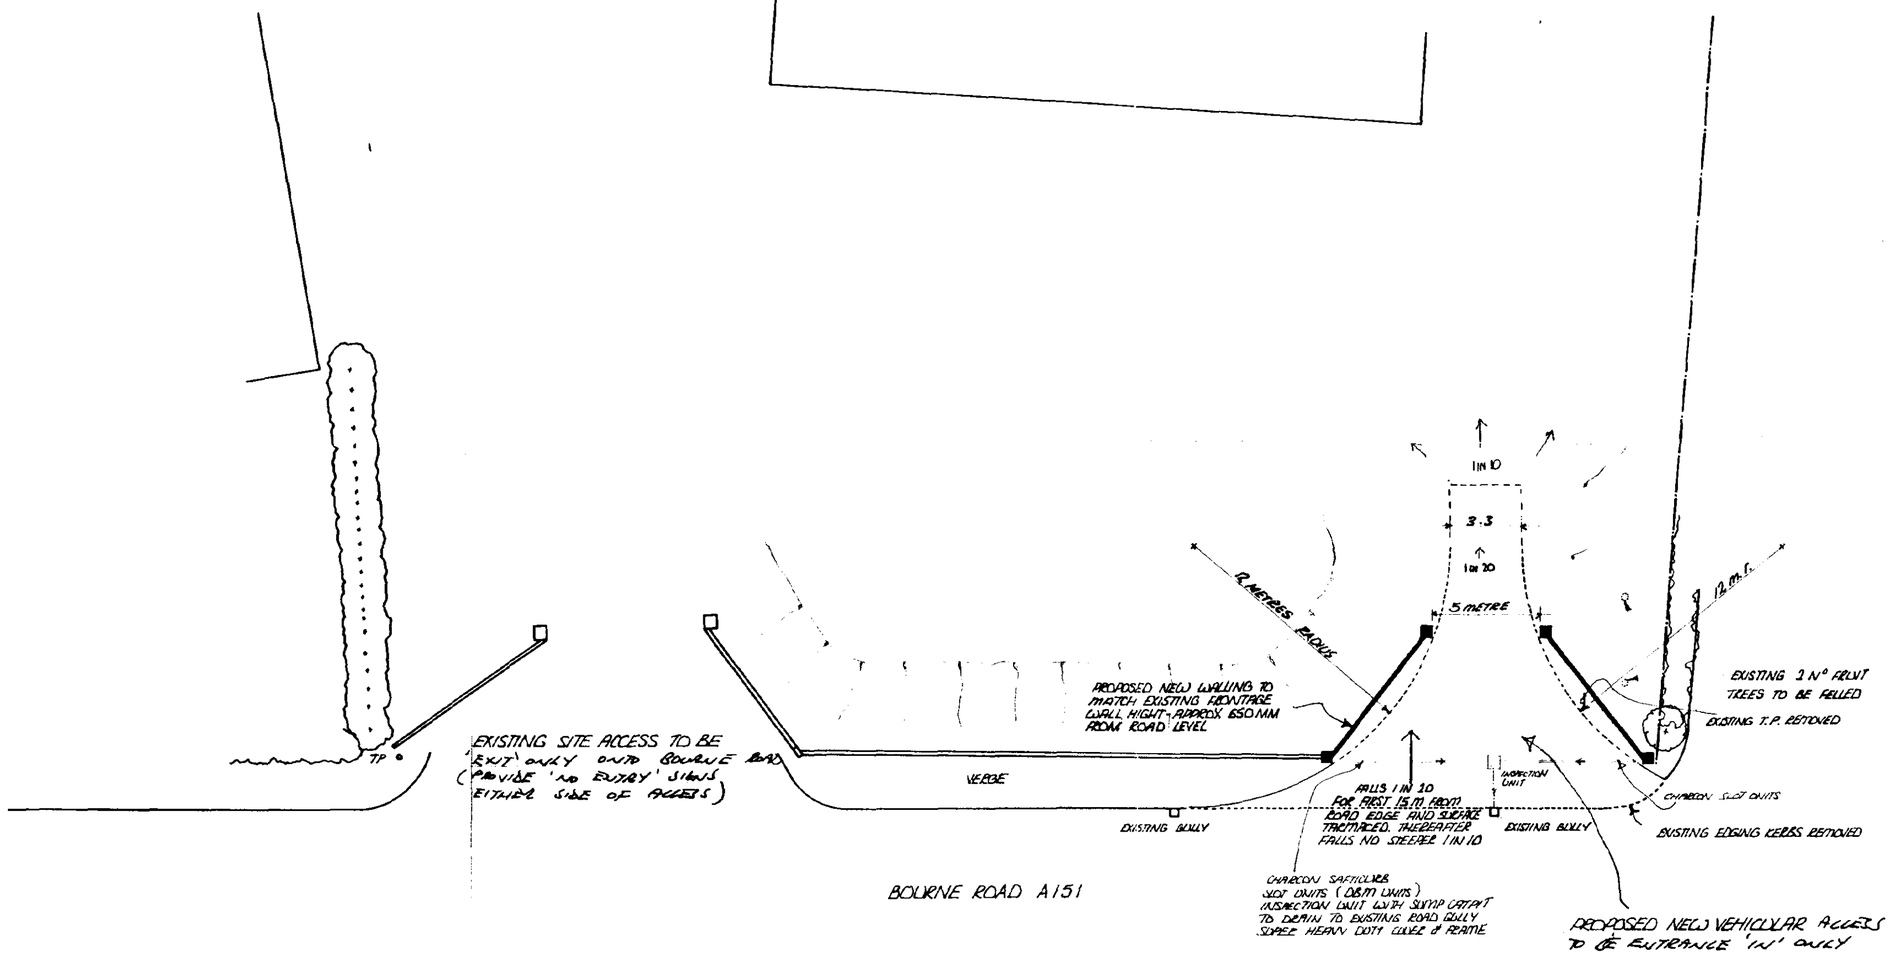

CONTRACTOR TO CHECK ALL DIMENSIONS ON SITE BEFORE WORK COMMENCES.

revision	date	init	revision details
A	12-6-97	RMJ	SWOP OVER ENTRANCE & EXIT

PODDINGTONS

Architectural Design Consultants

43 Double Street, Spalding, Lincs. PE11 2AA
Tel: 0775 761856 & 768296. Fax: 0775 710218

project
PROPOSED NEW OFFICES
BRANTONS BRIDGE BOURNE ROAD
POOR HOLE SPALDING LINCOLNSHIRE
FOR M.J.L. WELDING & FABRICATION

drawing
PROPOSED VEHICULAR ACCESS

scale
1:200

drawing no.
2698-4

A

date

drawn

checked

SOUTH HOLLAND DC
HOUSING & PLANNING
12 JUN 1997
Ref: 0649/97.
DETERMINED
PLAN

SUMMIT 5279 993T