



BLOCK PLAN

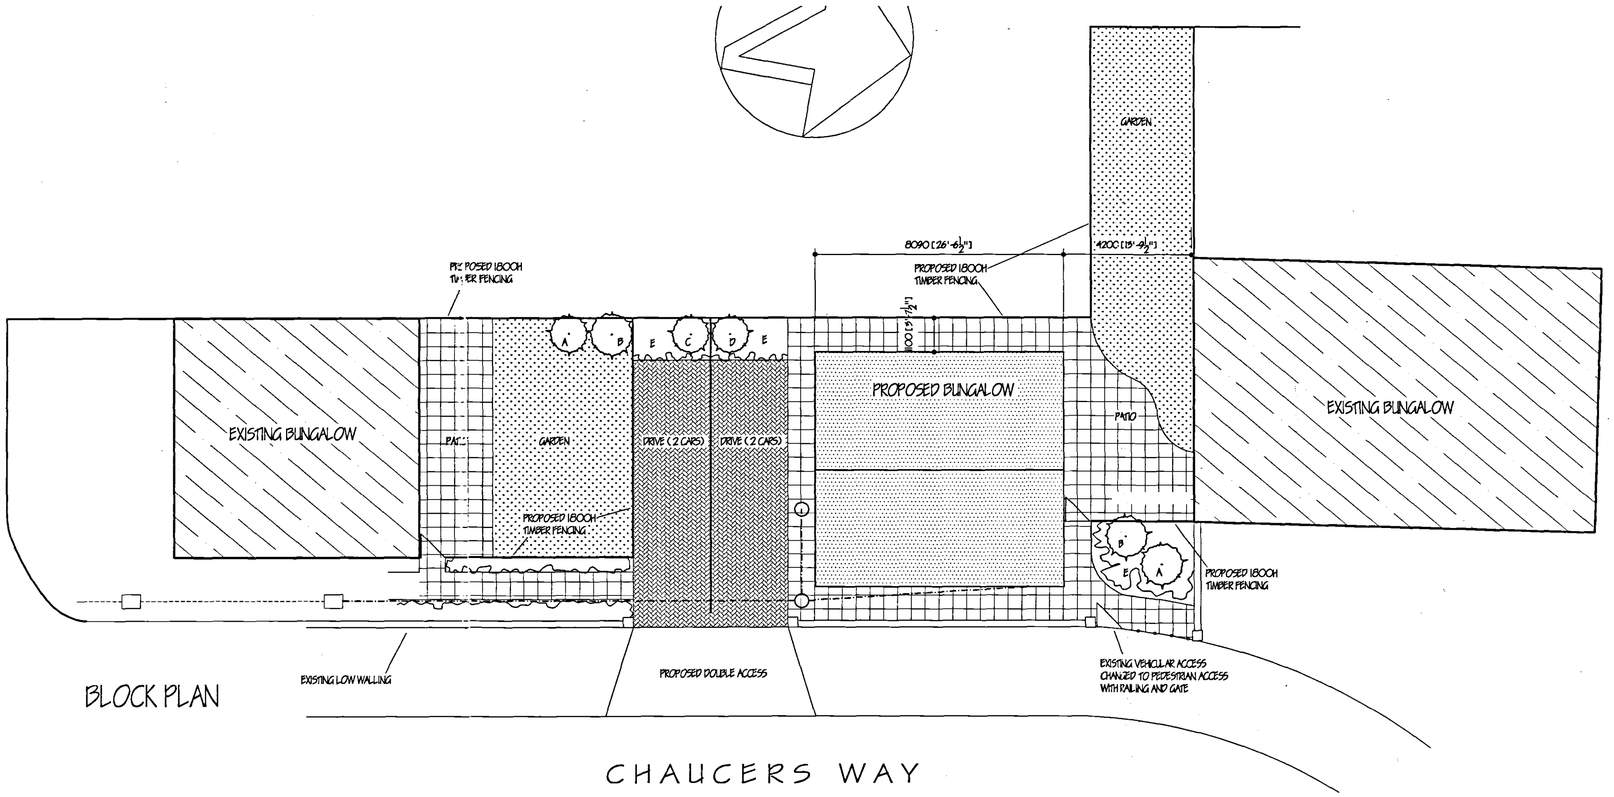

LOCATION PLAN

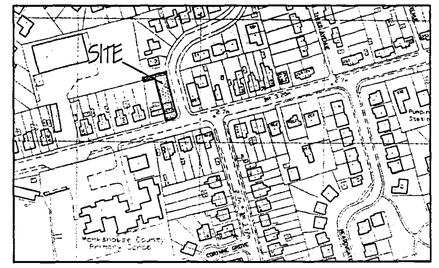

LANDSCAPING & TREE PLANTING SCHEME

A SILVER BIRCH (BETULA PENDULA) FEATHERED
B HAWTHORN (CRATAEGUS LAEVIGATA) FEATHERED
C WHITE BEAM (SORBUS ARIA) FEATHERED
D TURKISH HAZEL (CORYLUS COLURNA) FEATHERED

SHRUBBERY

E COTONEASTER CONGESTUS
HEBE AUTUMN GLORY
HYPERICUM CALYCINUM
SKIMMIA JAPONICA
SKIMMIA JAPONICA RUBELLA

All planting to be in accordance with BS 4428:1989 and amendment No. 1 (1991)

All trees to be planted with minimum 0.6m plastic mulch mat and to be staked, tied and tubed.

1/3 to ½ bag of peat free tree and shrub planting compost to be incorporated into backfill for each tree hole.

SHDC
Planning & Development
24 MAY 2004
Ref: 0680/04

DETERMINED PLAN

ref: revision date

G. R. MERCHANT GRM
I.ENG AMICE FIWO

ARCHITECTURAL, STRUCTURAL AND LAND DRAINAGE CONSULTANTS

Unit 4, Wrights Mews
12A Park Road, Holbeach,
Spalding, Lincs. PE12 7EE
Tel: 01406 420800
Fax: 01406 427744
E-Mail: G. R. Merchant @ Merchant. Fsb. Co. UK

Project
RESIDENTIAL DEVELOPMENT
CHAUCERS WAY
SPALDING
LINCS

Client
DGM PROPERTIES LTD.

Drawing
LANDSCAPING & TREE PLANTING SCHEME

Job Ref.	Drawing No.
448/02	07
Date	Drawn
MAY 2004	GRM

Scales
1/100 1/2500

DO NOT SCALE FROM THIS DRAWING

This drawing is copyright and may not be altered, traced, photographed or used for any other purpose other than that for which it is issued. The General Contractor is to check all dimensions on site and report any discrepancies to the Architect. All details shown on this drawing including foundations are based upon typical site conditions related to the area. No responsibility can be accepted for abnormal conditions which may be discovered during construction unless reported to the Architect so that design amendments may be considered. Site soil surveys are recommended in respect of foundations to establish specific site conditions before foundation work is undertaken. This drawing is limited in the amount of information contained and does not purport to contain a full specification of the works. It is solely for the purpose of obtaining Planning / Building Regulations approval. This drawing must not be used as a contract document alone. The works will not be supervised or inspected on site by G R Merchant or any representative thereof. It is the client or their appointed agents responsibility to control workmanship, substitution of materials, adherence to specification, variations to contract etc.

All materials to be new unless otherwise stated and all components and materials etc. to be used fitted and installed etc. to strict accordance with manufacturers instruction and relevant code of practice. Materials shall conform to appropriate British standard specification or BBA certificate or European code equivalent. The Employer / Client shall ensure that the selected contractor is conversant with and adopts all measures necessary to acheive compliance with Health and Safety legislation for Building sites and Work places. The Employer / Client is advised that should the works need to comply with the Construction Design and Management Regulations an independent Planning Supervisor will be required. The works shall complies of all that is shown on the drawing