





FRONT

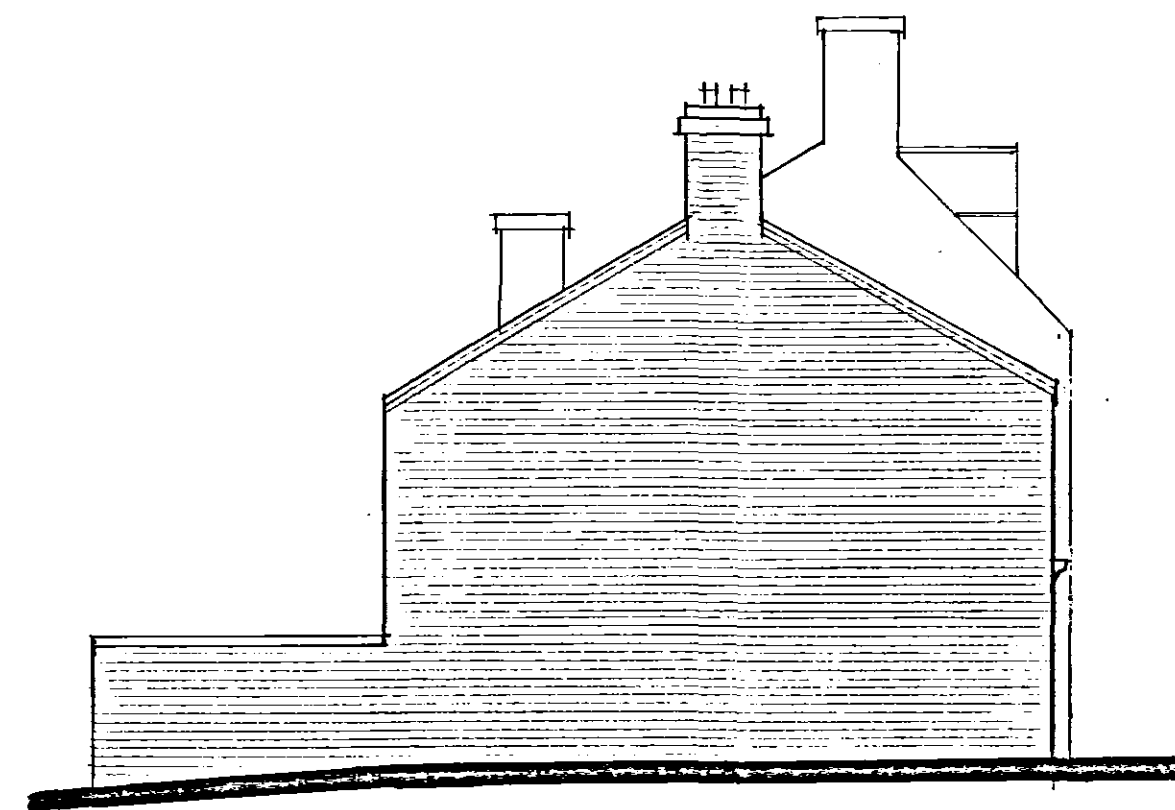

SIDE



REAR

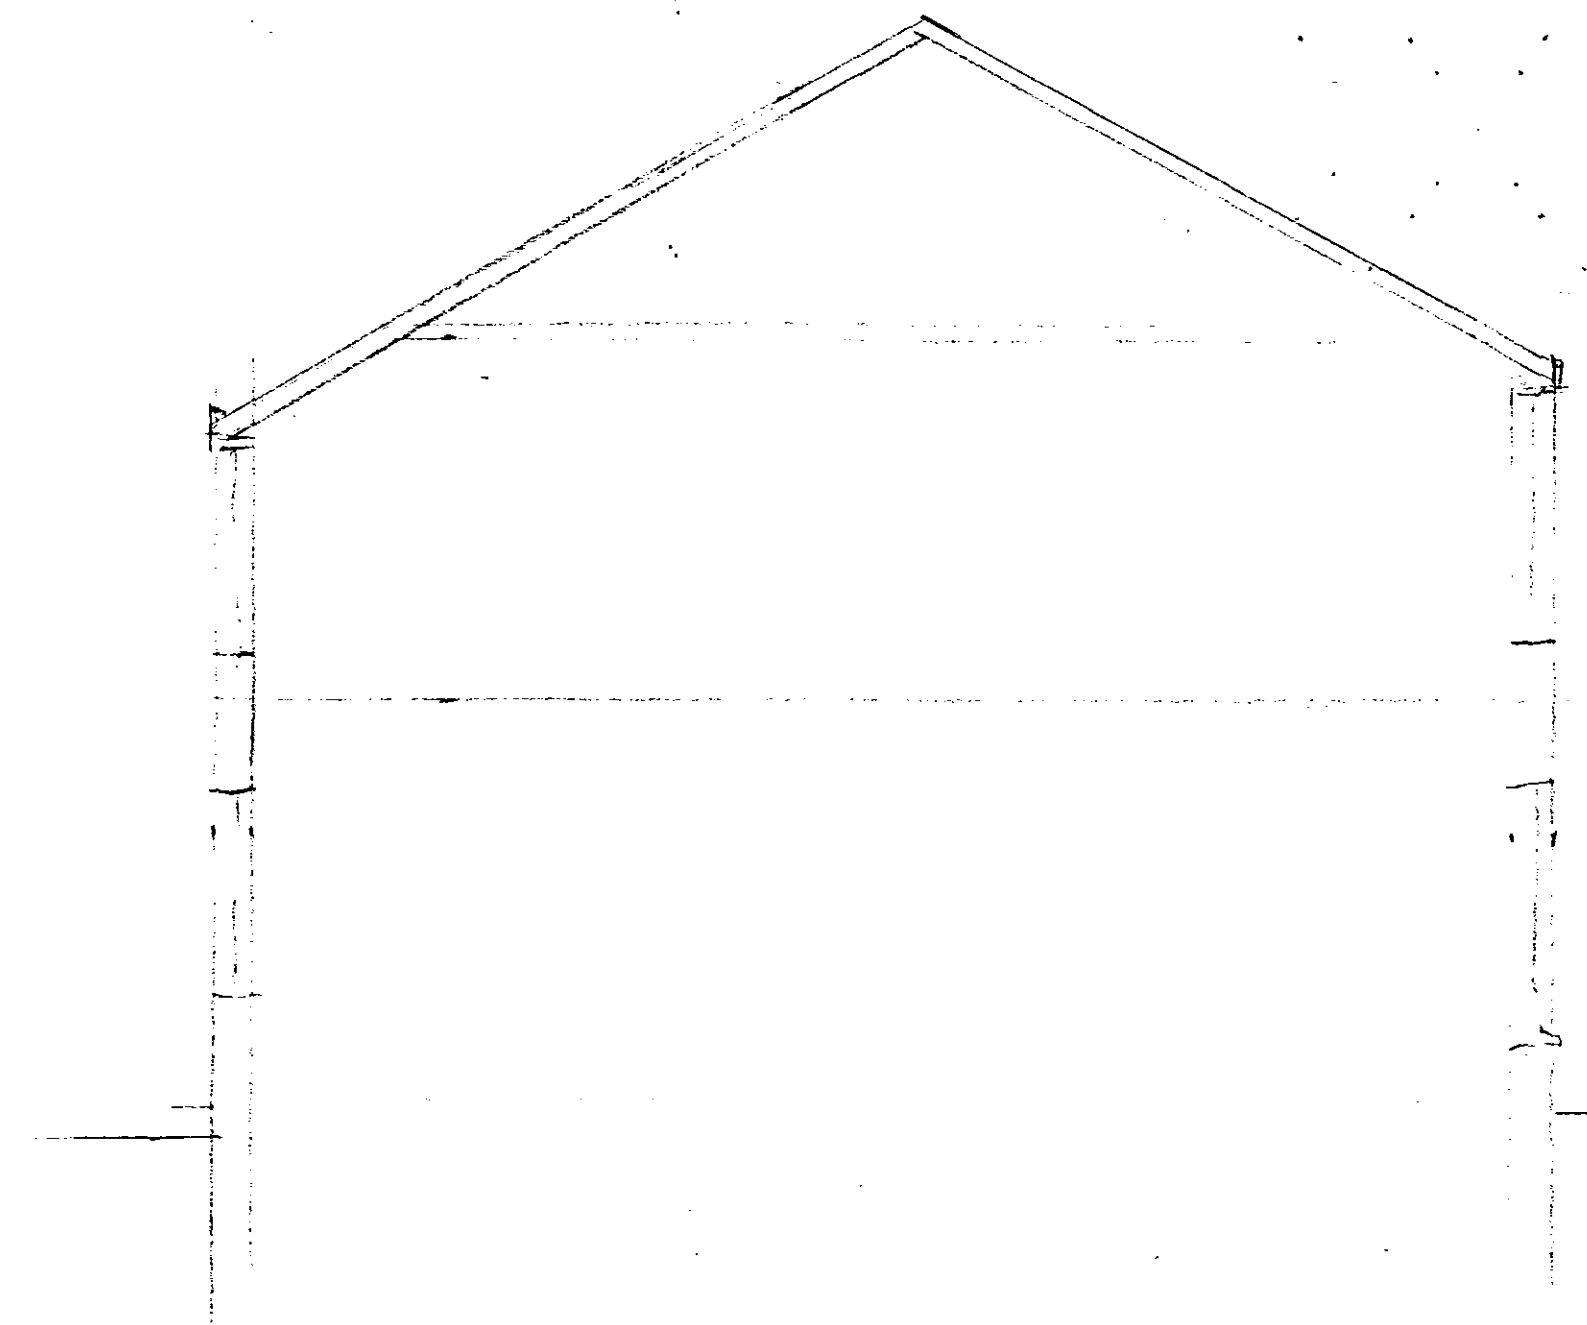

AMENDED PLAN
Ref. A1

SHDC
PLANNING & DEVELOPMENT
25 AUG 2006
Ref. 0680106

B - DESIGN ALTS - 21.8.06
A - DESIGN ALTS - 27.3.06

Status
CONSULTANTS IN ARCHITECTURE & PLANNING

PROPOSED SEMI-DETACHED
HOUSE TO REPLACE
GARAGE AT 64 DOUBLE
STREET, SPALDING FOR

MISS. N. TALARICO.

ELEVATIONS AS PROPOSED

1:100 SD05-083/4.
JAN-06 B.GILHAM.