
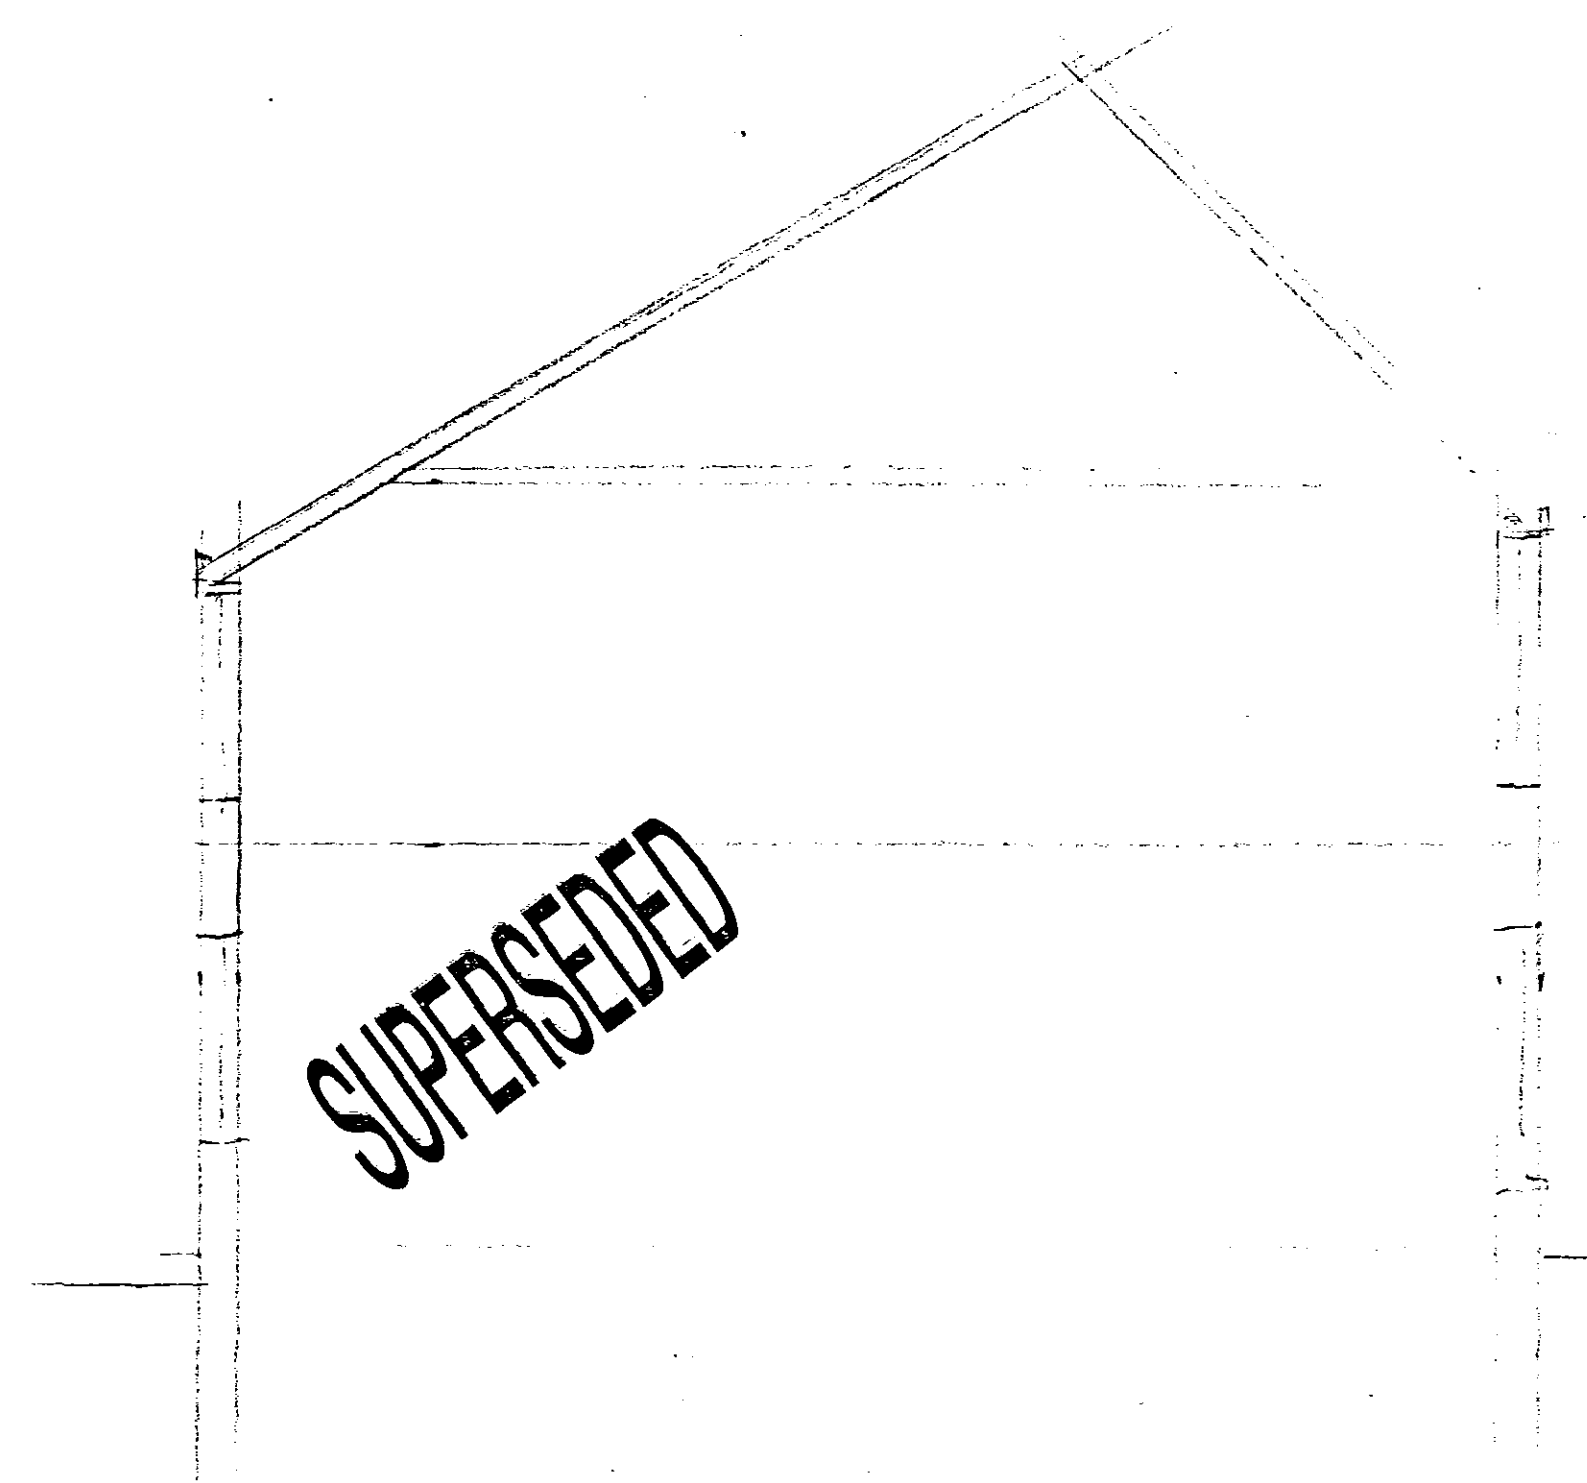
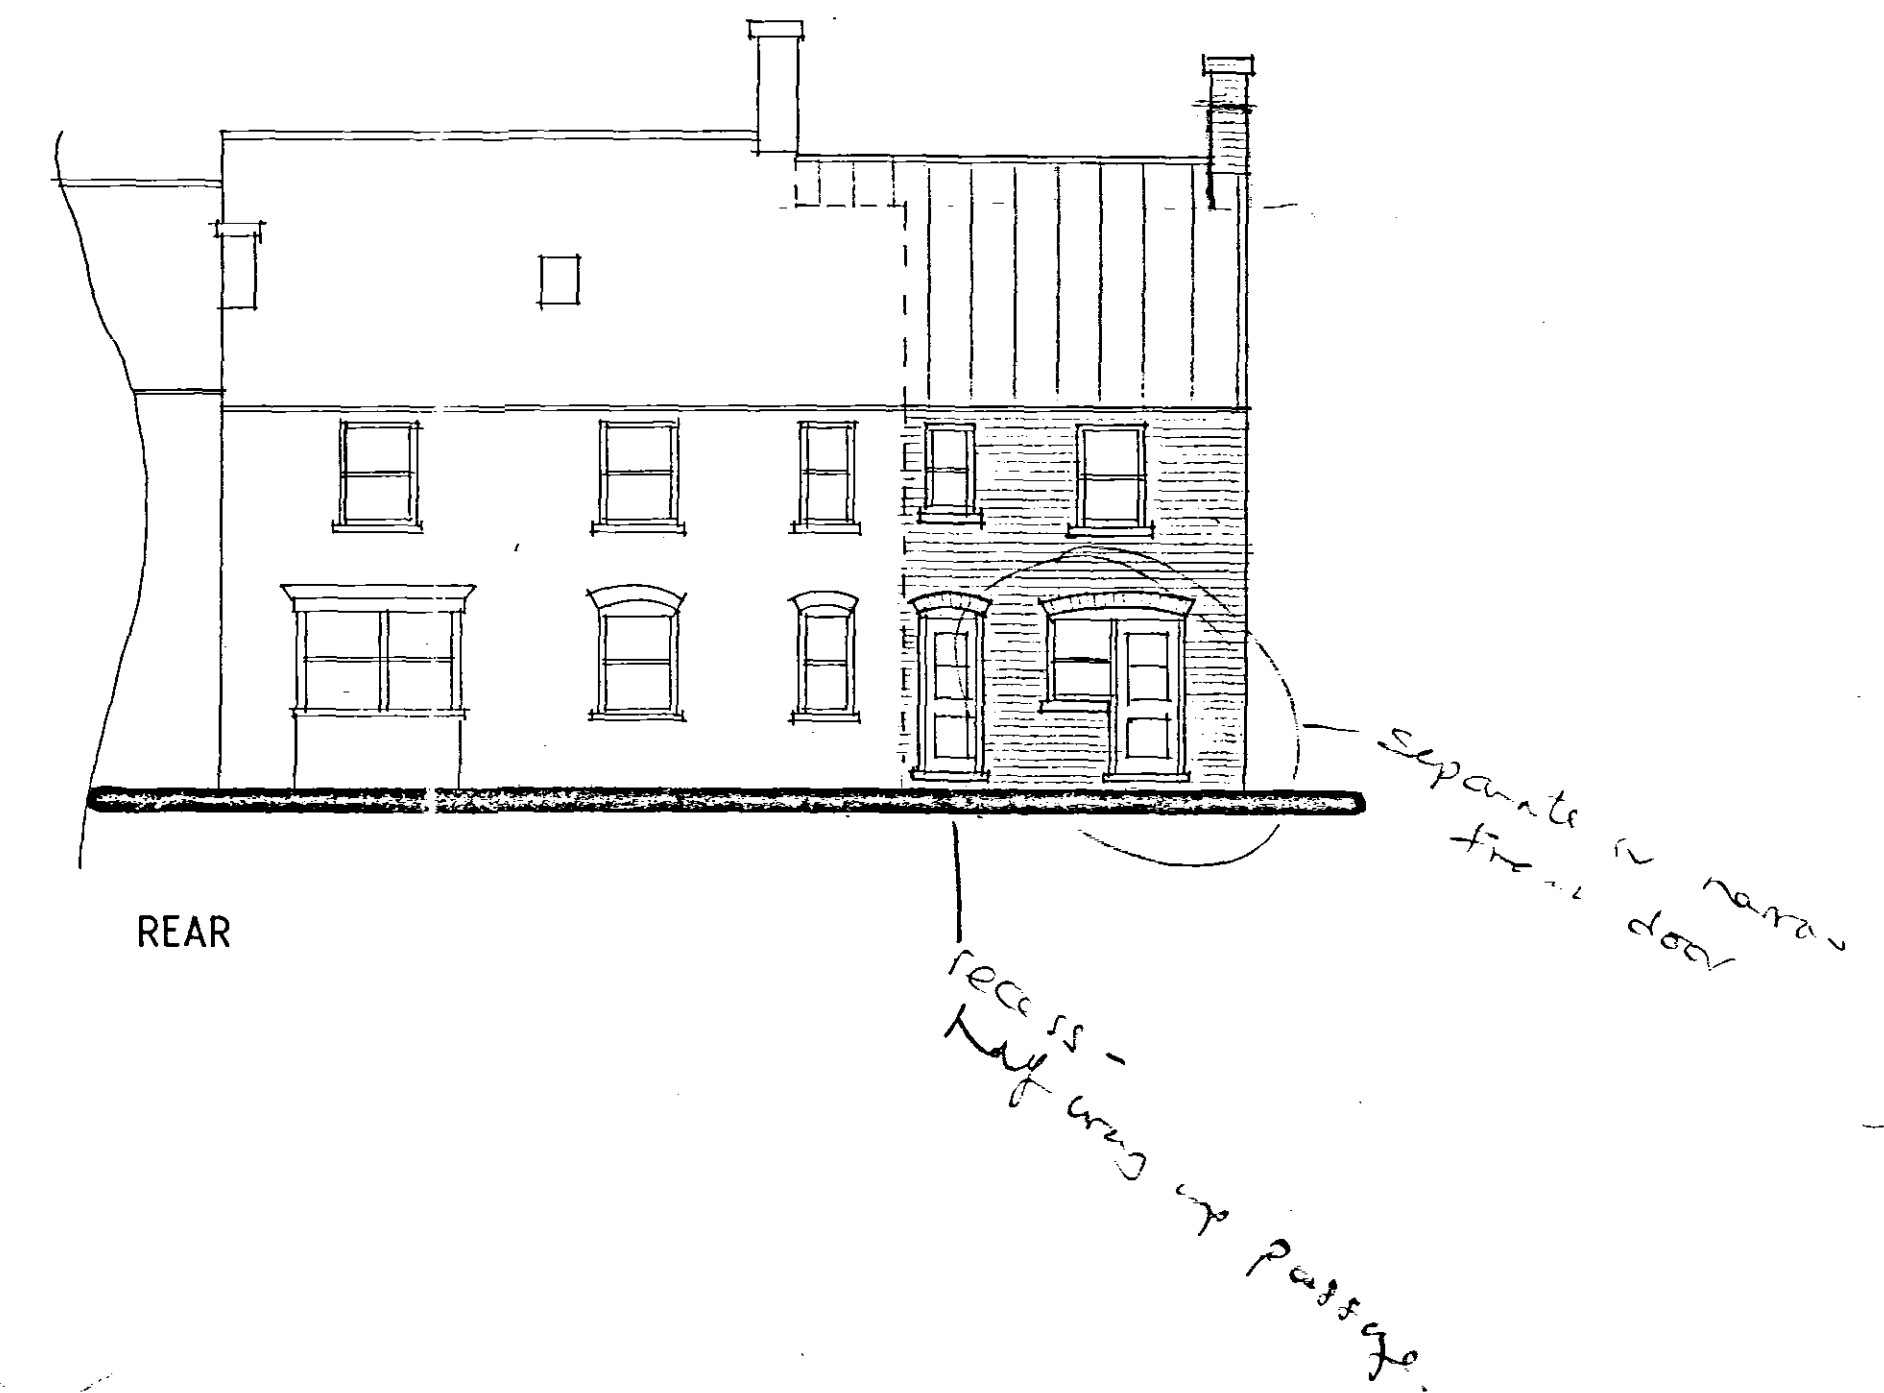
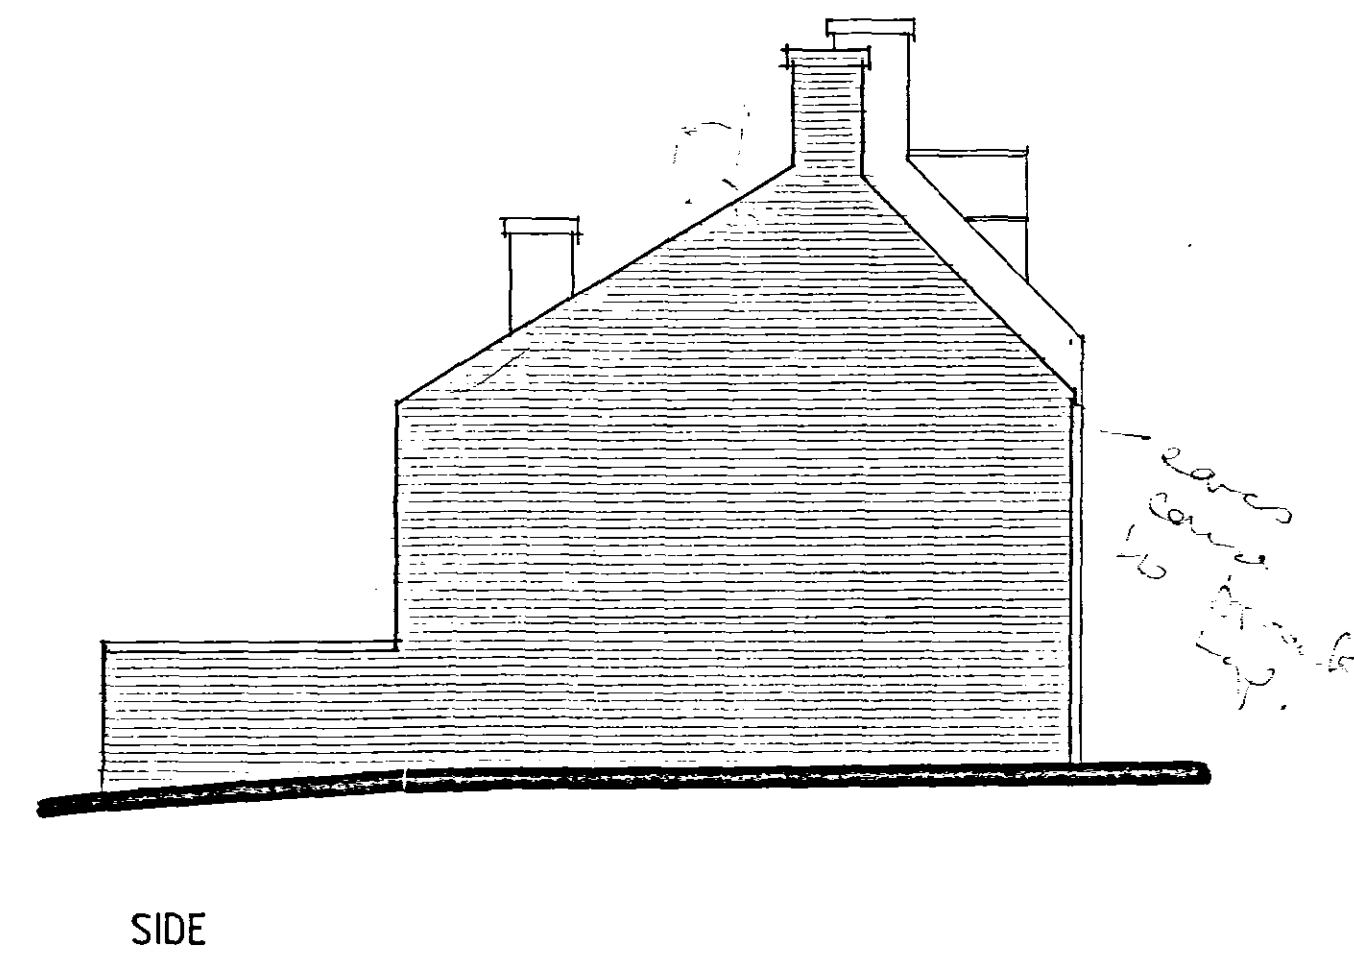


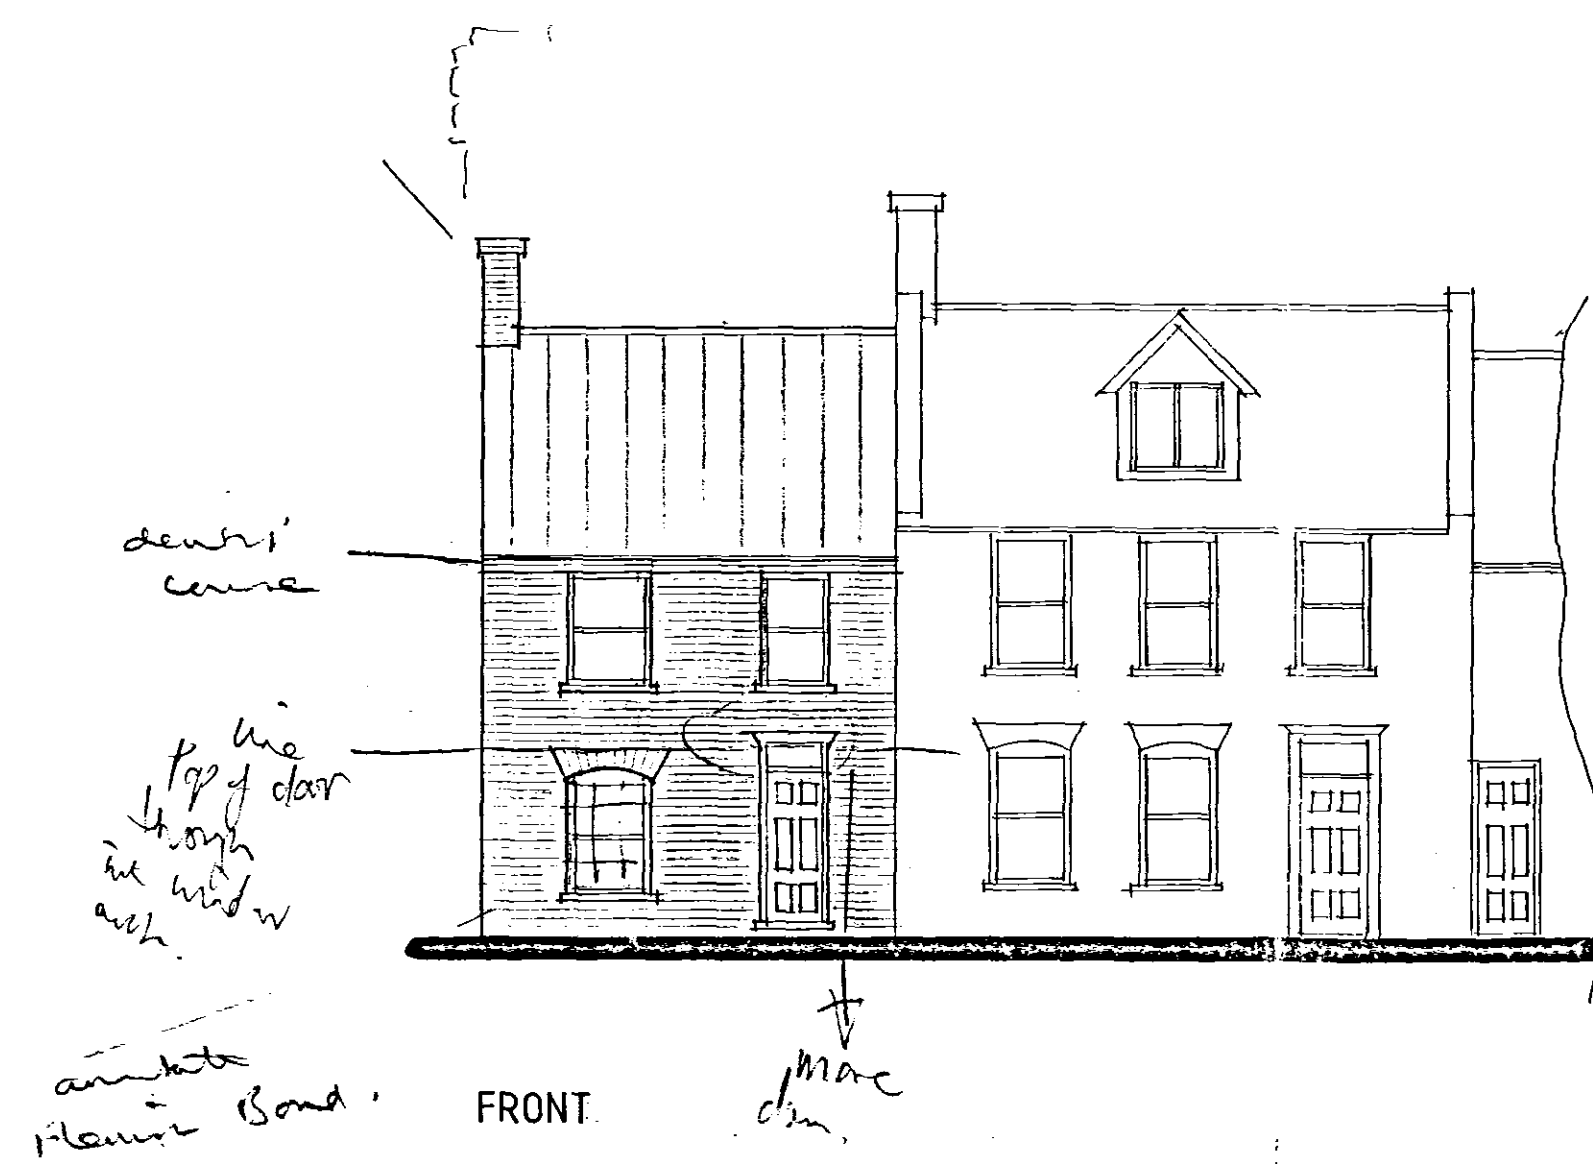

in May 9/11/06
SUPERSEDED
PLAN

SHDC
PLANNING & DEVELOPMENT
16 MAY 2006
Ref. 0680/06

A - DESIGN ALTS - 27.3.06

Status
DESIGN
CONSULTANTS IN ARCHITECTURE & PLANNING

PROPOSED SEMI-DETACHED
HOUSE TO REPLACE
GARAGE AT 64 DOUBLE
STREET, SPALDING FOR

MISS. N. TALARICO.

ELEVATIONS AS PROPOSED

1:100 SD05-083/4.

JAN-06 B.GILHAM.

2 Edinburgh Walk, Holbeach,
Spalding, Lincs. PE12 7AP
Tel: 01406 424343 Fax: 01406 490702