
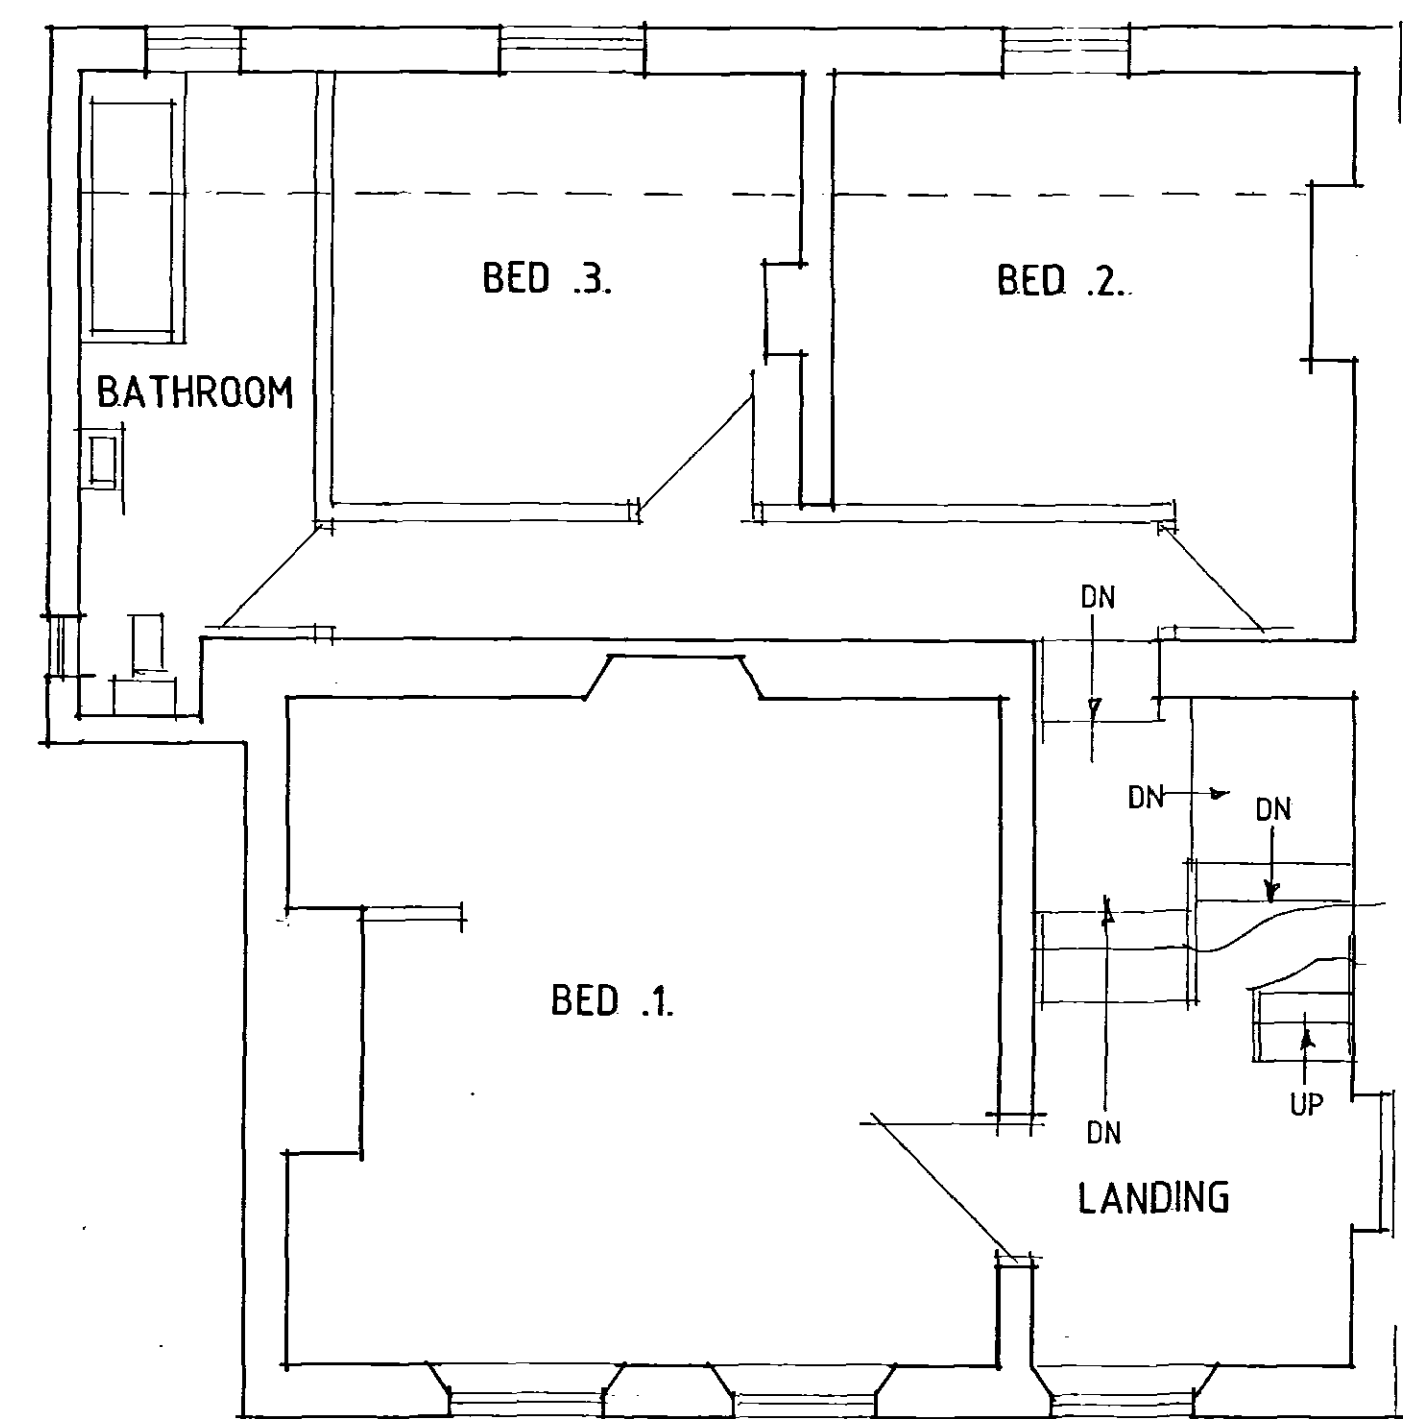
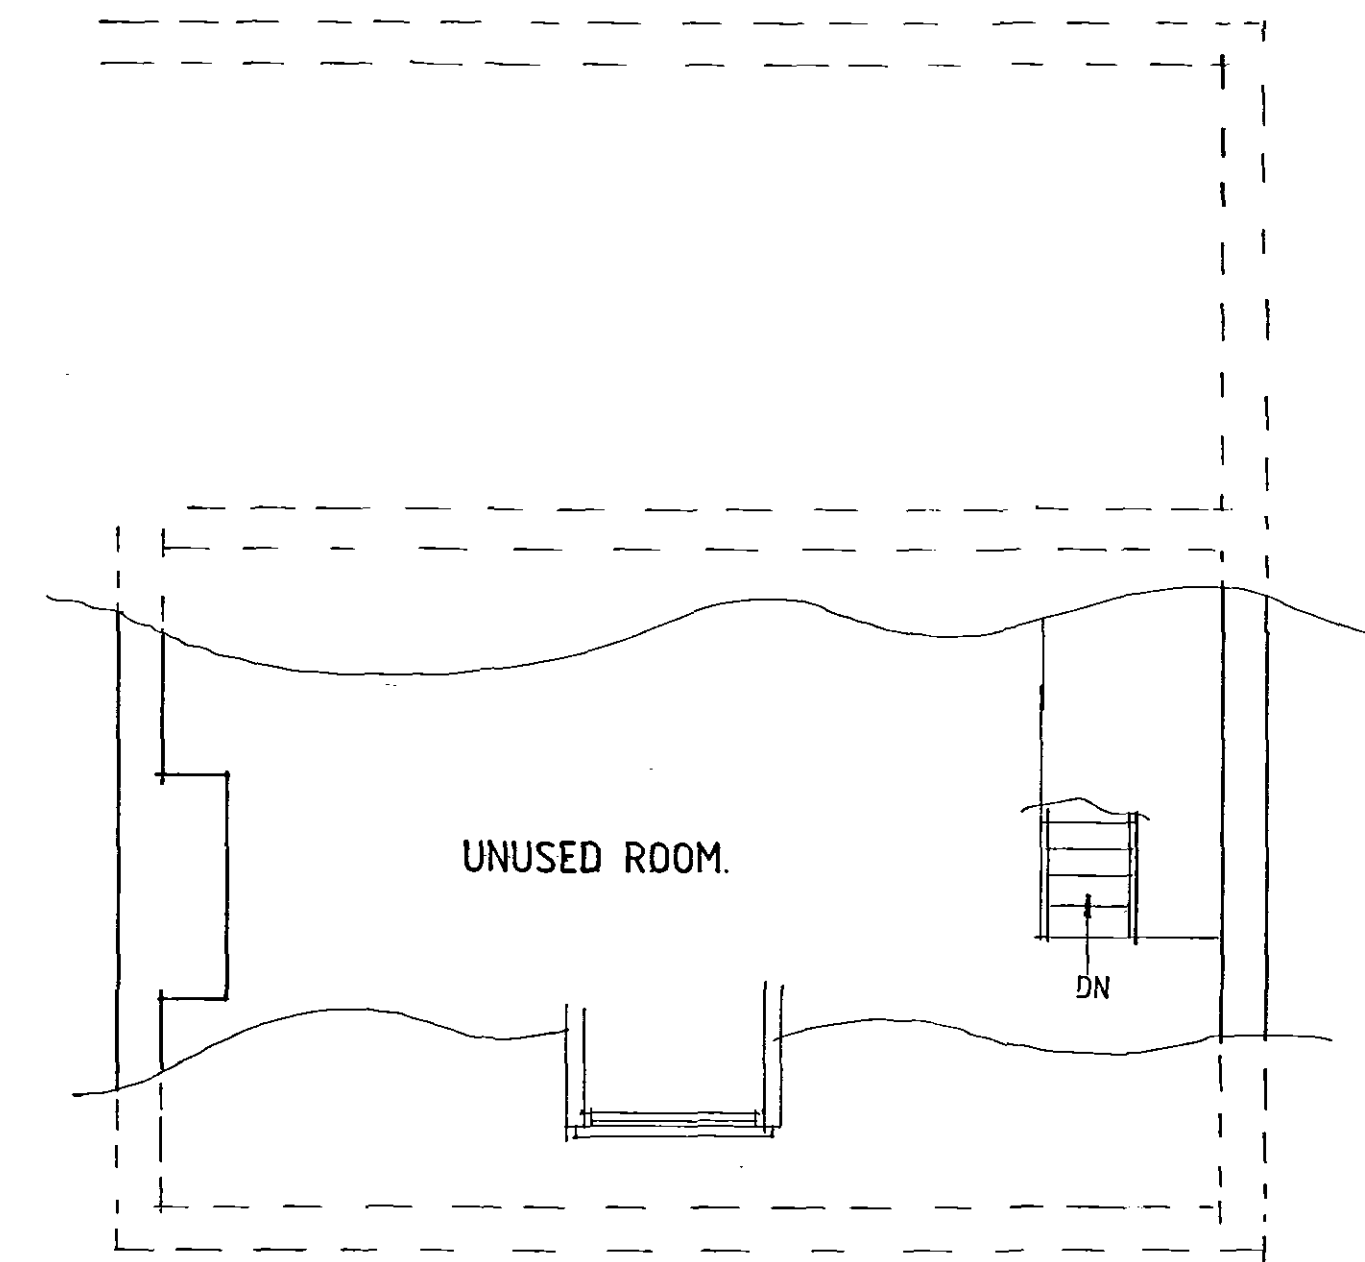


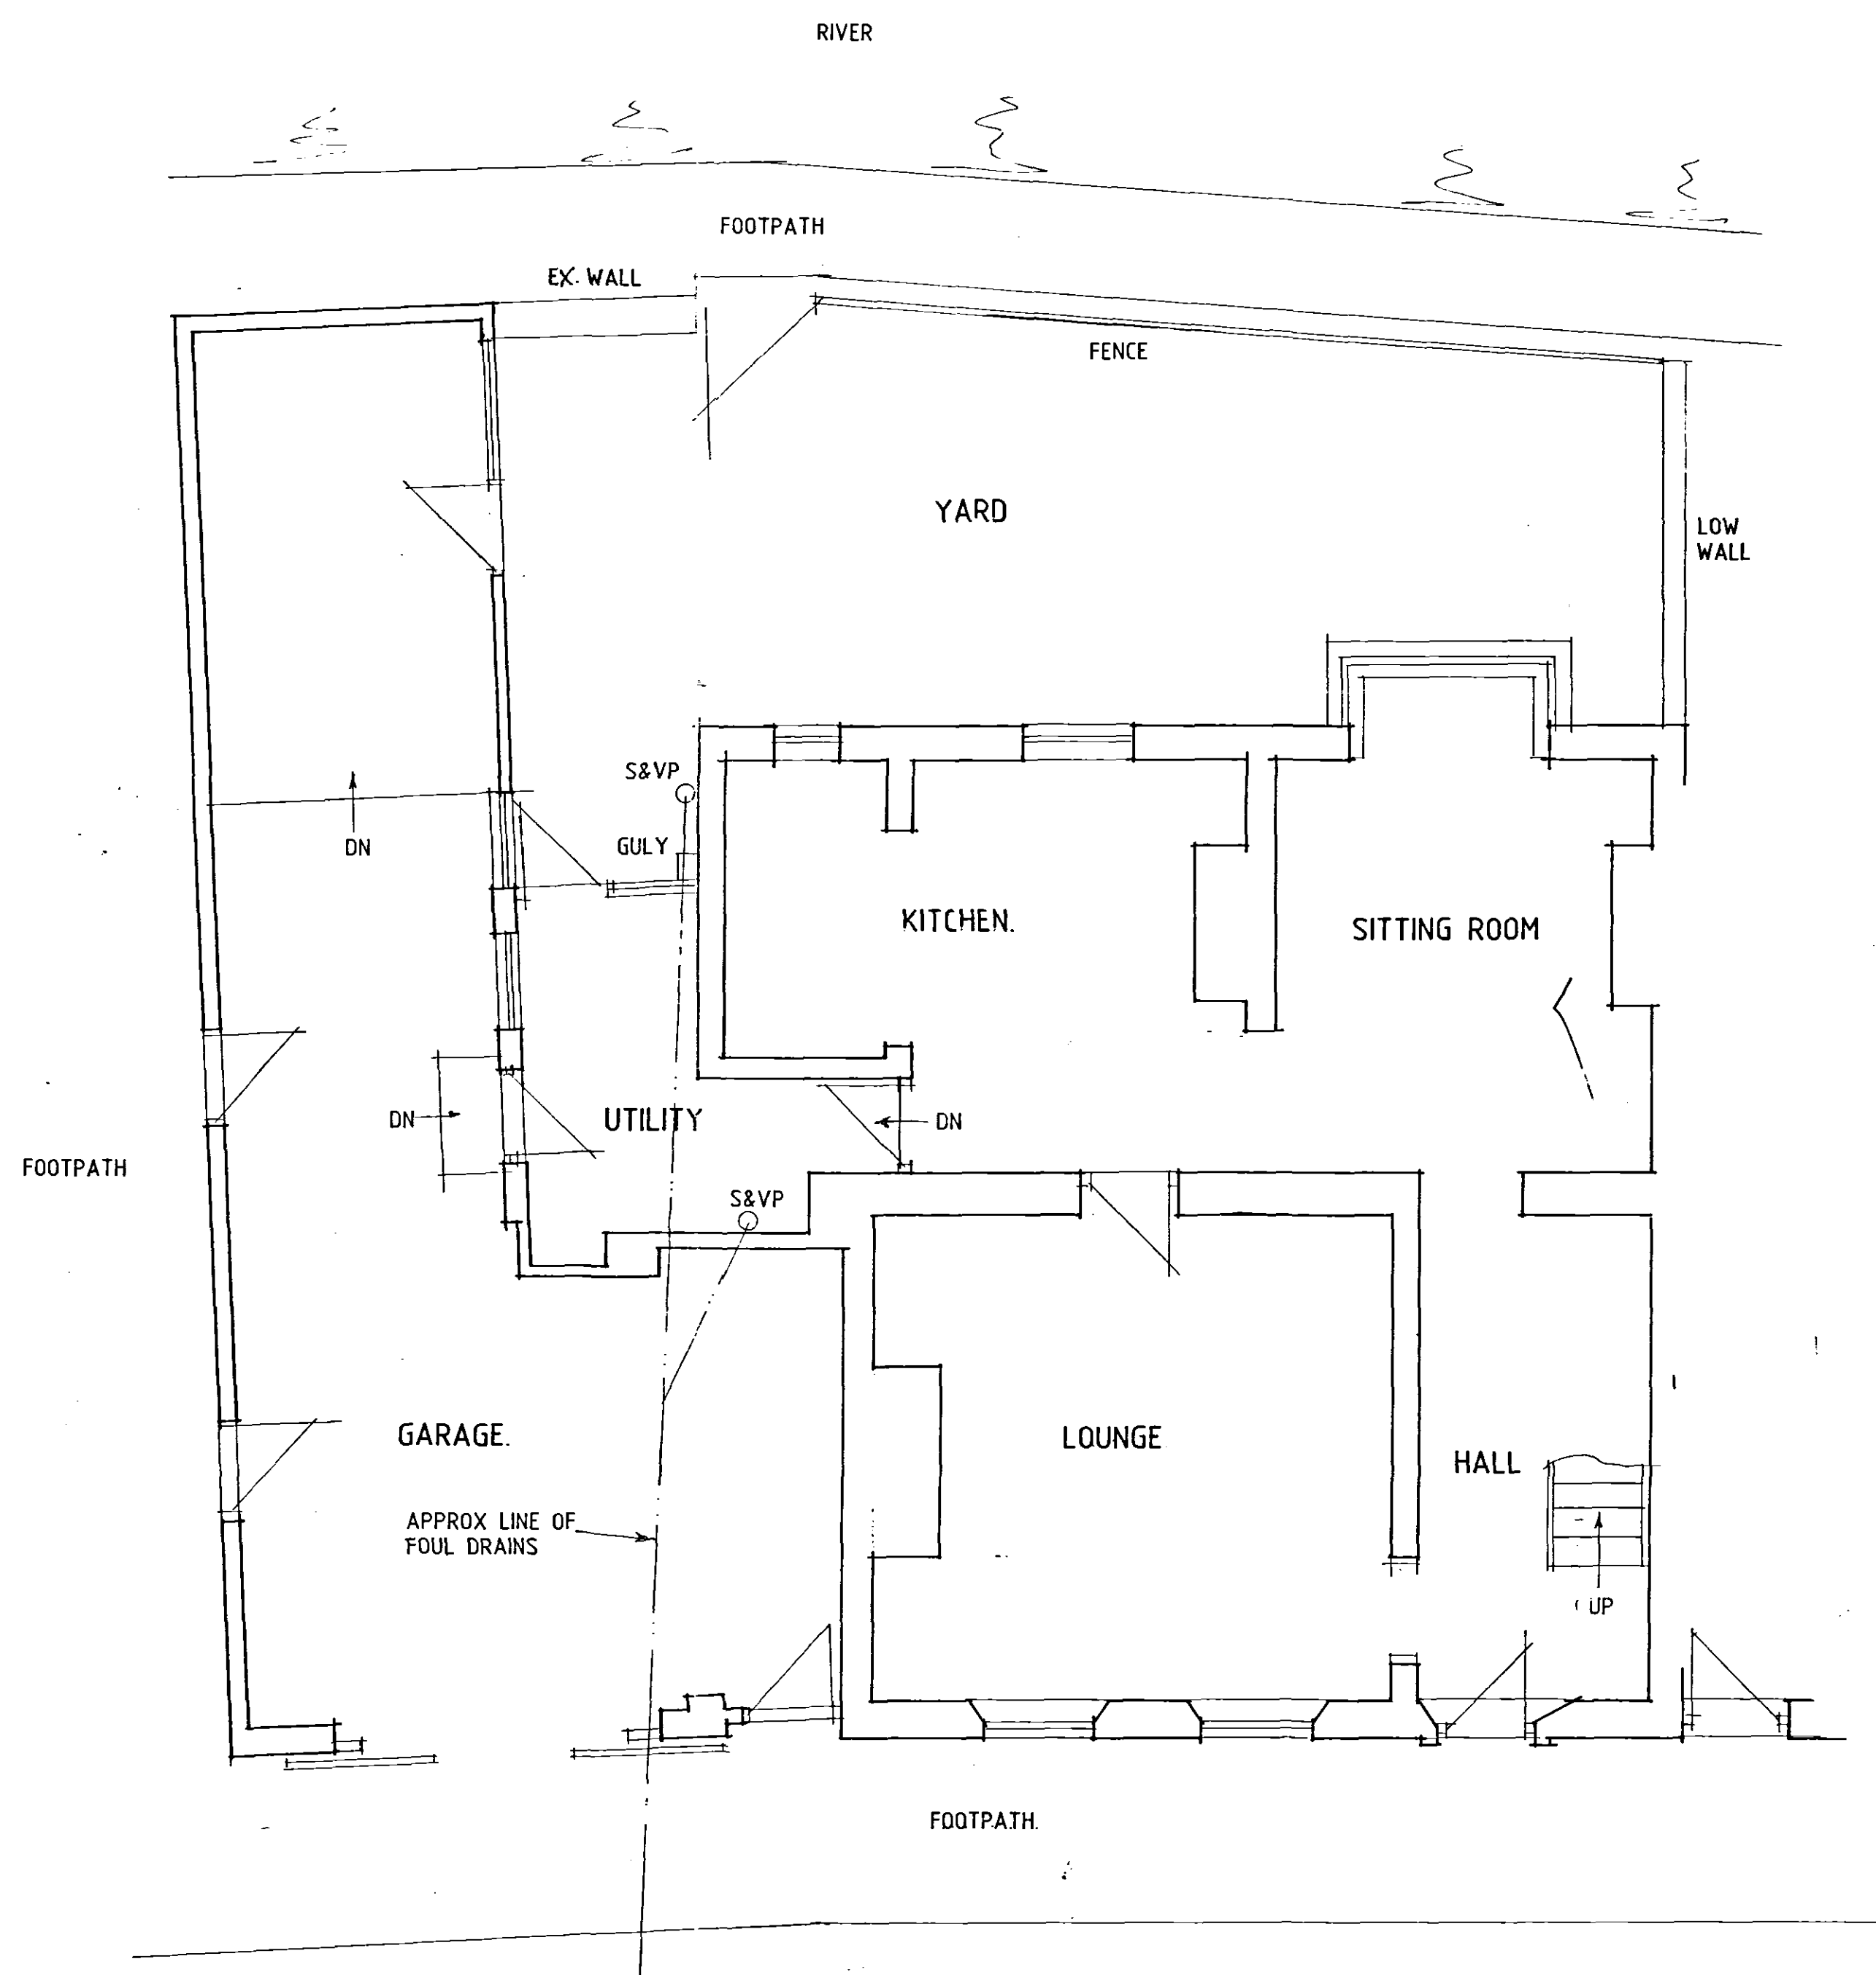

**DETERMINED
PLAN**

SHDC
PLANNING & DEVELOPMENT
16 MAY 2006
Ref. 0605/06

Status
CONSULTANTS IN ARCHITECTURE & PLANNING

PROPOSED SEMI-DETACHED
HOUSE TO REPLACE
GARAGE AT 64 DOUBLE
STREET, SPALDING FOR

MISS. N. TALARICO.

PLANS AS EXISTING

1:50 SD05-083/1
JAN-06 B.GILHAM.