




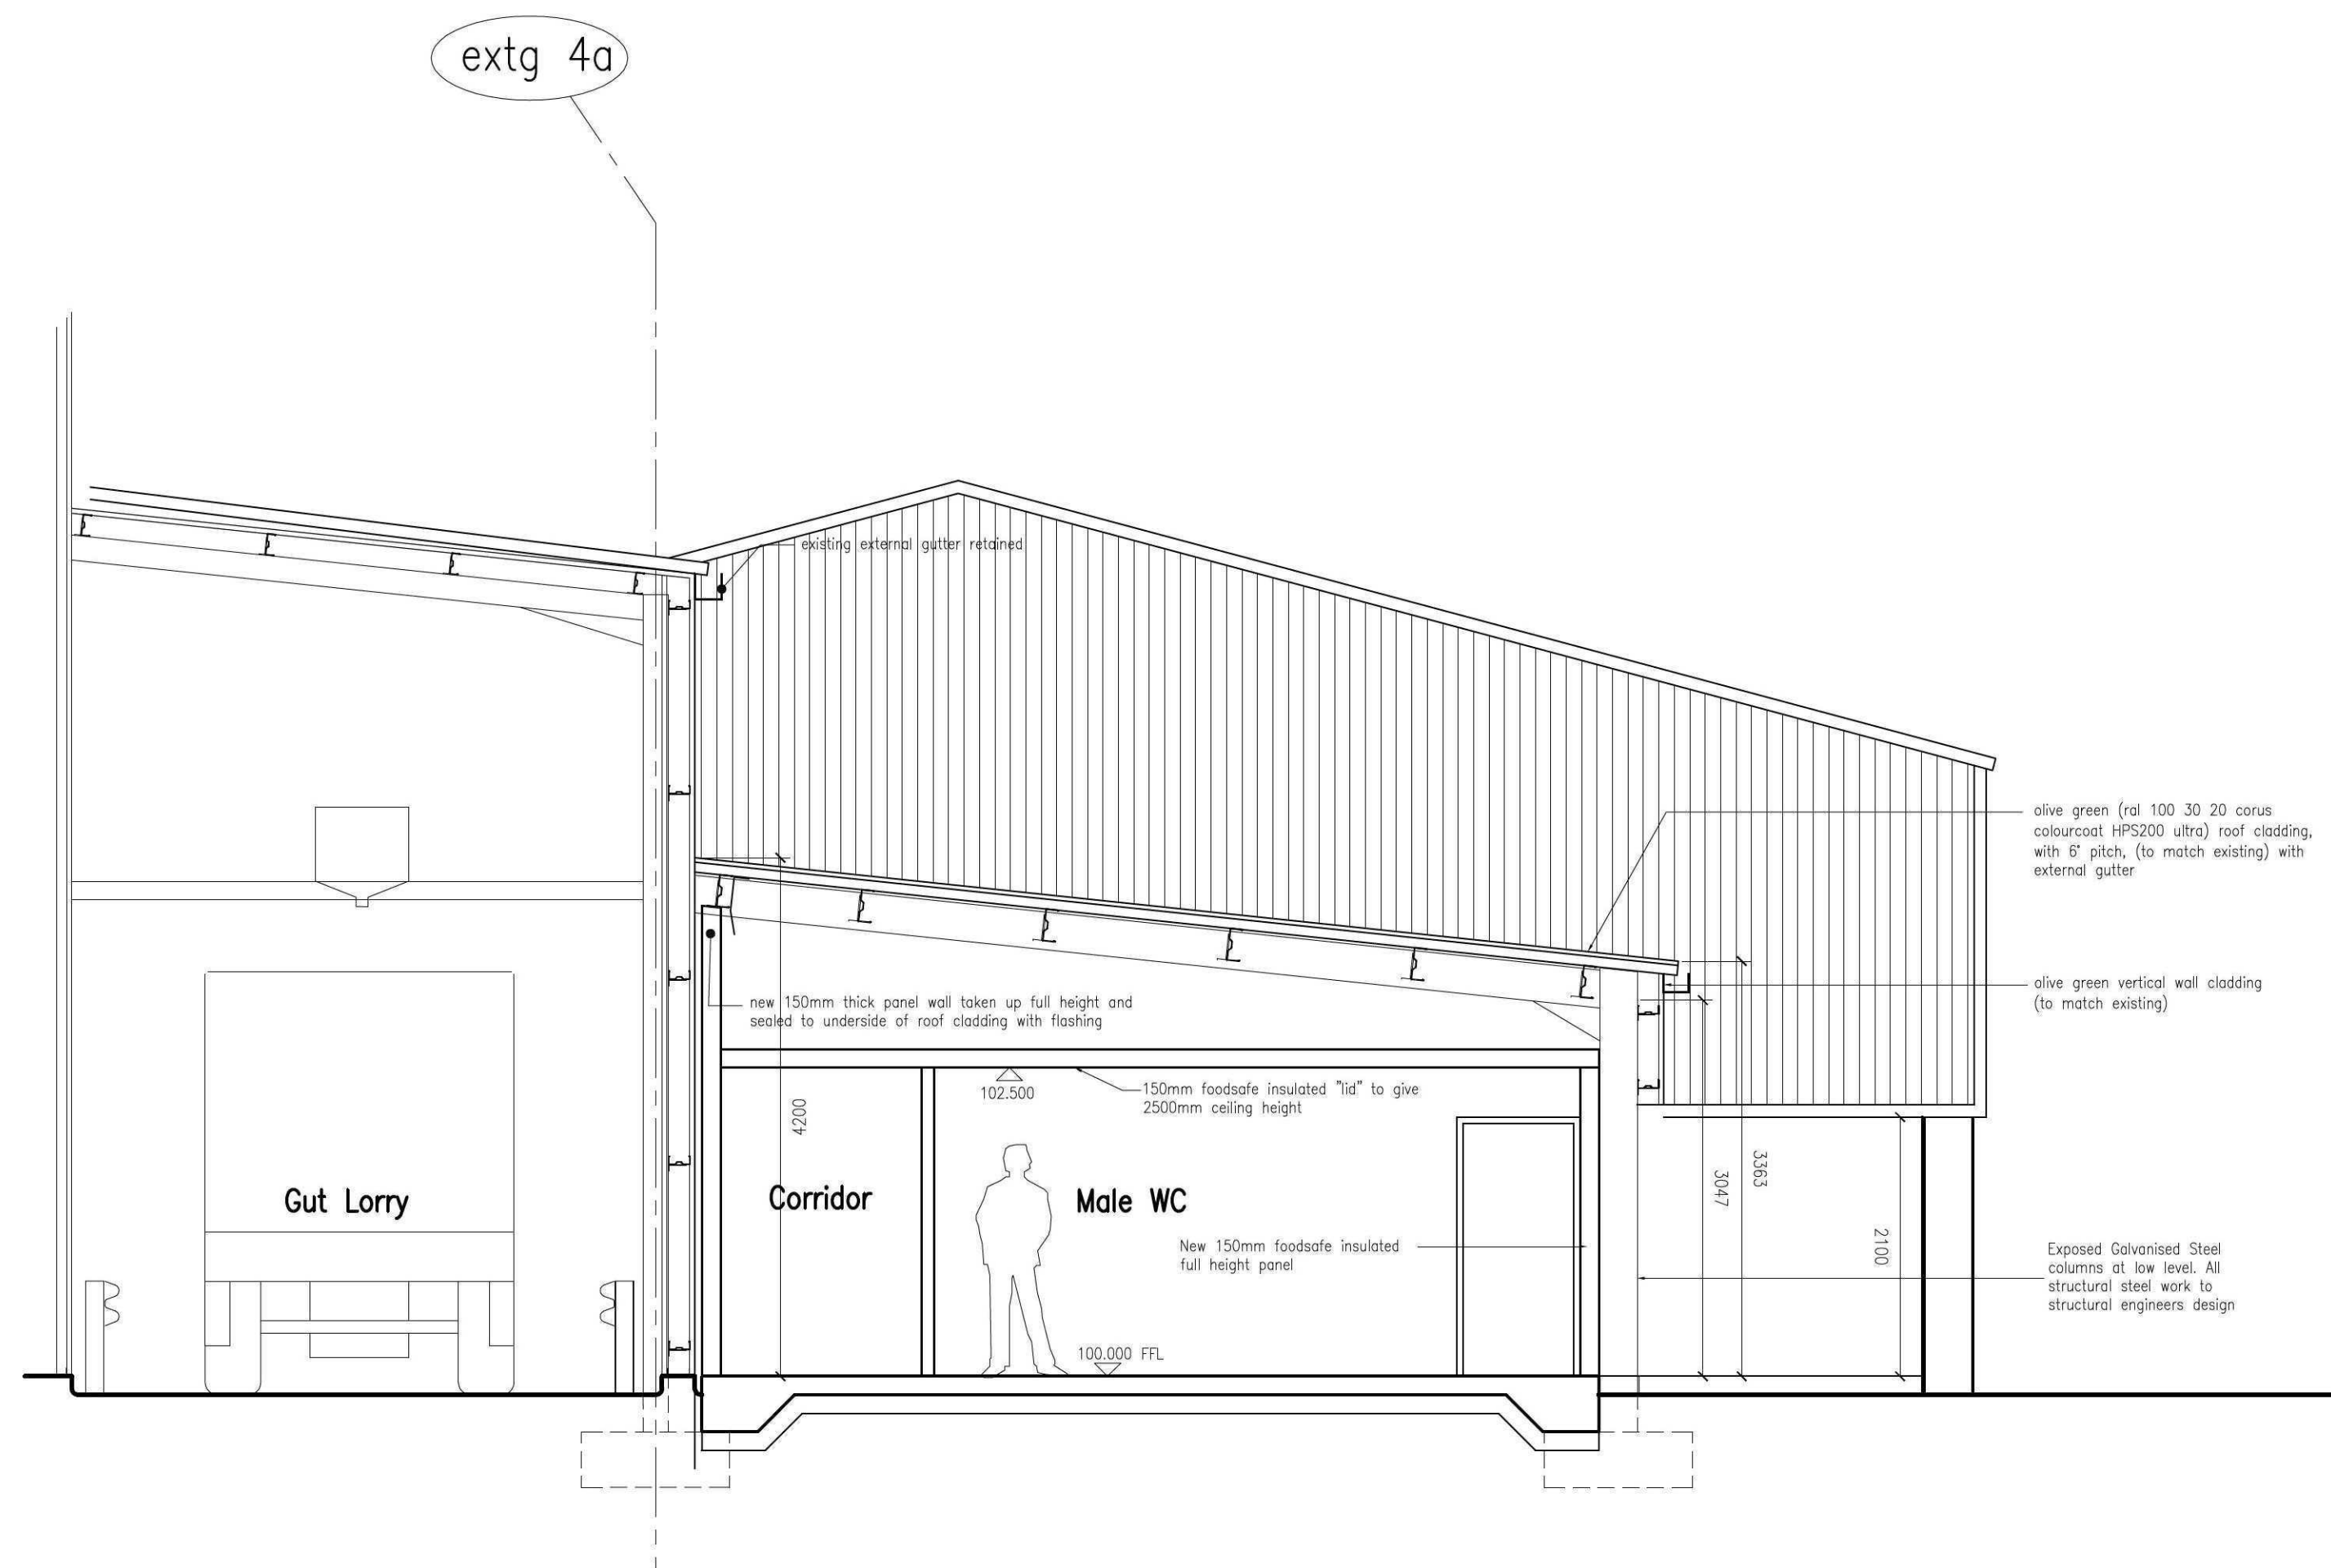

SECTION A - A - SCALE 1:50

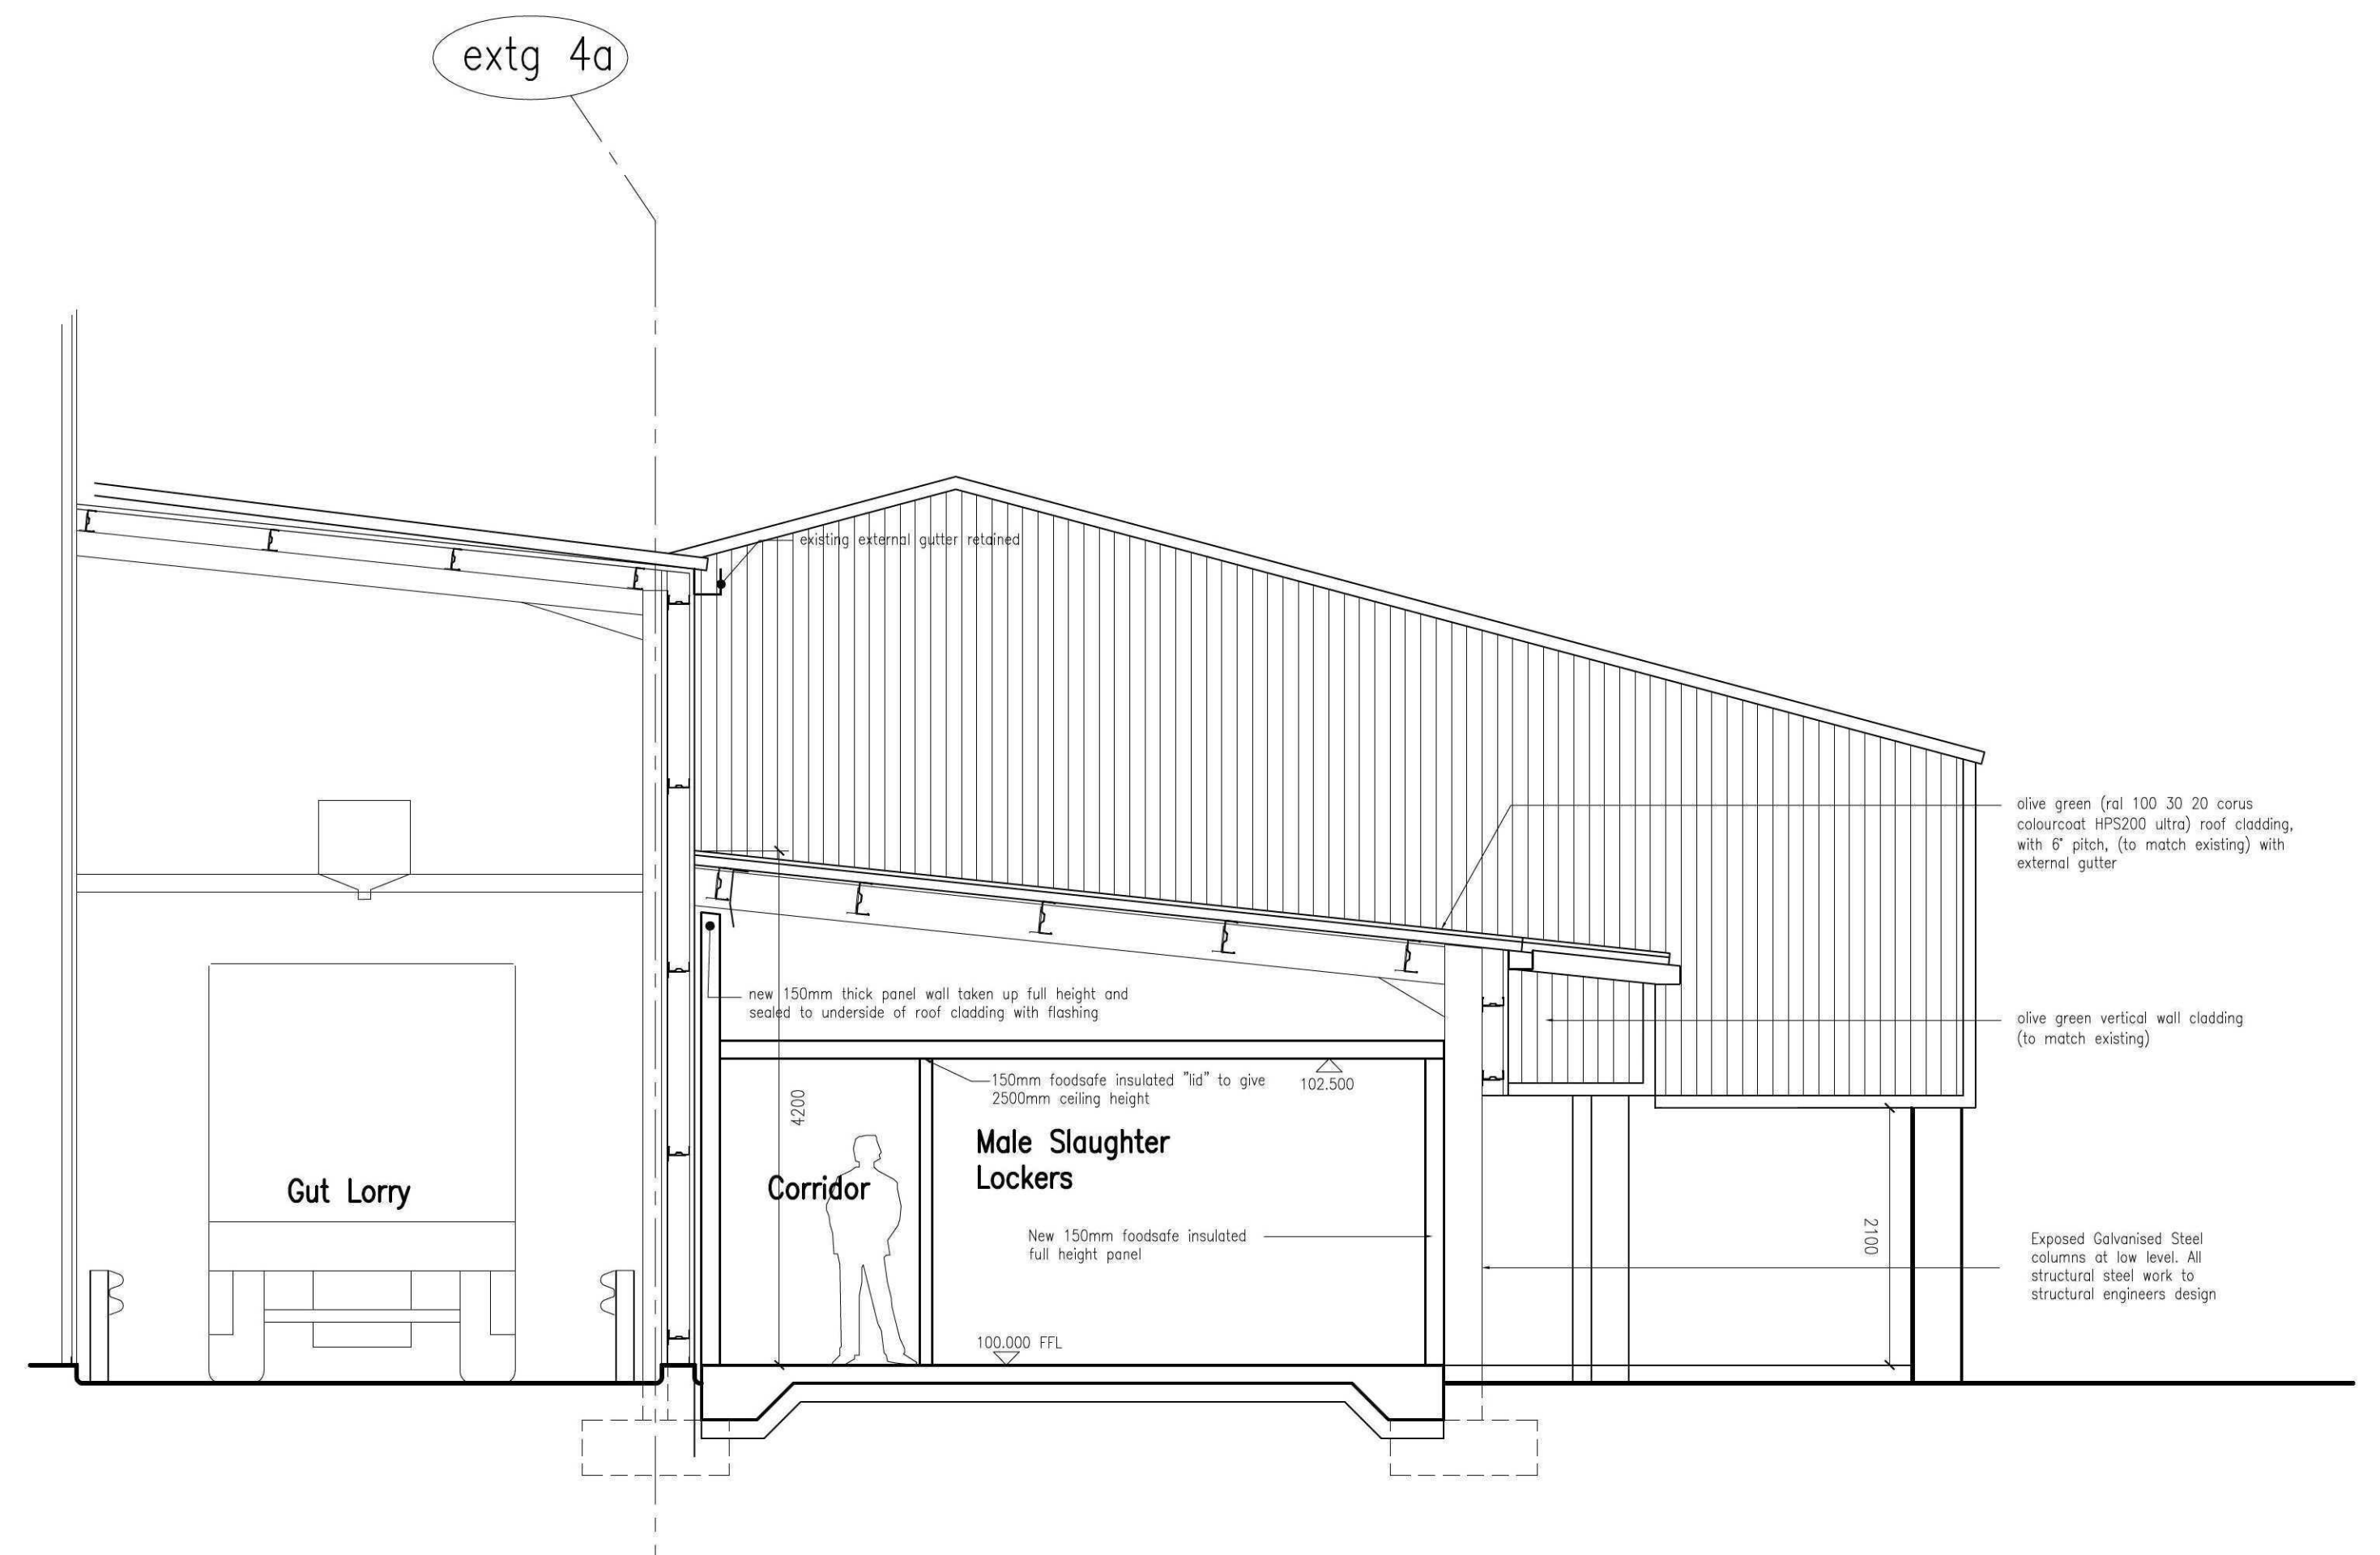

SECTION B - B - SCALE 1:50

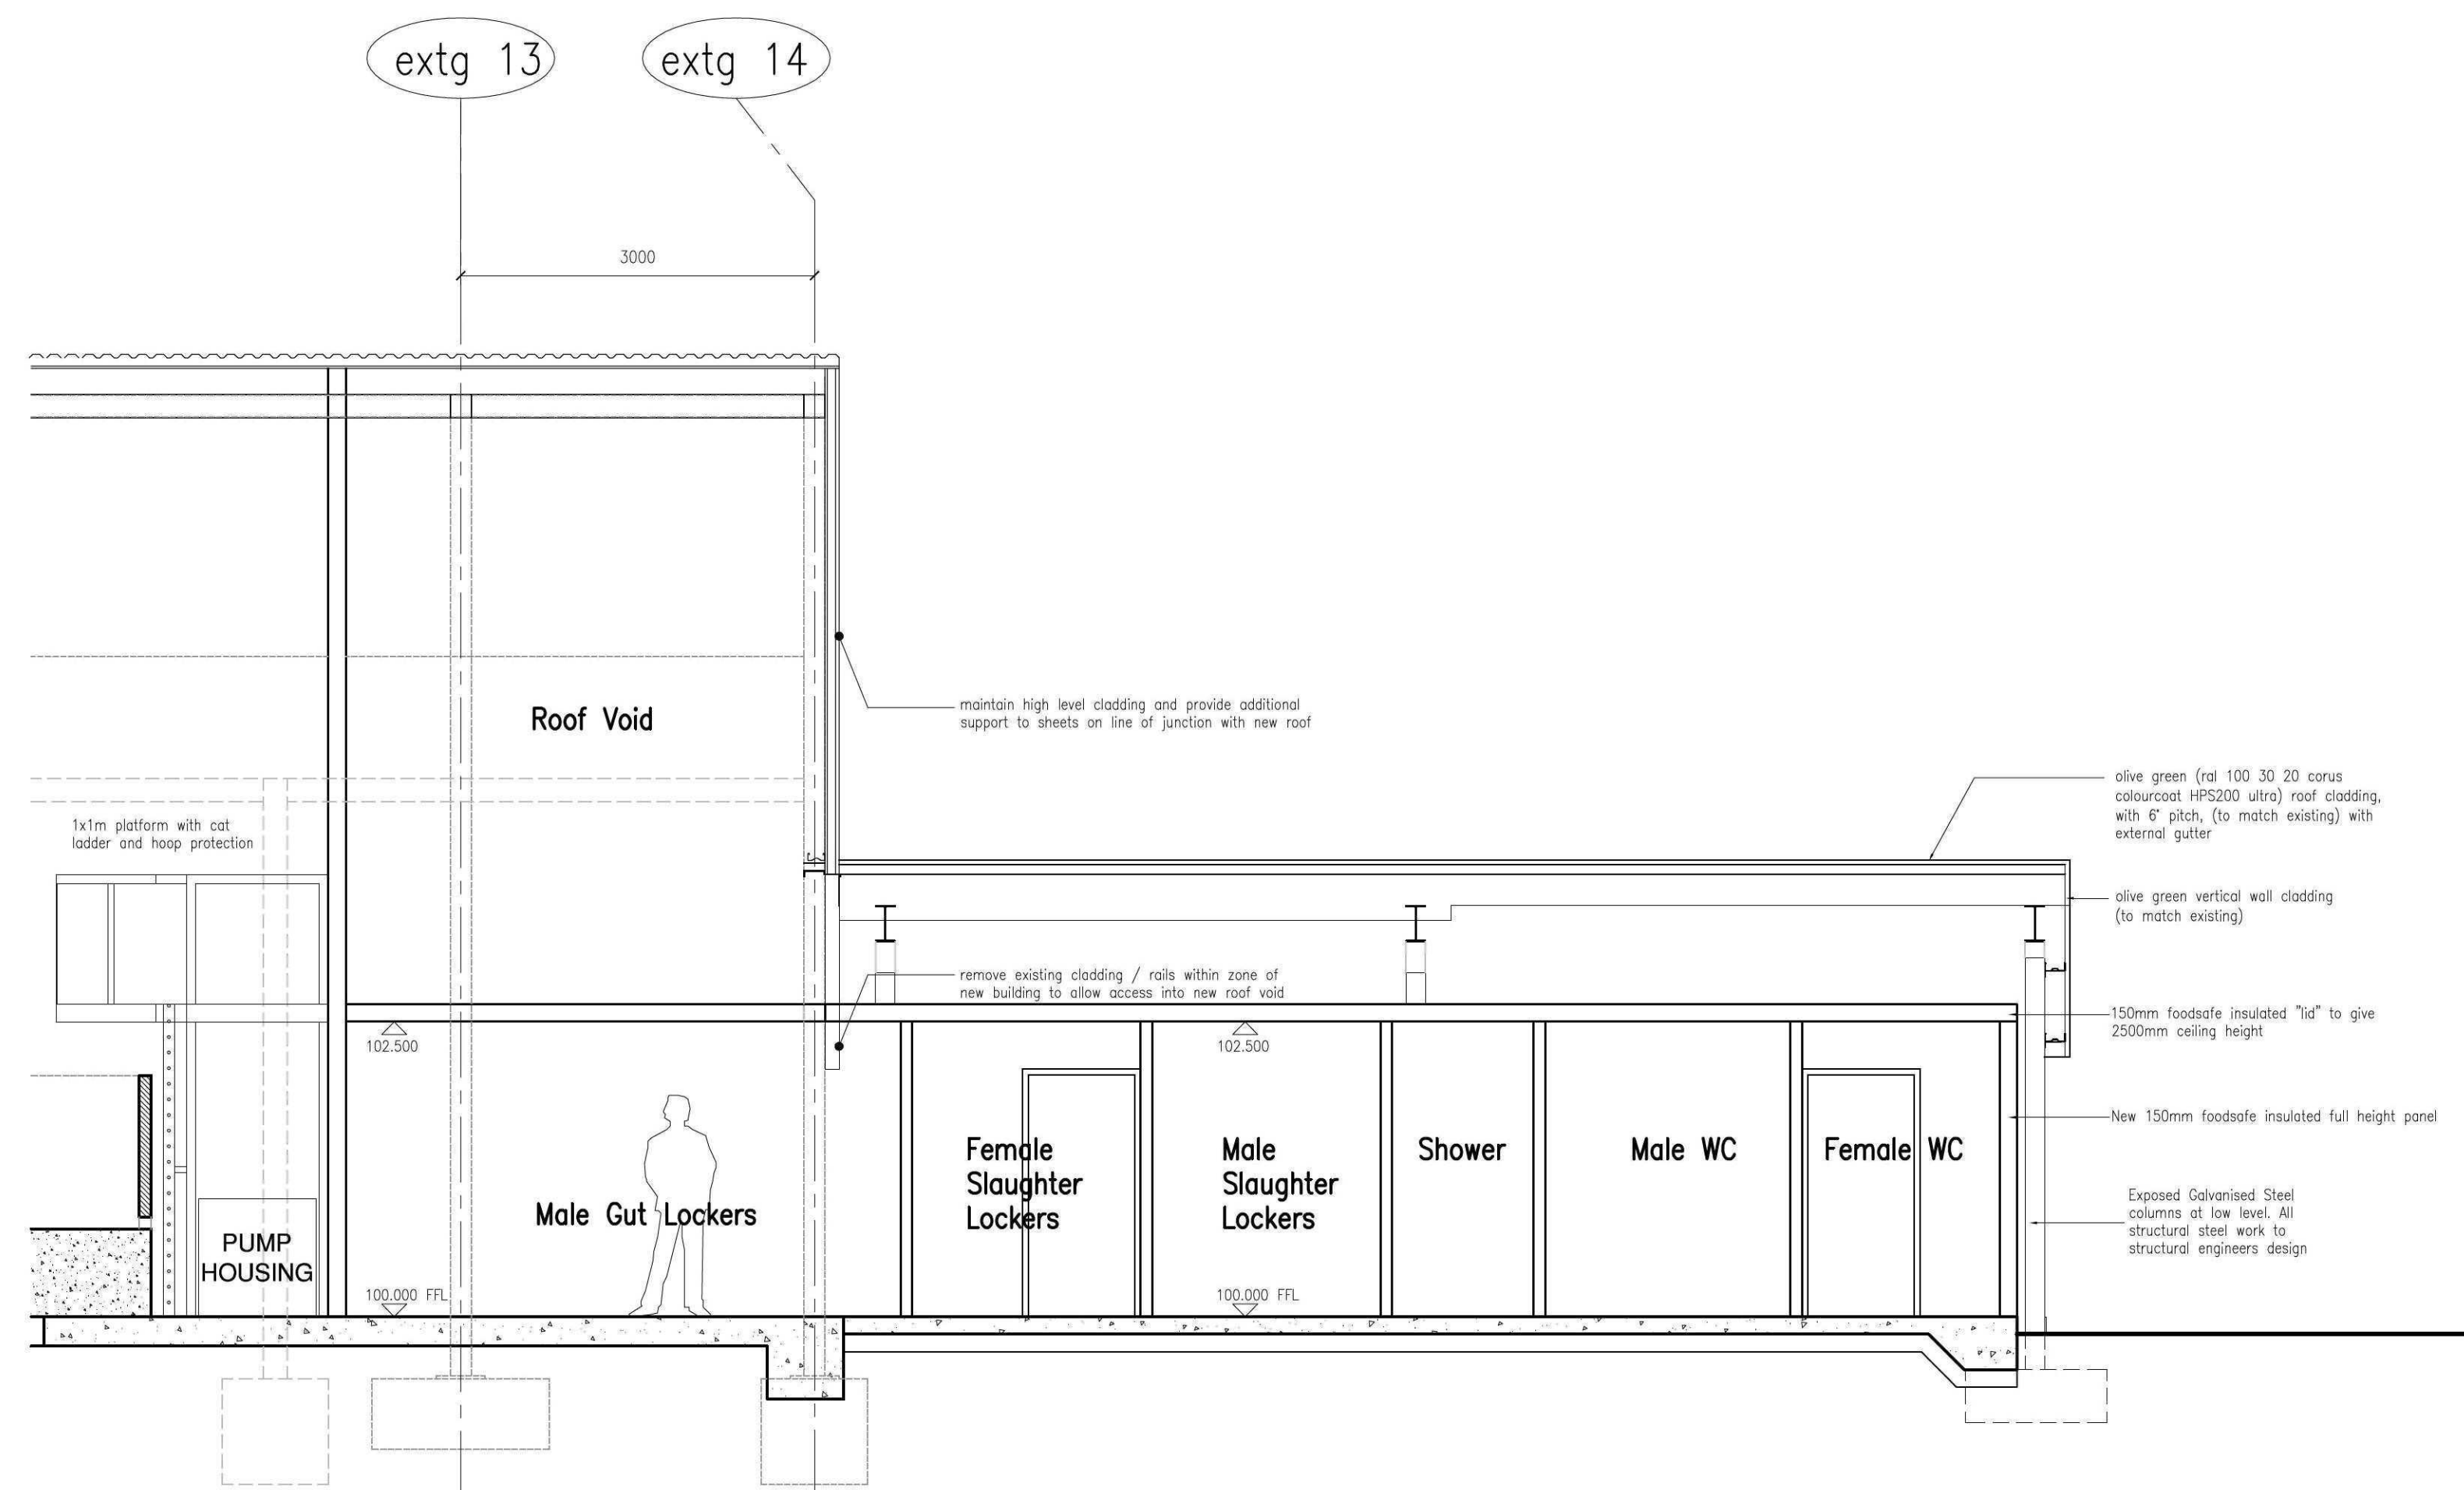

SECTION C - C - SCALE 1:50

0 5m
SCALE 1:50

php architects

USDA AMENITY BLOCK
DALEHEAD LTD
DALEHEAD, SPALDING

Proposed Dirty Slaughter / Gut Room Amenity Section

P2: Updated following client review of initial scheme.		02.09.11 cw
P1: First Issue		09.08.11 CB
Rev		Date/Checked
The Old Rectory NORTHAMPTON t: +44 (0)1604 858916 www.peter-haddon.com		Milton Malsor NN7 3AQ f: +44 (0)1604 859123
Issue Purpose:		PLANNING
Drawn by:	CW	Checked by: OB
Scale @ A1:	1:50	Date: August 2011
CAD ref:	USDA 06	Rev: P2
3861/103		
Copyright reserved. Dimensions to be checked on site. Discrepancies to be reported before proceeding		