
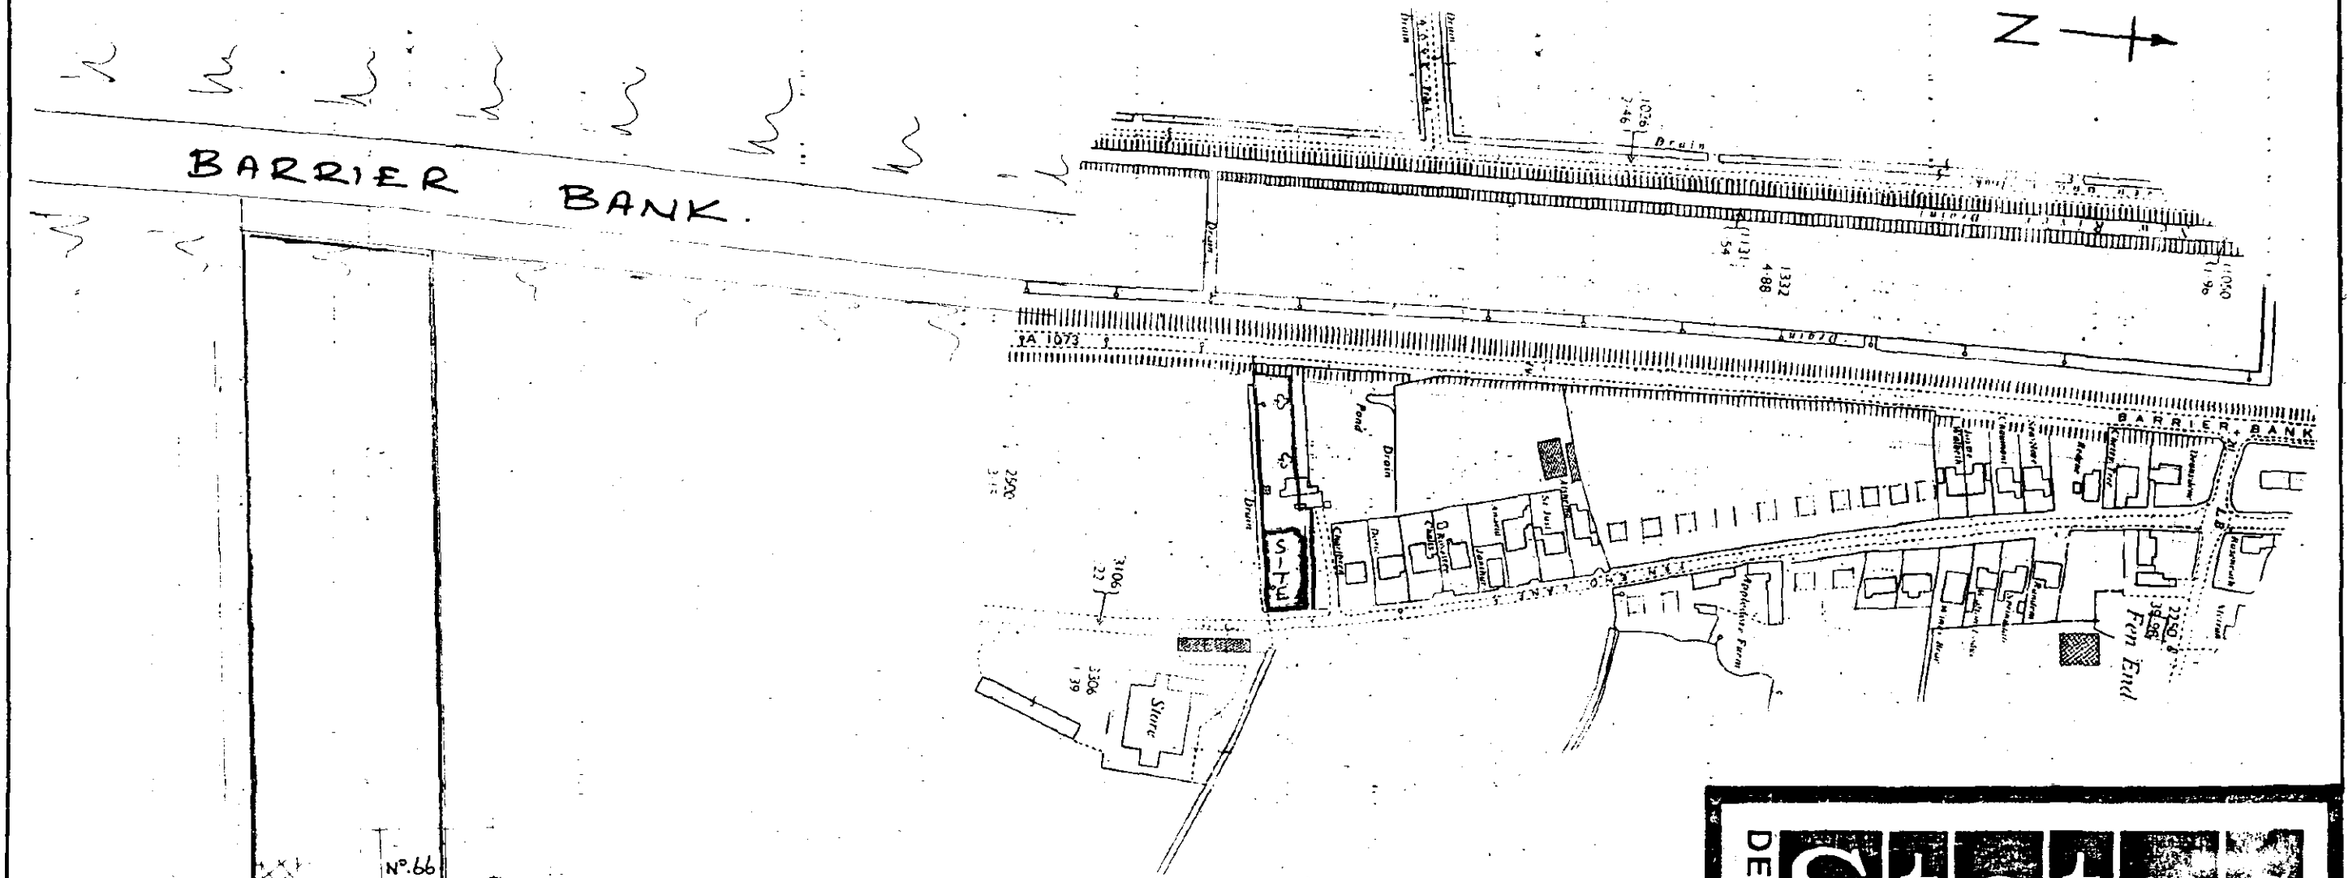


LOCATION PLAN

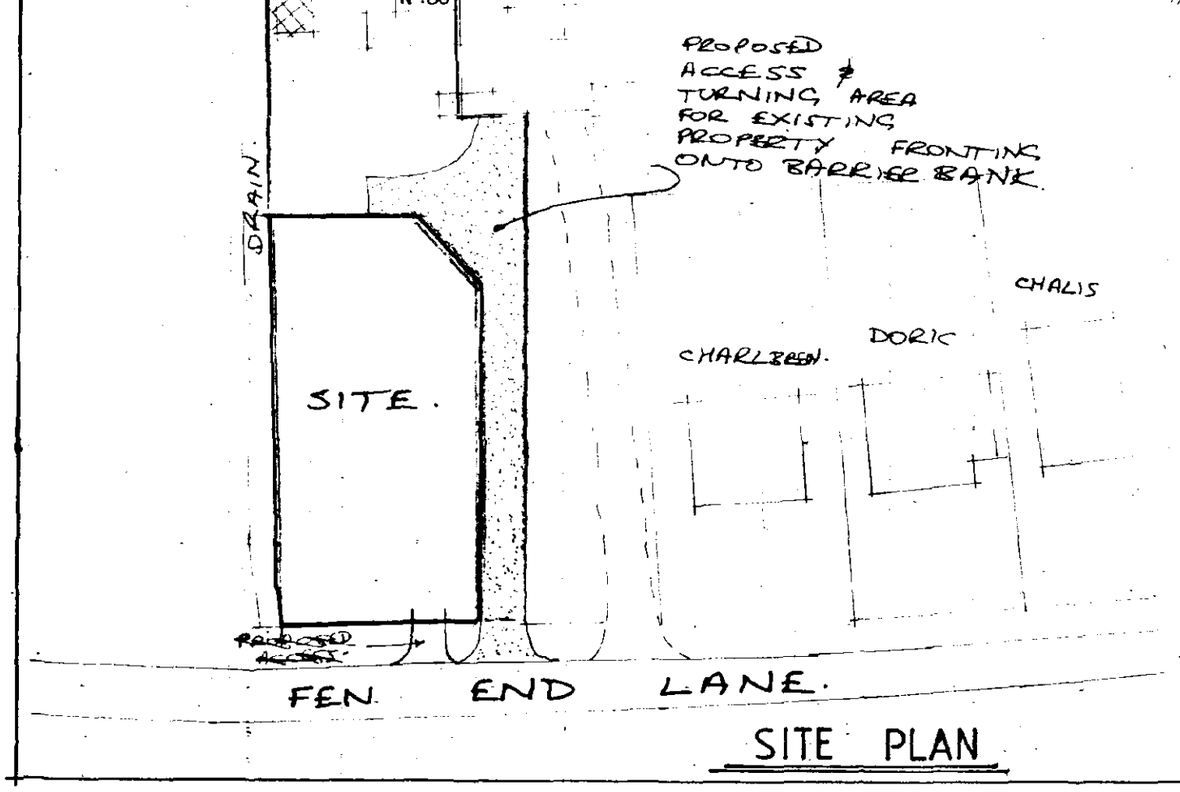

SITE PLAN

DETERMINED PLAN

B - WORDING ACTS.
A - ACCESS ADDED

DESIGN Status
ARCHITECTS & PLANNING CONSULTANTS

Status House, 4 Princes Street,
Holbeach, Lincs. PE12 7BB
Tel: 0406 24343 Fax: 0406 490702

PROPOSED DWELLING AT
FEN END LANE, SPALDING,
FOR MR. K. BLUNDELL.

S.H.D.C.
25 AUG 1994
REF. S81/494

1:500 1:2500	771764/1 A B
JULY - 88	B. GILHAM - FFB