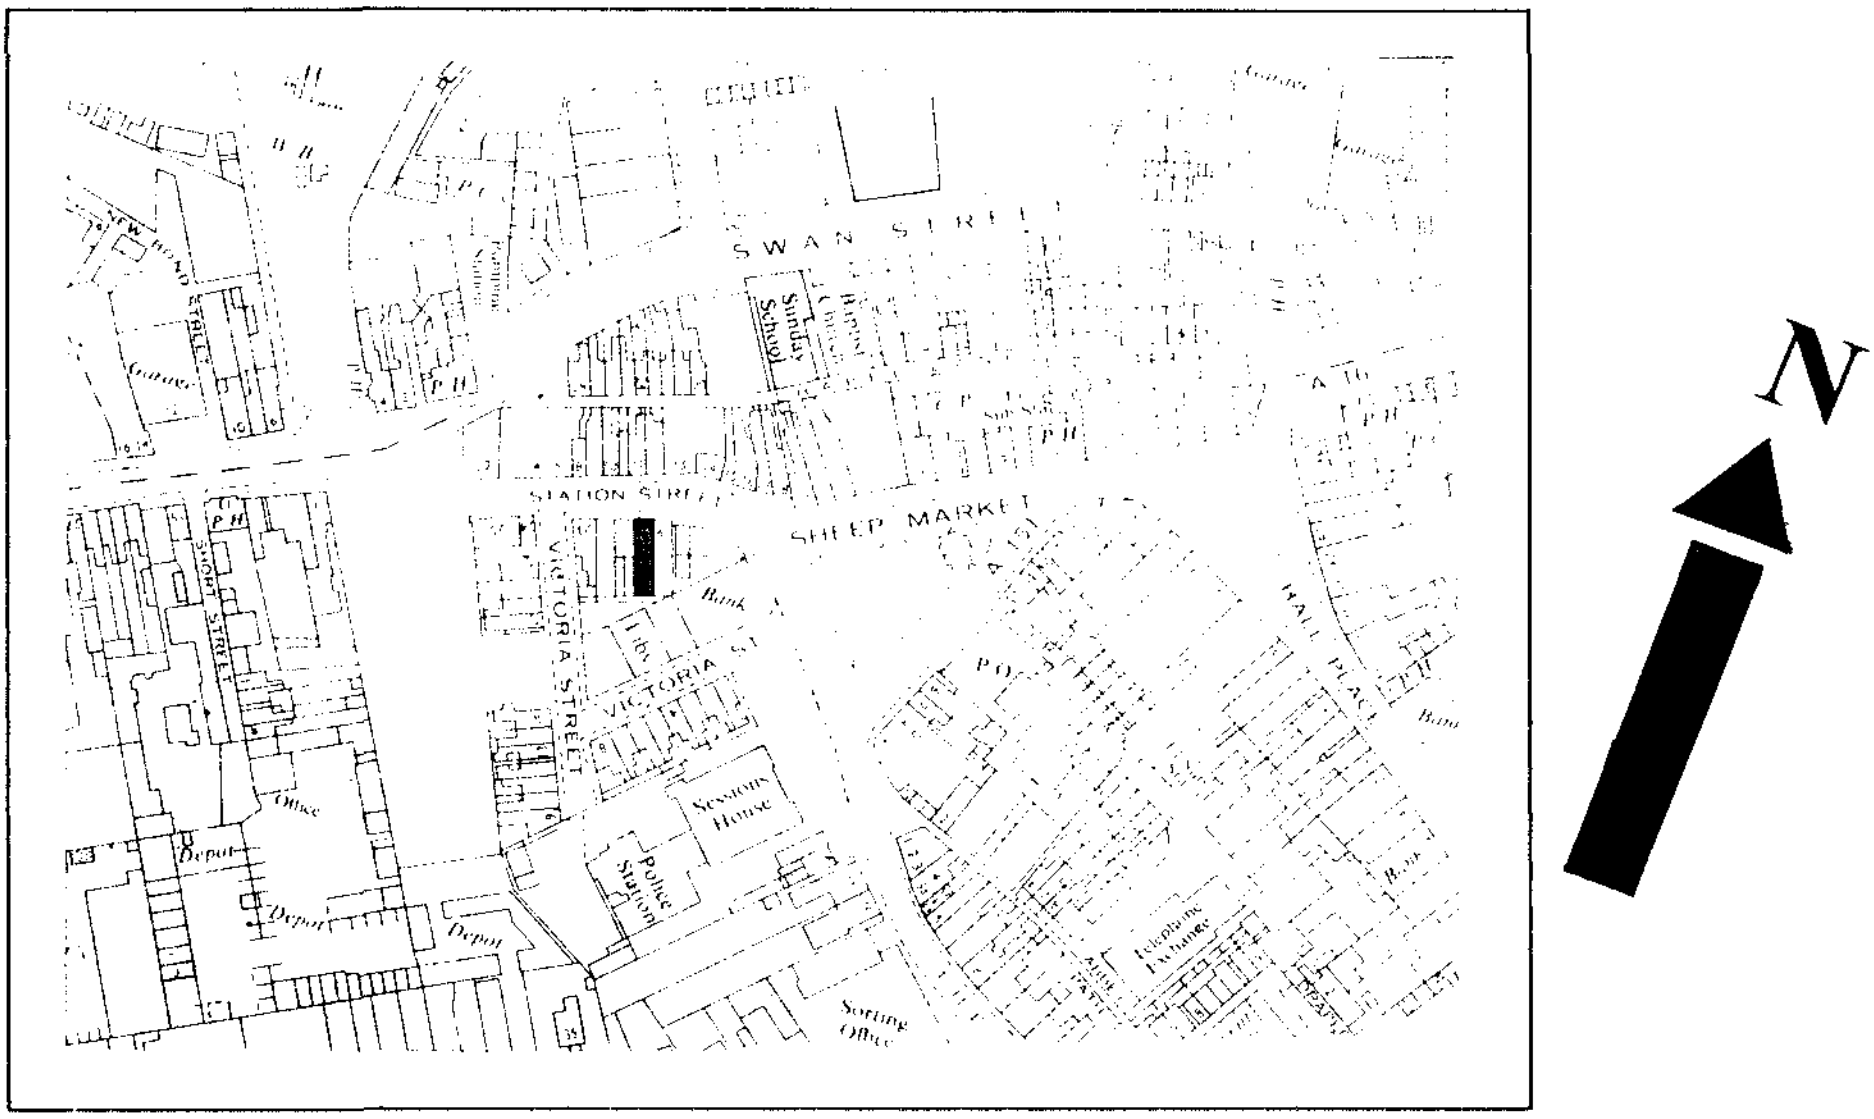


Location Plan

Scale 1 : 2500

SOUTH HOLLAND DC
HOUSING & PLANNING
02 JUL 1998
Ref: 0681/98

O.S. map ref. TF 2422
Crown Copyright Reserved.

DETERMINED PLAN

20, Station Street, SPALDING.

Change of use and Alterations.

BUILDING DESIGN and PLANS
ALWYN ROFFE,
1, Green Lane,
SPALDING, Lincs. PE11 2YB
tel : 01775 - 723 680