
Polythene Tunnel: Lengthways Elevation

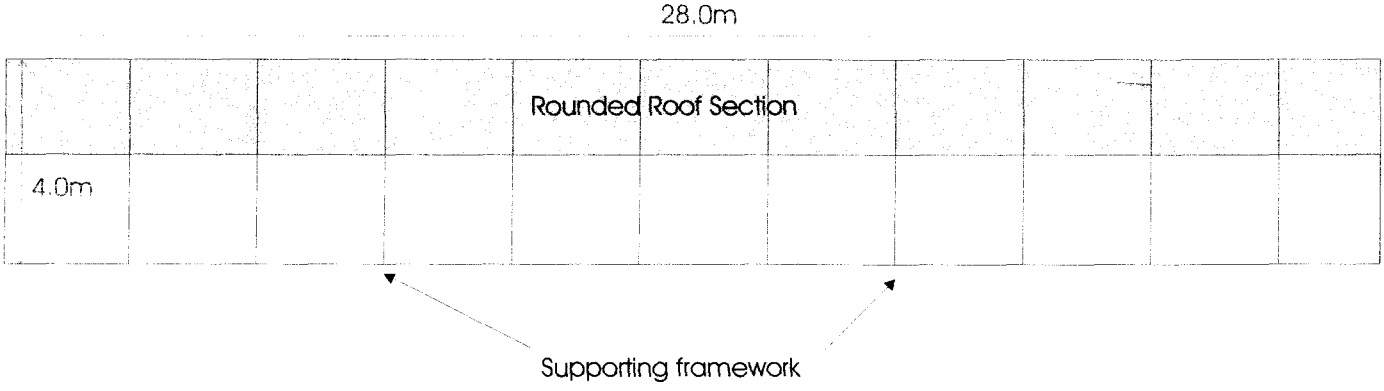


SOUTH HOLLAND DC
HOUSING & PLANNING
02 JUL 1998
Ref: 0682/98

DETERMINED


Scale 1:100

Extension to Polythene Tunnel:North Facing Elevation

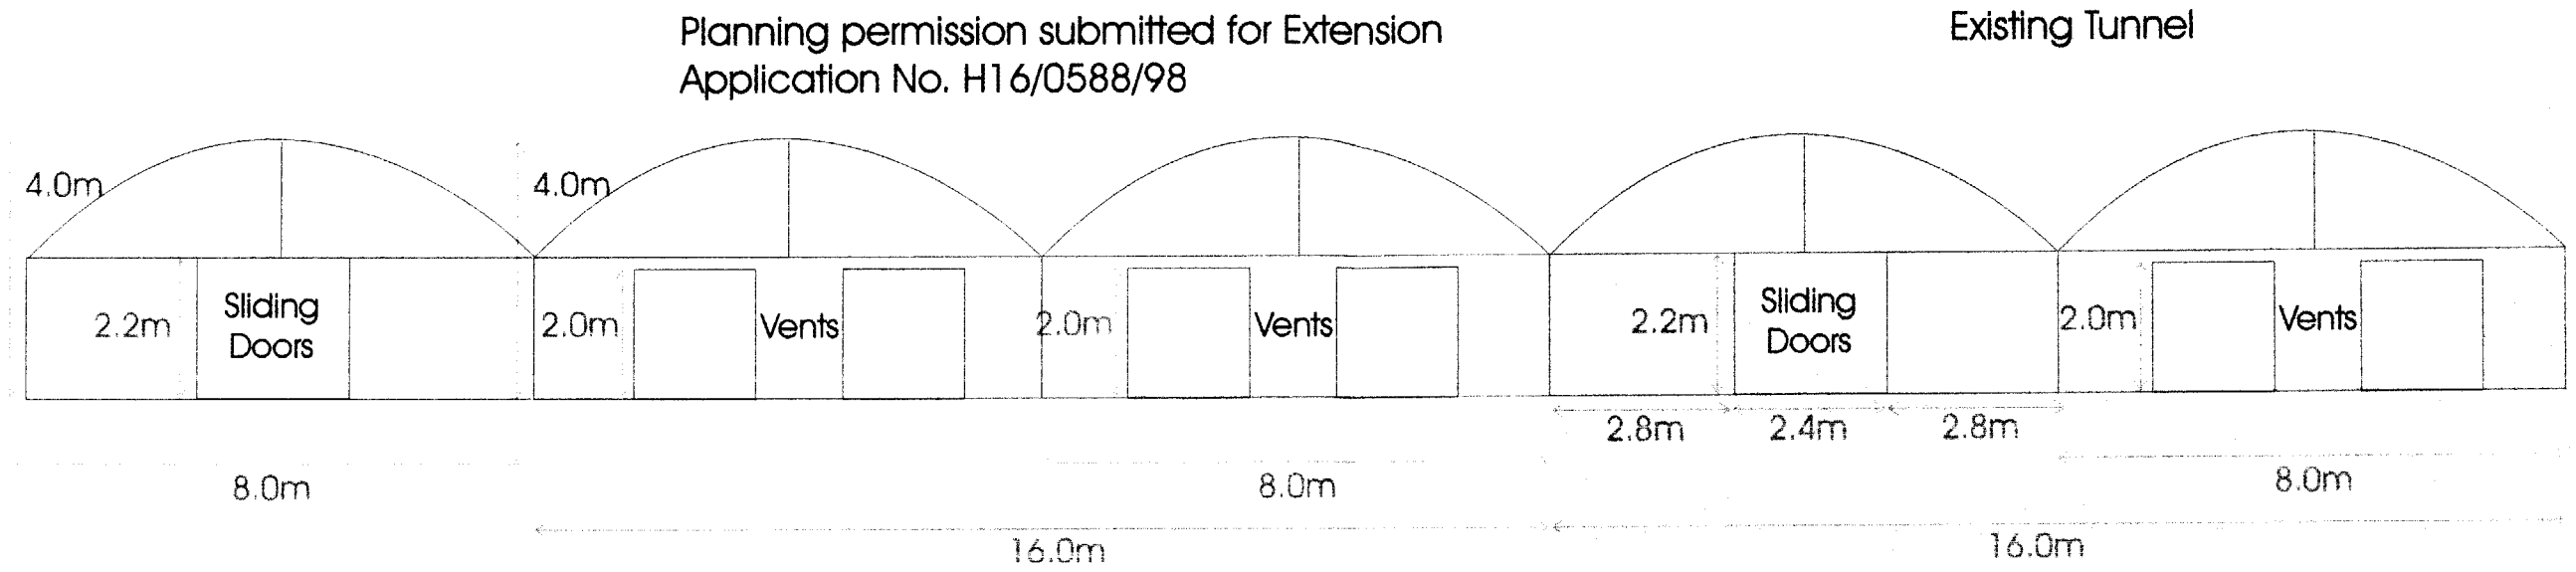

SOUTH HOLLAND DC
HOUSING & PLANNING
02 JUL 1998
Ref: 0682/98
DETERMINED
PLAN

Extension to Polythene Tunnel: South Facing Elevation

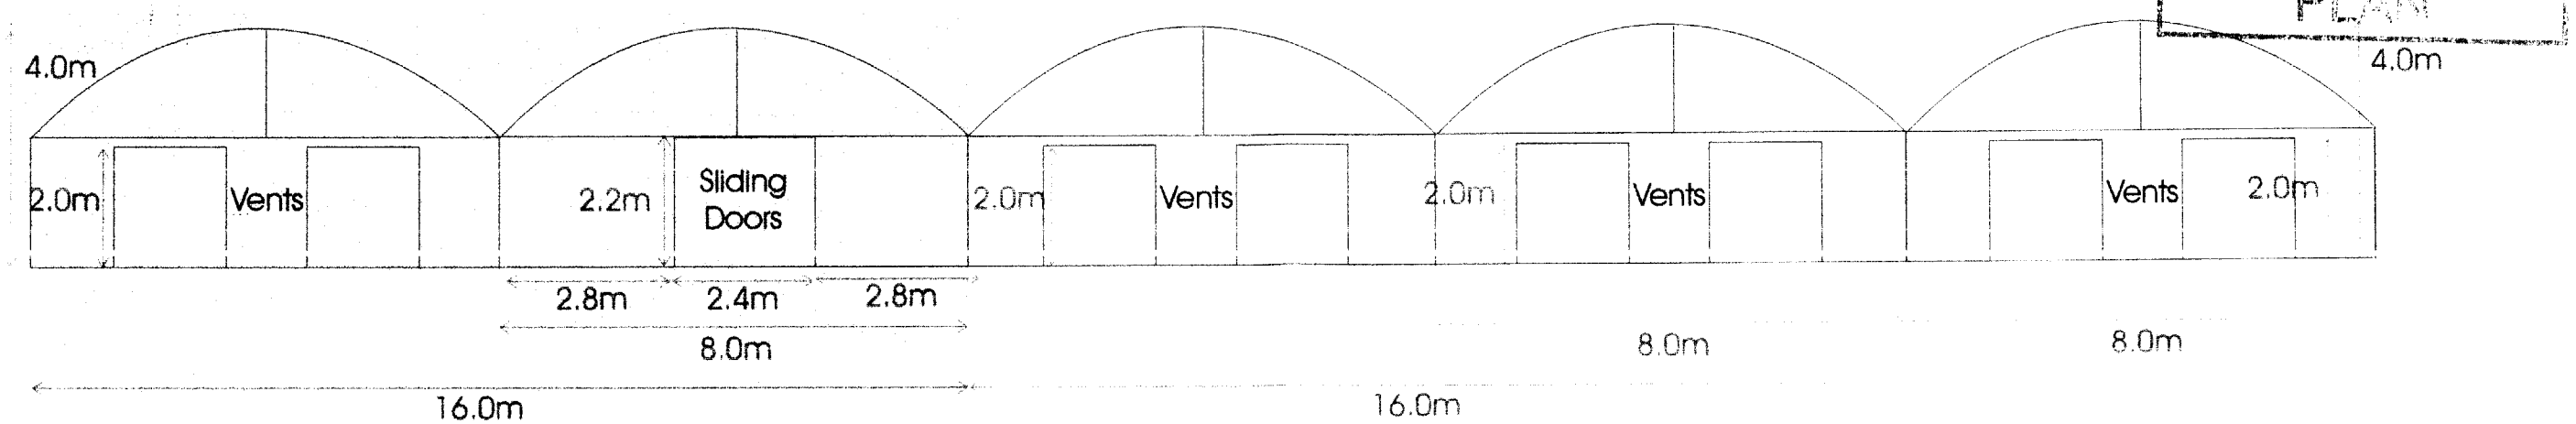

Existing Tunnel

Planning permission submitted for Extension
Application No. H16/0588/98