

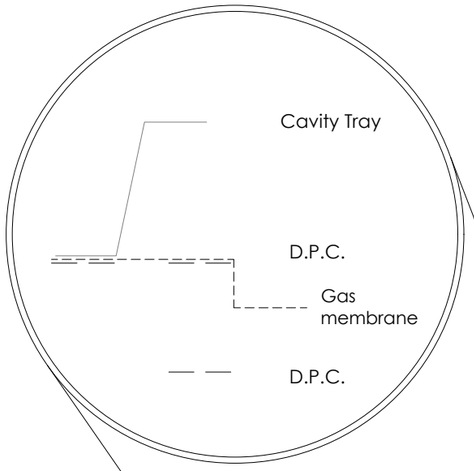


WHERE SEALANT IS NECESSARY TO MEET PART L ROBUST DETAILS

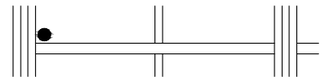


Upper floor with dry lining to walls

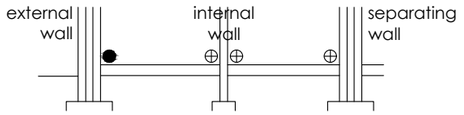


Suspended ground floor with dry lining to walls

● sealant needed

⊕ sealant needed unless the floor dpm (where provided) links with the wall dpc

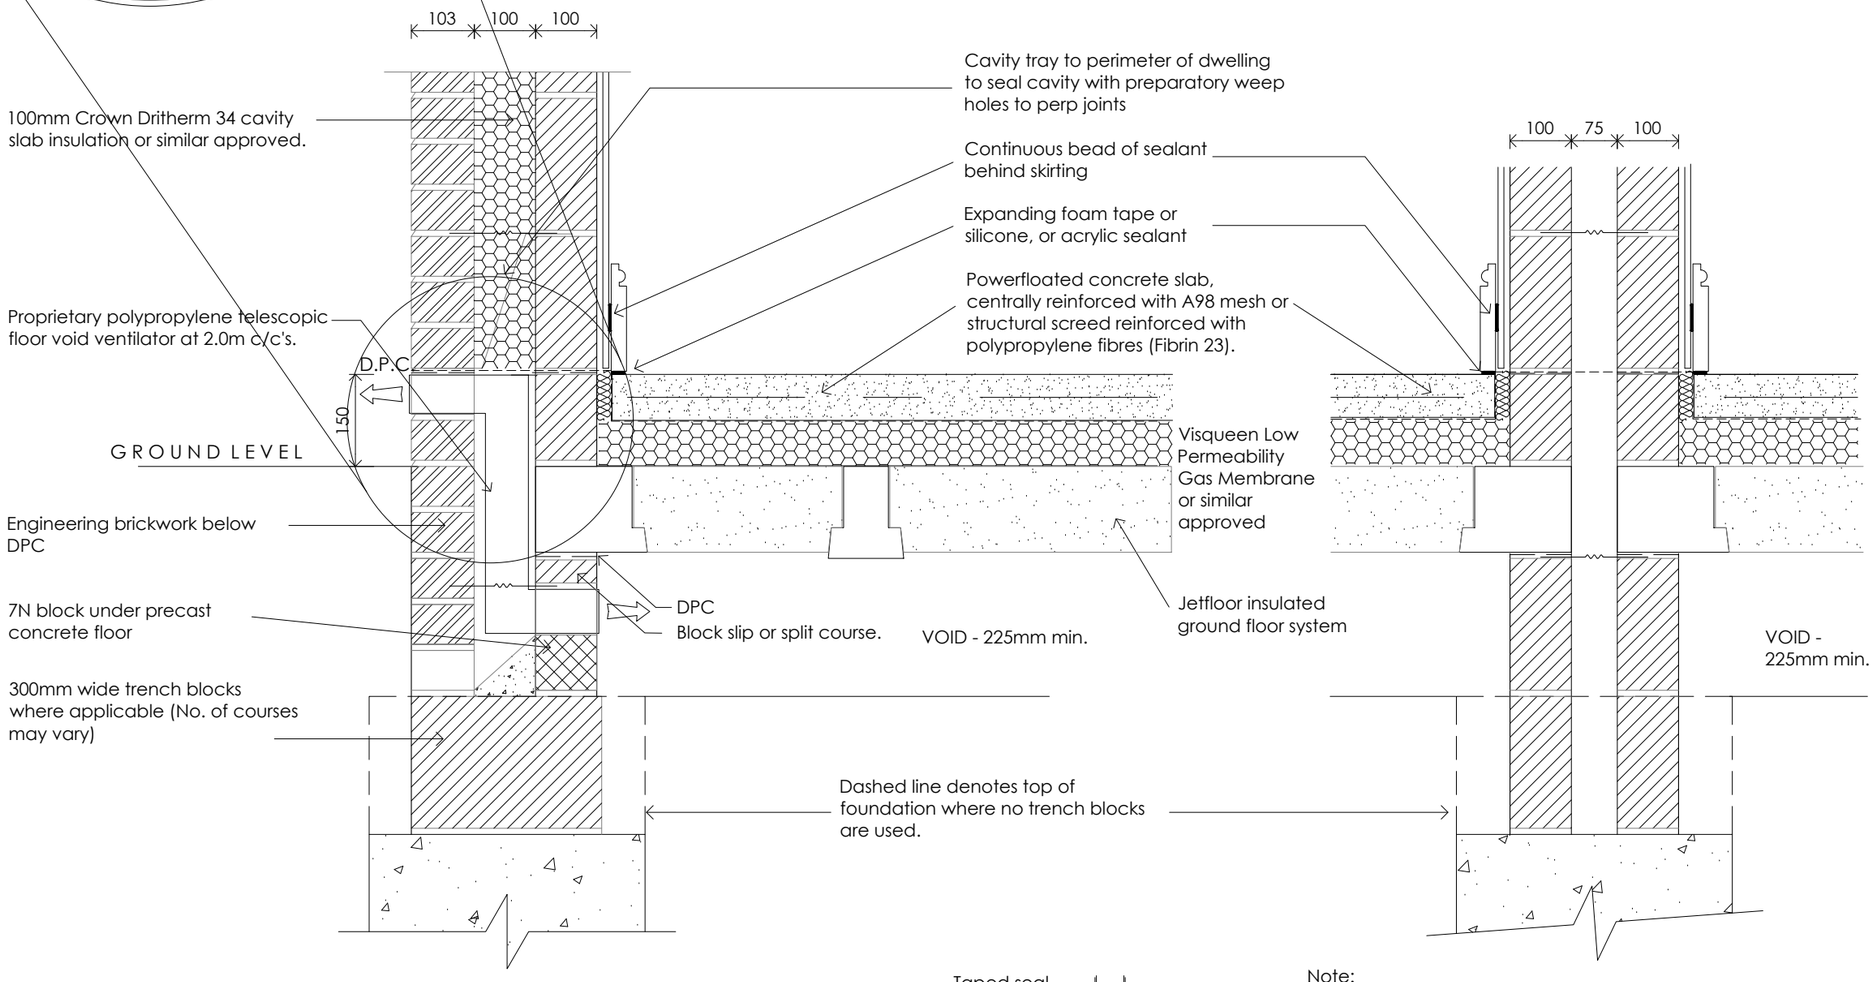

Note:
Integral garage with occupied rooms above or with direct access via a doorway from the garage to the house needs the same provision as the rest of the dwelling

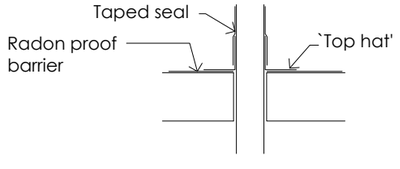

SERVICE ENTRIES

Note:
All service pipes, cables, ducts etc, must be sealed where they penetrate the vapour barrier see detail below

Notes

Rev Date By Details

TWIGDEN Homes

The Shrubbery
Church Street
St. Neots
Cambridgeshire
PE19 2BY
Tel: 01480 472728 Fax: 01480 222837
Email: technical.department@twigdenhomes.co.uk
Twigden Homes Limited is a Kier Residential Company

Project: WYGATE POS
SITE DETAIL

Drawing:
Amber 1 Protection
Floor Construction Option 1

Drawing File Location:

Drawn by:	Checked by:
NH	
Scale: 1:10 @ A3	Date: 01/05/06

This drawing is © copyright protected.
All dimensions to be checked on site.
Any discrepancies to be reported to the Architect immediately.
This drawing should not be scaled.

Drawing no: STD-SUB-01op1
Revision: