
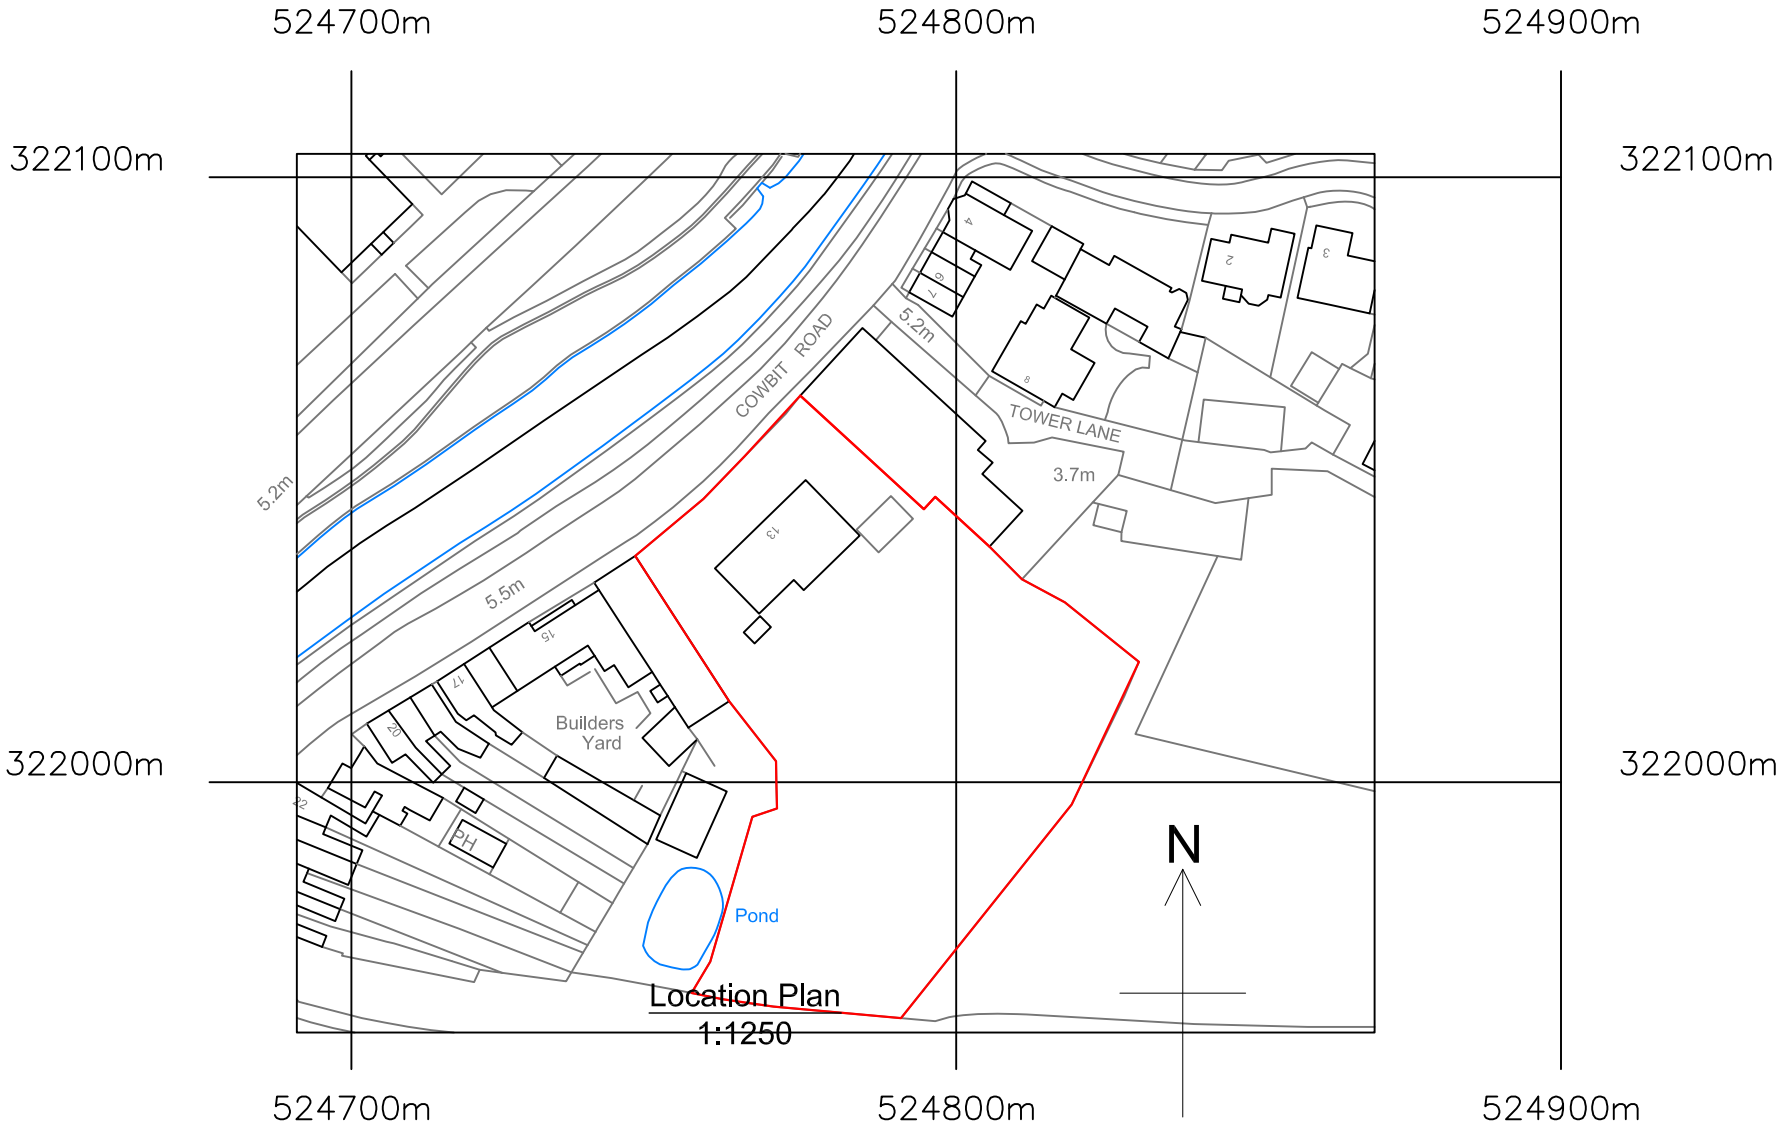


Location Plan
1:1250

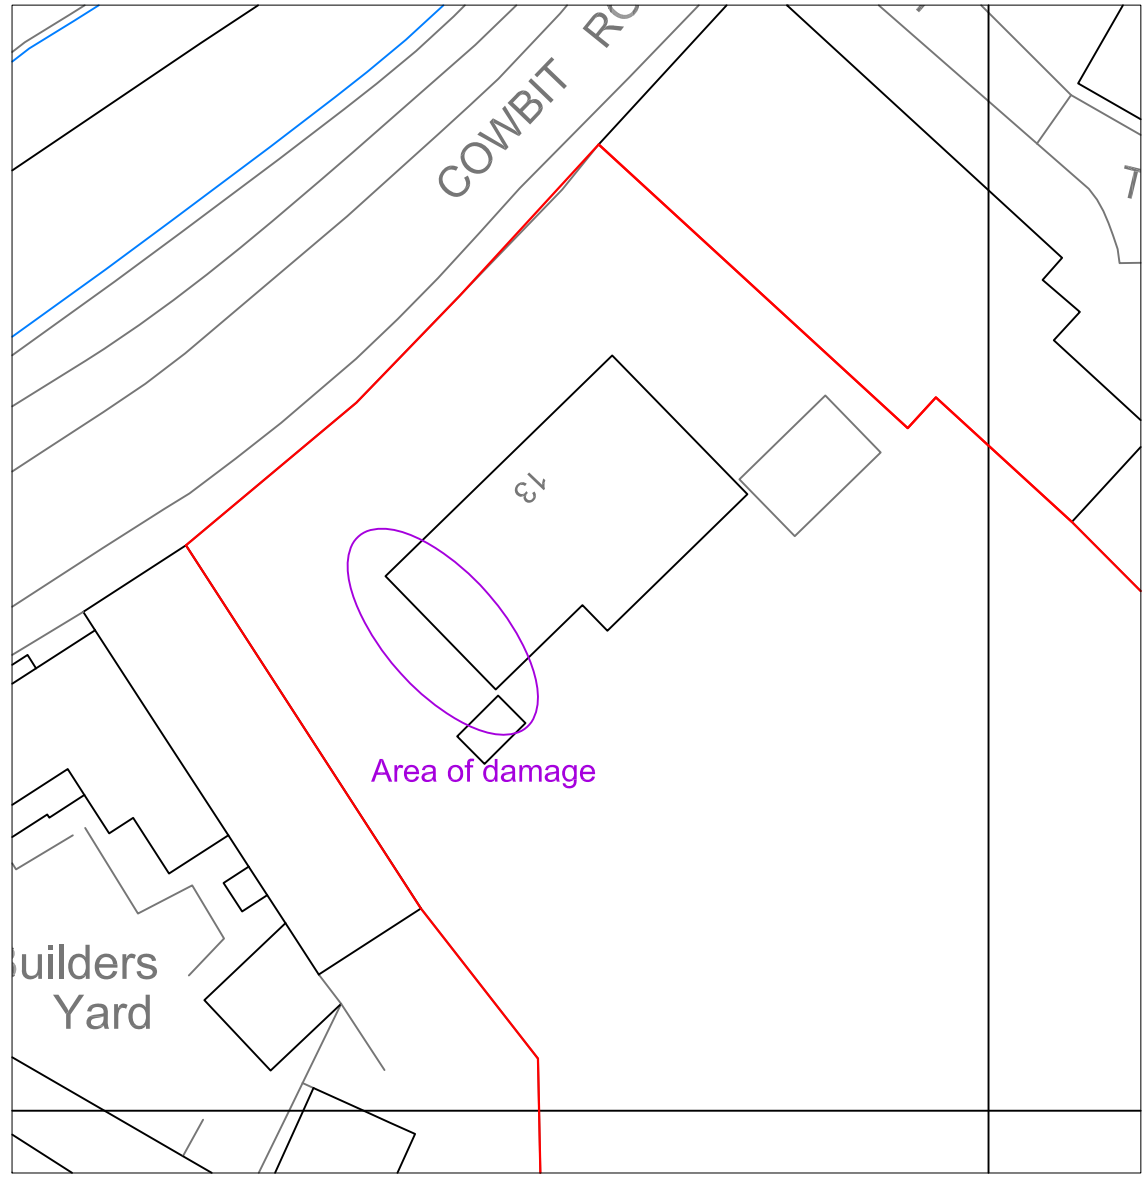

Block Plan
1:500

Crown Copyright and database rights 2025 OS Licence no. 100041041

25m 50m 75m Scale 1:1250

10m 20m 30m Scale 1:500

REV	DRAWN	DATE	DESCRIPTION

sedgwick

Sedgwick Design Office,
Oakleigh House, 14-16 Park
Plaza, Cardiff, CF10 3DQ

JOB ID
Longstaff

SITE ADDRESS
Westbourne Lodge (Summerhouse, & Coal House), 13, Cowbit Road, Spalding, PE11 2RD

REFERENCE	DRG No.	DRG SIZE
9581093	105	A3