
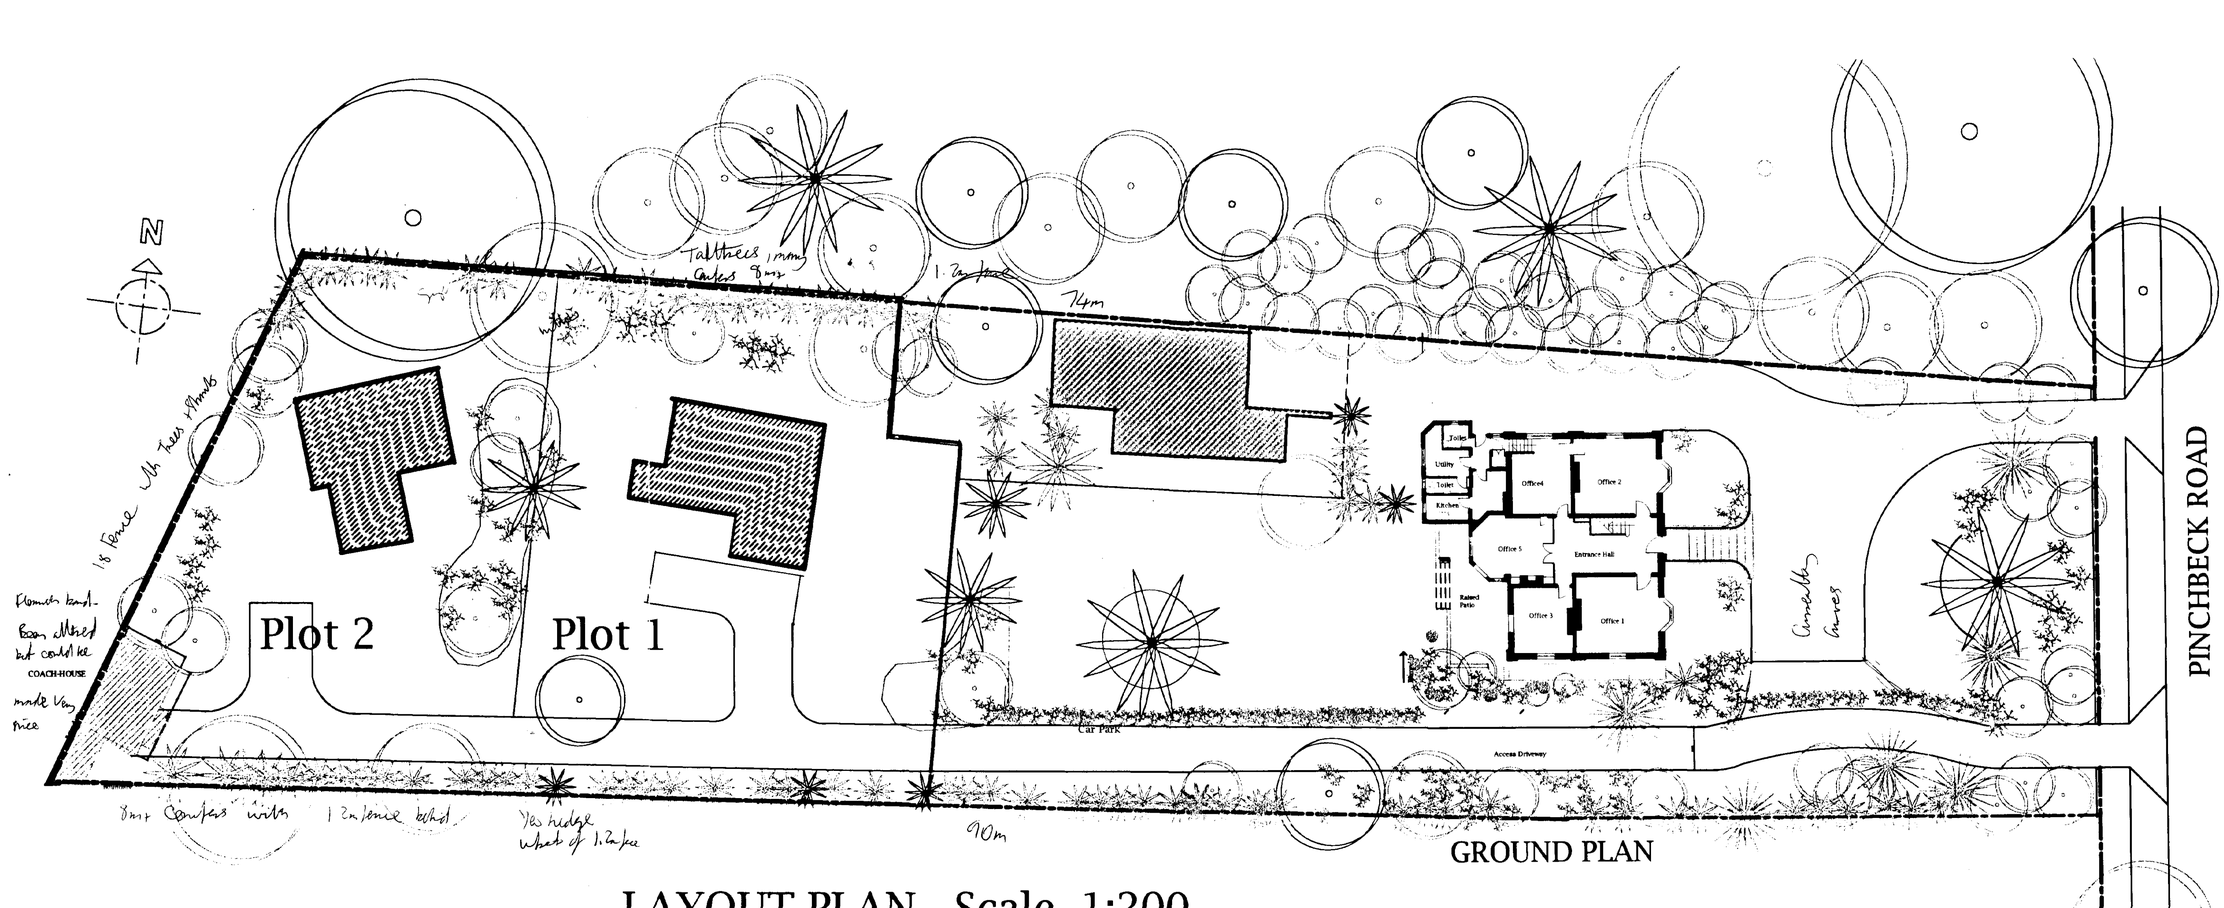


LAYOUT PLAN Scale 1:200

GROUND PLAN

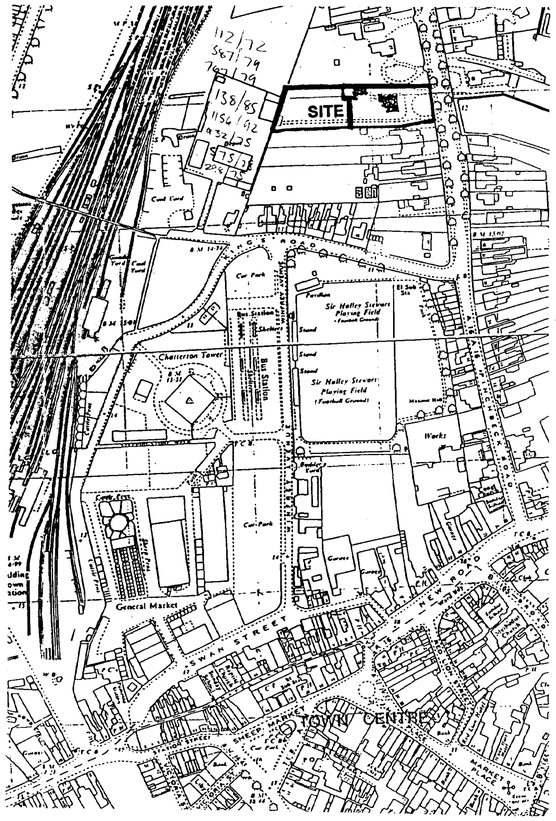

LOCATION PLAN
Scale : 1:1250

1:2500 Grids are 100m.

DETERMINED PLAN

JOHN D LYNCH partnership
CHARTERED ARCHITECTS

Client John D Lynch Partnership	
Project Two Building Plots at rear of Mercia Lodge, Pinchbeck Road, Spalding	
Drawing Site & Location Plans	
Date Jun 2001	*Drawn* JDL
Job No. Gen 12	*Drawing No.* AB1
Scale. 1:200 & 1:1250	*Revision No.*