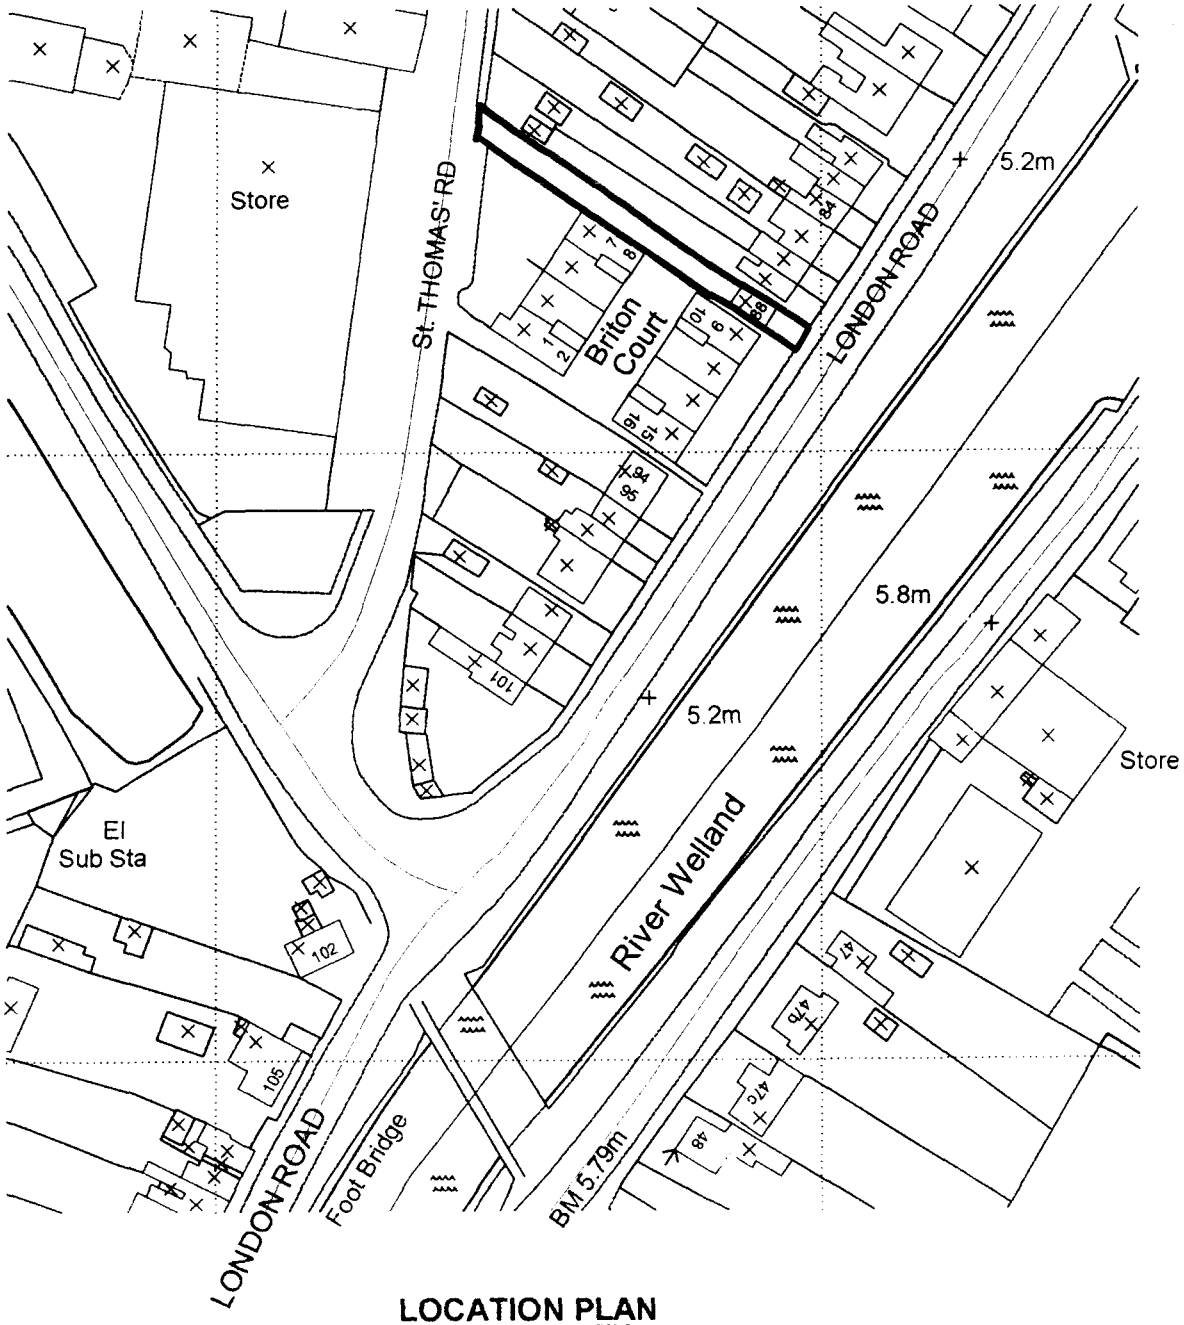

LOCATION PLAN
Scale 1:1250

DETERMINED
PLAN

0687/03

remway design
Plans drawn for: Local Authority - Planning permission & Building Control.
3, Rembrandt Way
Spalding
Lincs
PE11 3HX
Tel: 07815 112 058
Fax: 01775 768 921
e-mail: jason@remwaydesign.co.uk

Project
Proposed Rear Extension &
Loft Conversion

Client
Mr C Hoppe
88, London Road
Spalding
PE11 2TN

Date	DRG No	REV.
may'03	CH.02	

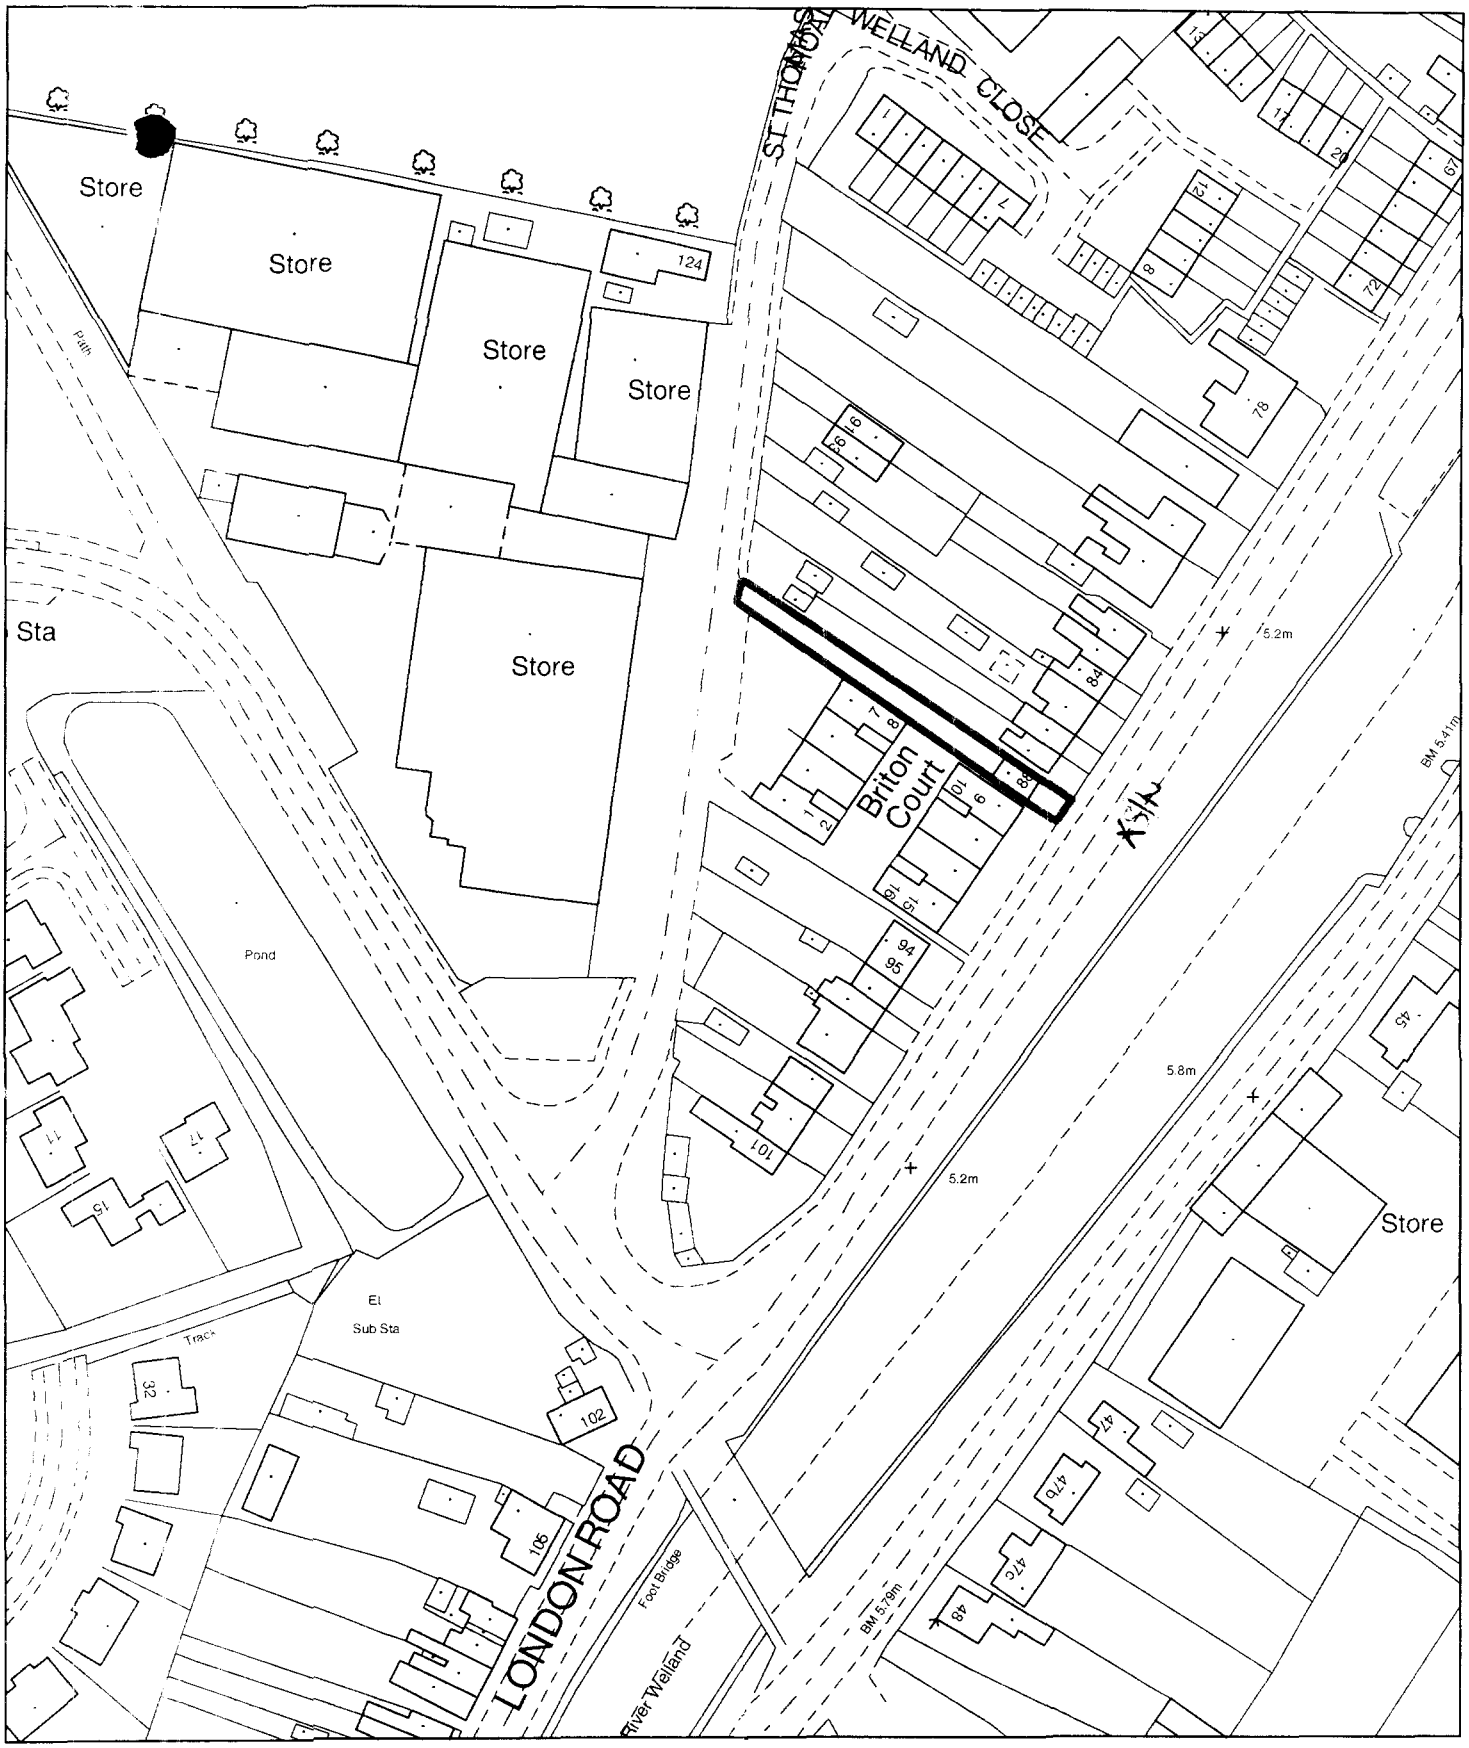

Planning Application Location Plan
Ward Member Notification

H16/0687/03

Scale: 1:1250

Planning and Development

Council Offices, Priory Road, Spalding, Lincolnshire
PE11 2XE

PLEASE DO NOT COPY THIS PLAN
This map is reproduced from Ordnance Survey material with permission of Ordnance Survey on behalf of Her Majesty's Stationery Office (c) Crown copyright. Unauthorised reproduction infringes Crown copyright and may lead to prosecution or civil proceedings. South Holland District Council LA079413 2003