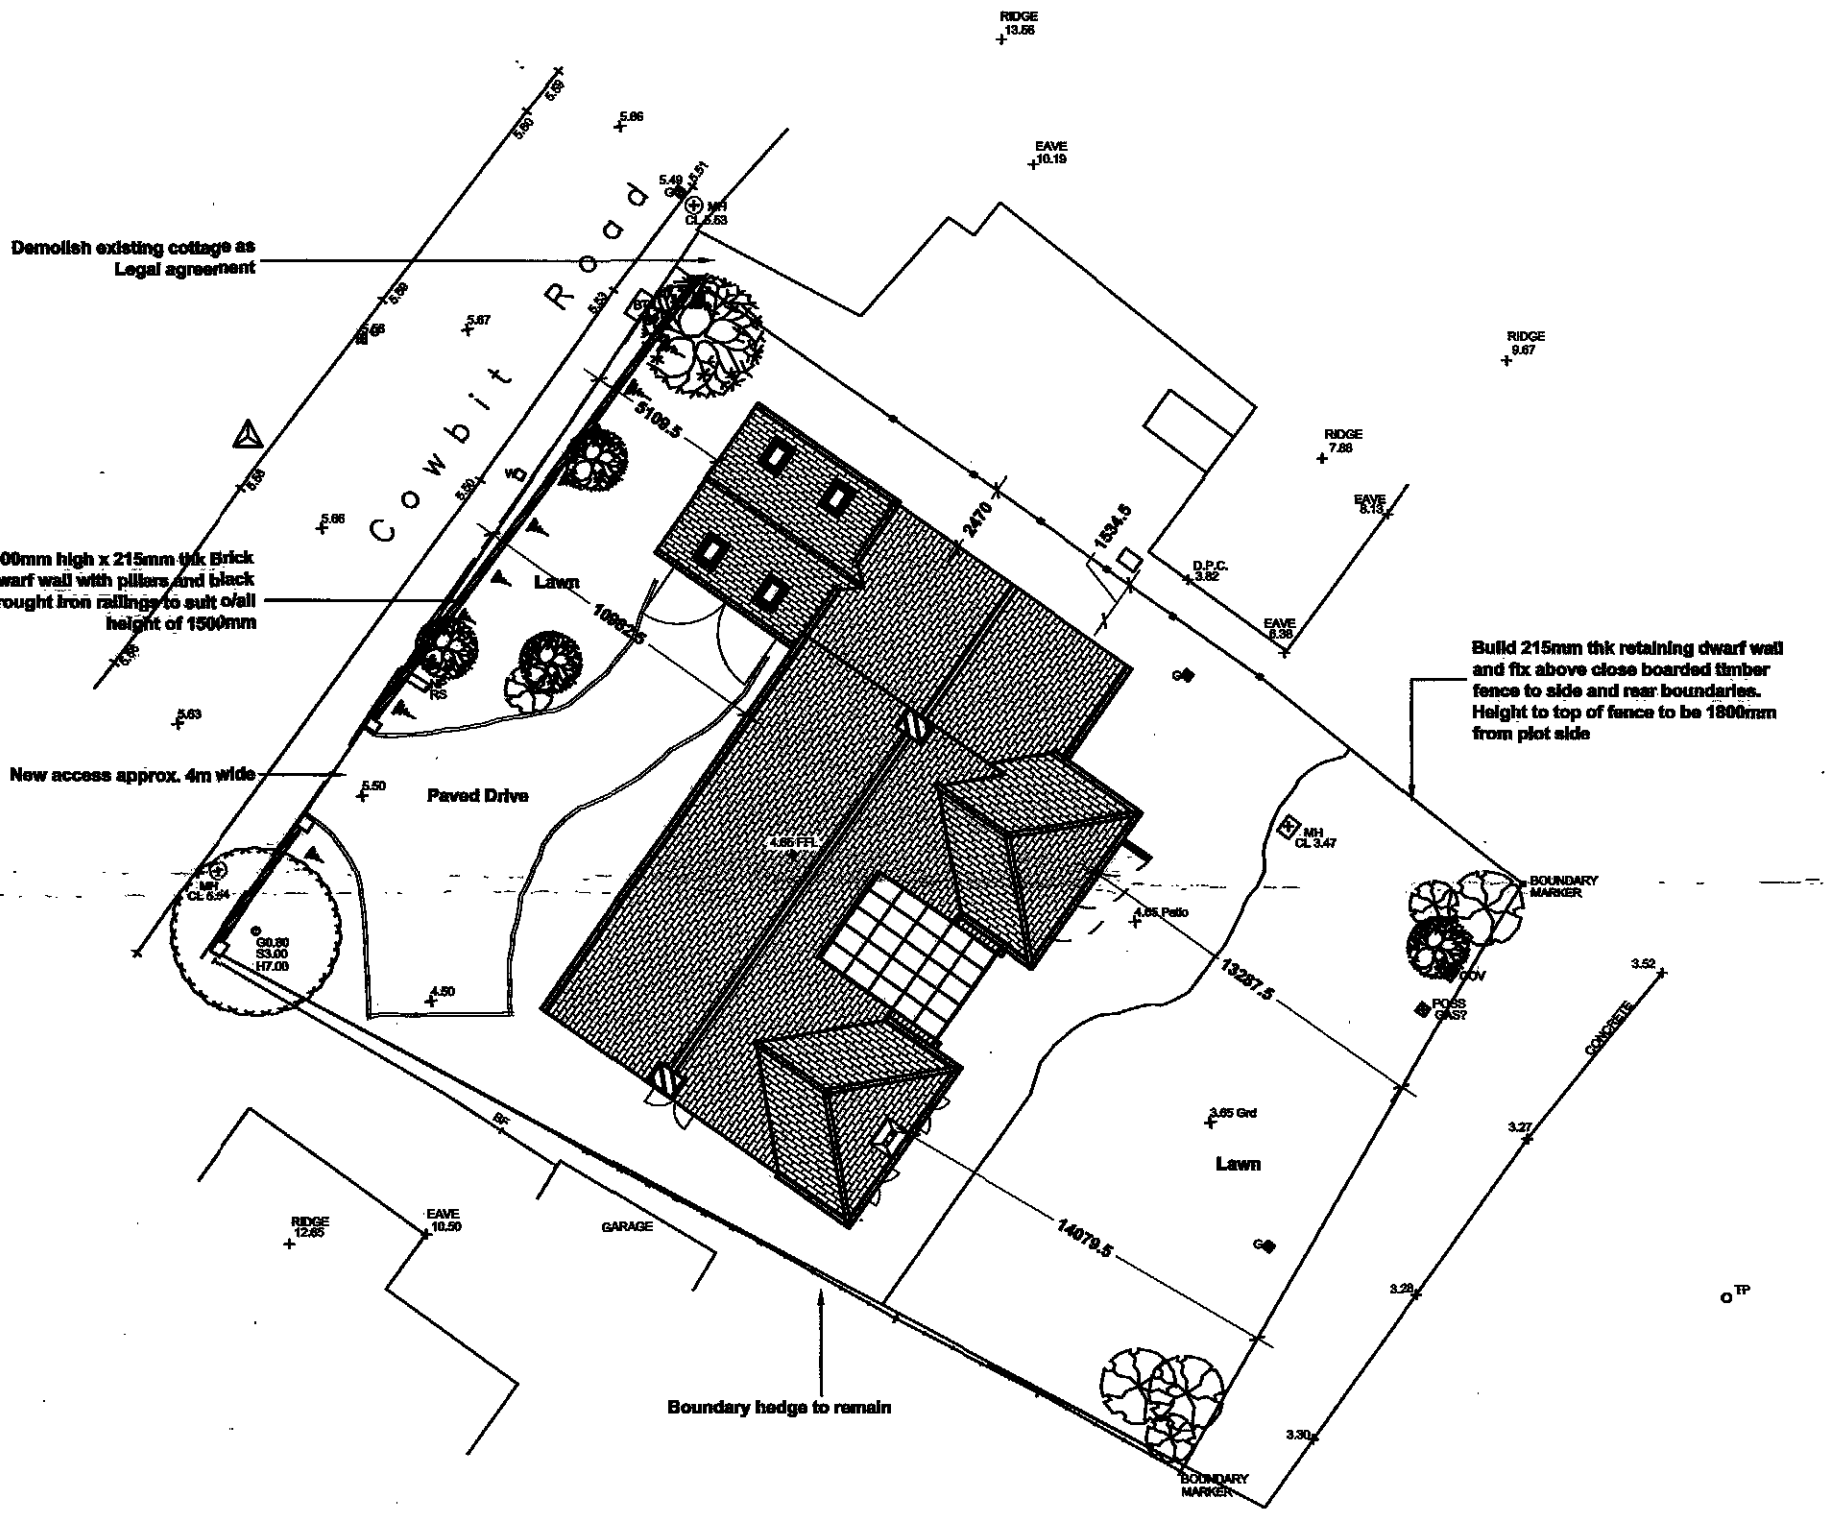


SHDC
Planning & Development
- 7 DEC 2010
Ref: 0687-10

Site Block Plan

Scale 1:250

AMENDED PLAN
Ref. A2

N

rev "A" - 07.12.10 - Amended to suit revised Scheme

remway Design Ltd
2nd Floor - 5B Sheepmarket
Spalding
PE11 1BH
Tel: 01775 768 921
e-mail: enquiries@remwaydesign.co.uk

Site :
Residential development at
Land between:
45 & 47A Cowbit Road
Spalding

Client :
Mr A Mason

Date : *****
Scale : as noted

Drawing No:
1924 - 02A