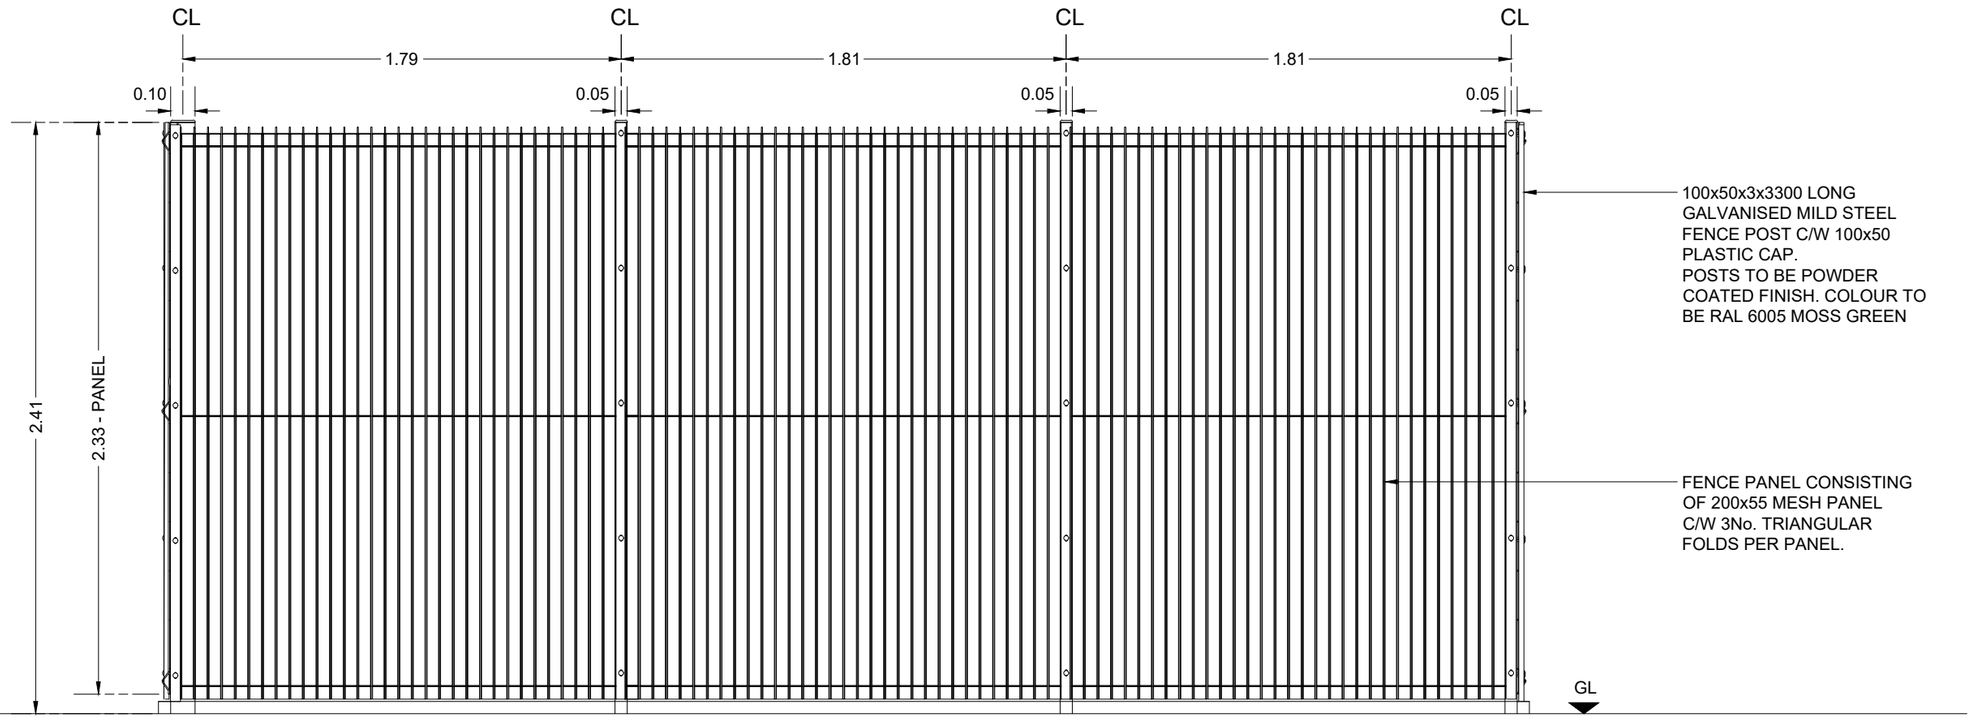

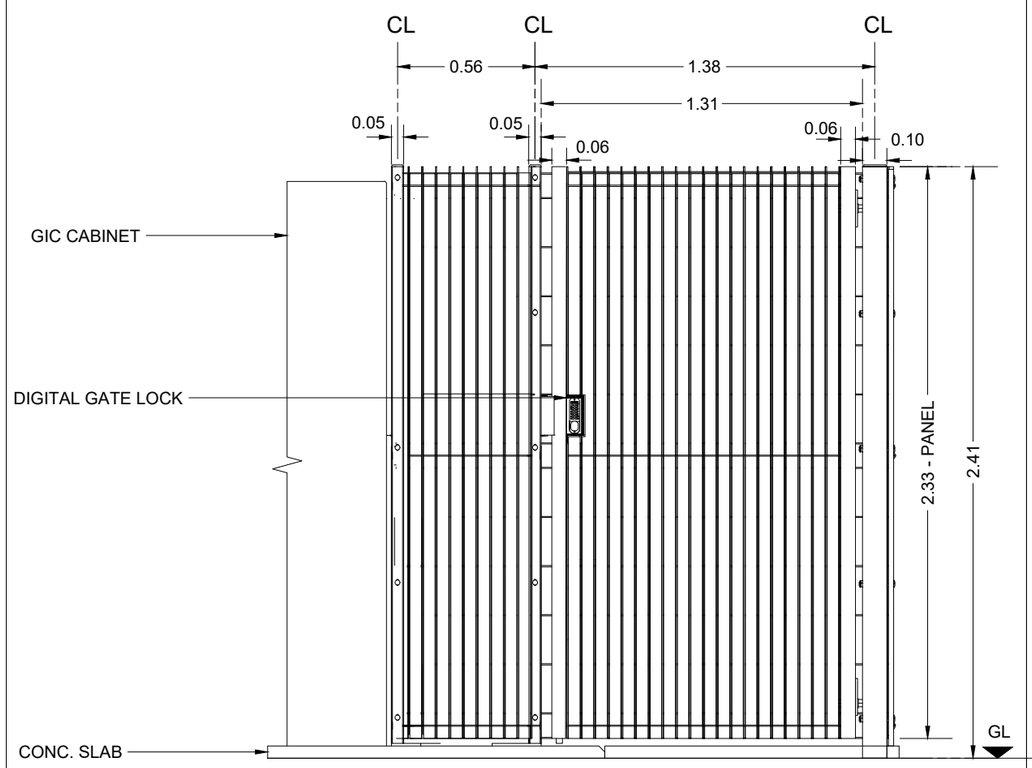

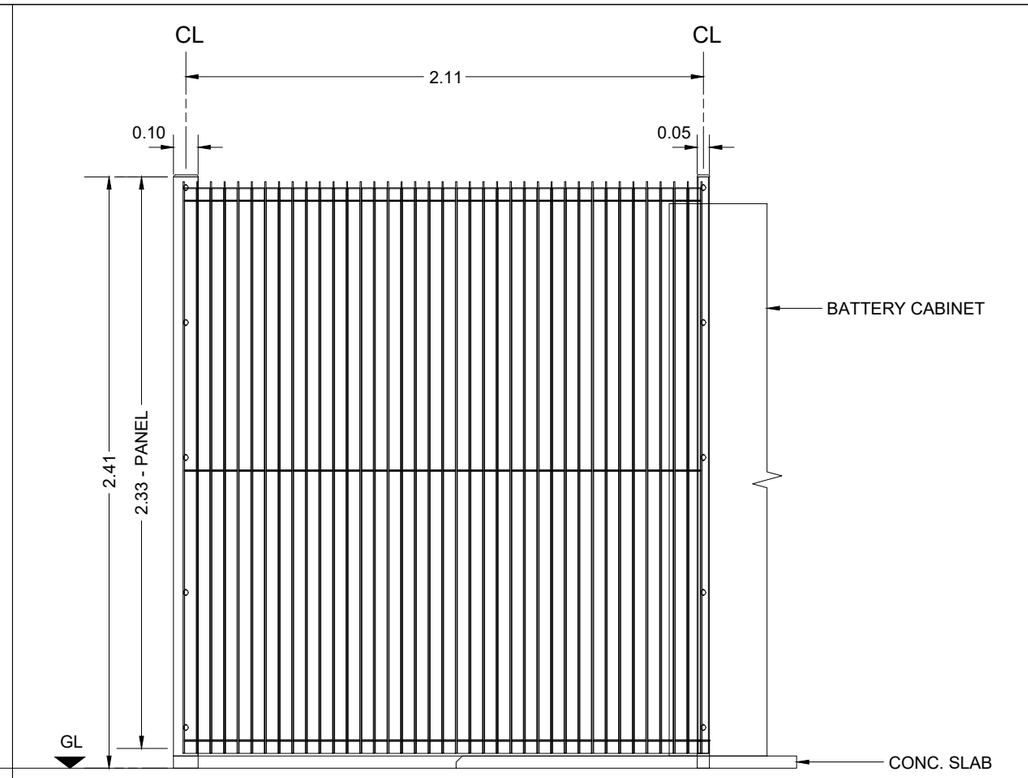

0 0.5 1m 1.5 2 2.5

Metres 1:25

LEGEND

NOTES

REV.	DATE	DESCRIPTION

BATTERY BOX

amp CLEAN ENERGY

AMP CLEAN ENERGY
1 DOVER STREET
LONDON
W1S 4LD

200kW / 80 kWh
MICRO ENERGY STORAGE UNIT

BATTERY BOX
2.4m HIGH PALADIN FENCE

ELEVATIONS

PLAN 5

REV

Scale 1:25 @ A3

Date JULY 2025

DRAWN BY: JM