


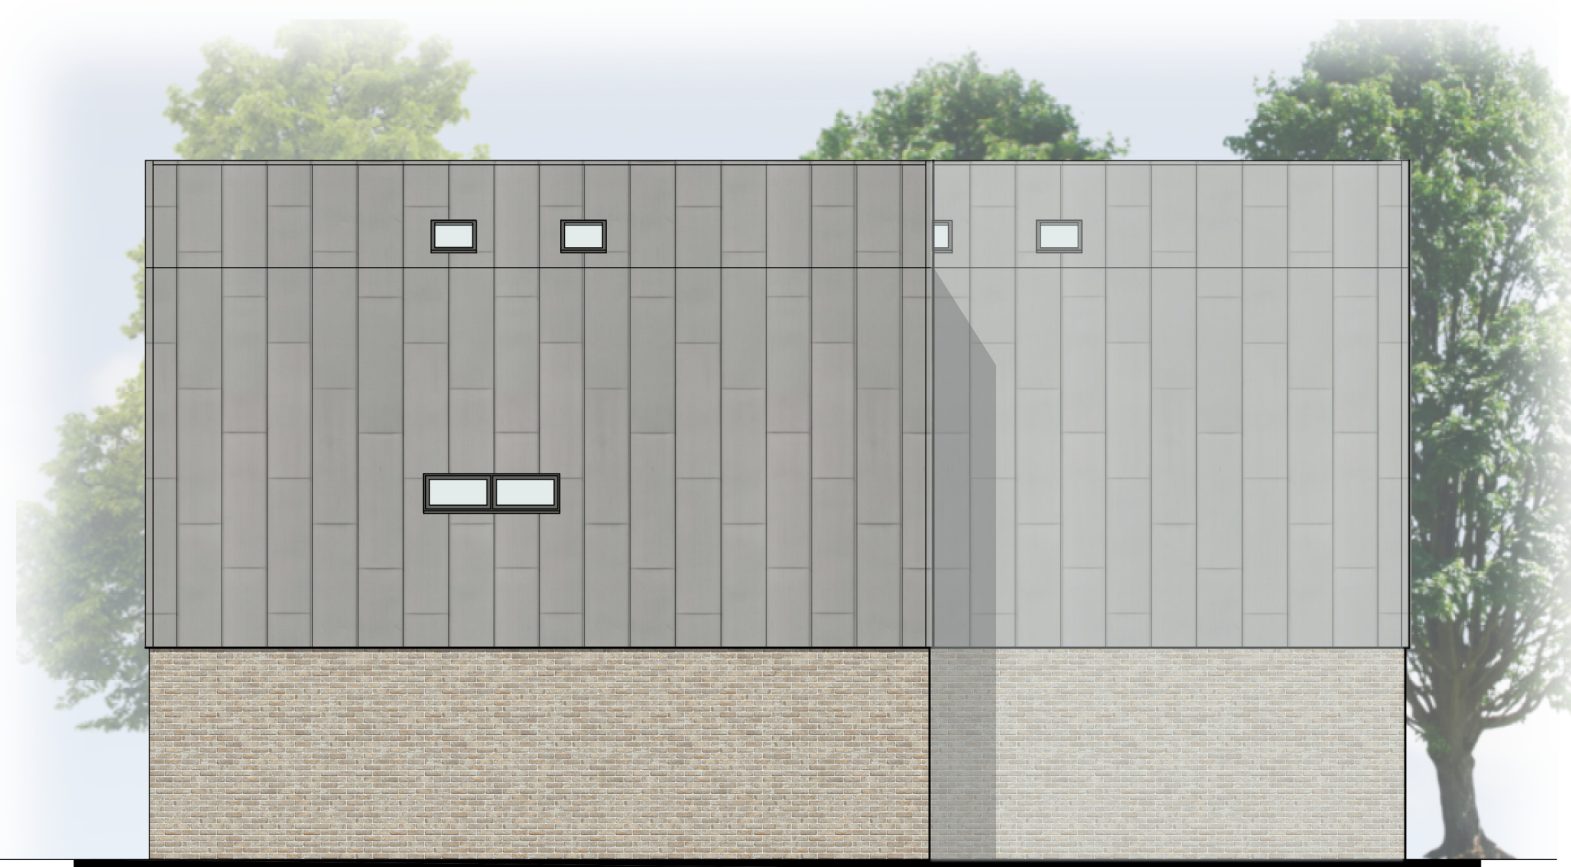

North-East Elevation




South-East Elevation




South-West Elevation




North-West Elevation

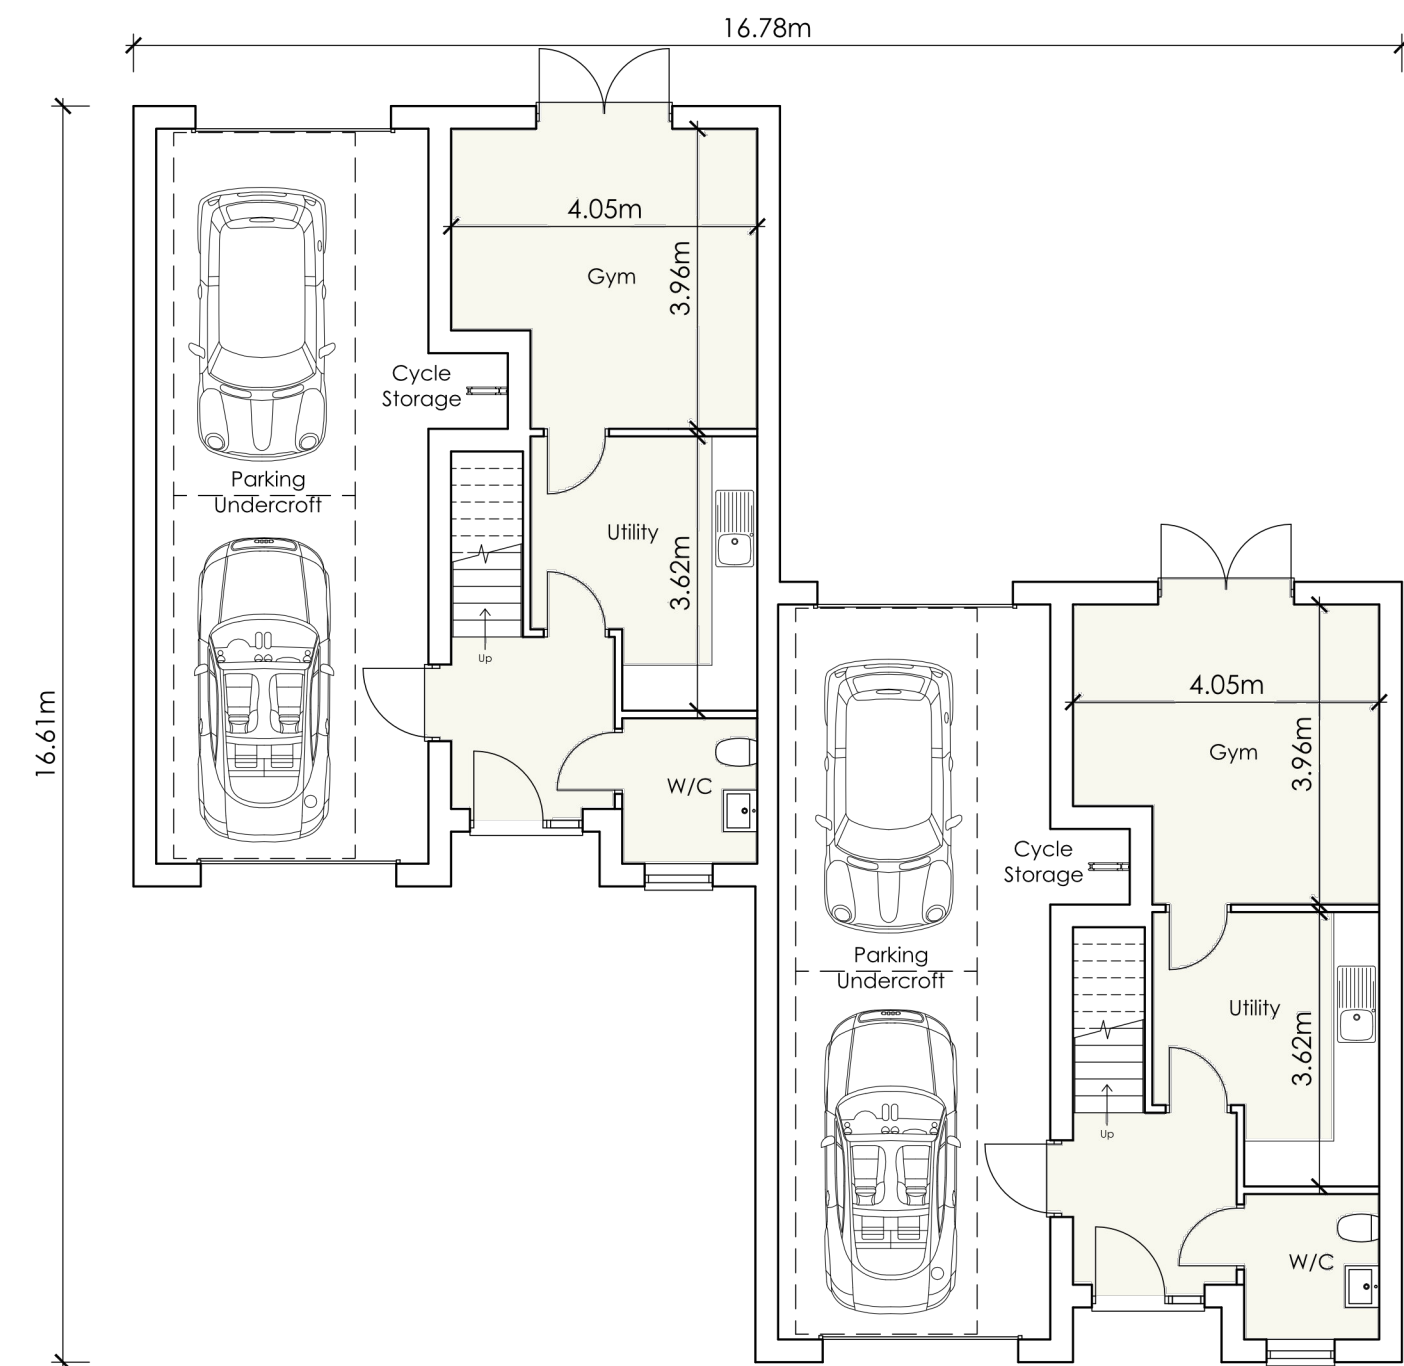

Ground Floor Plan

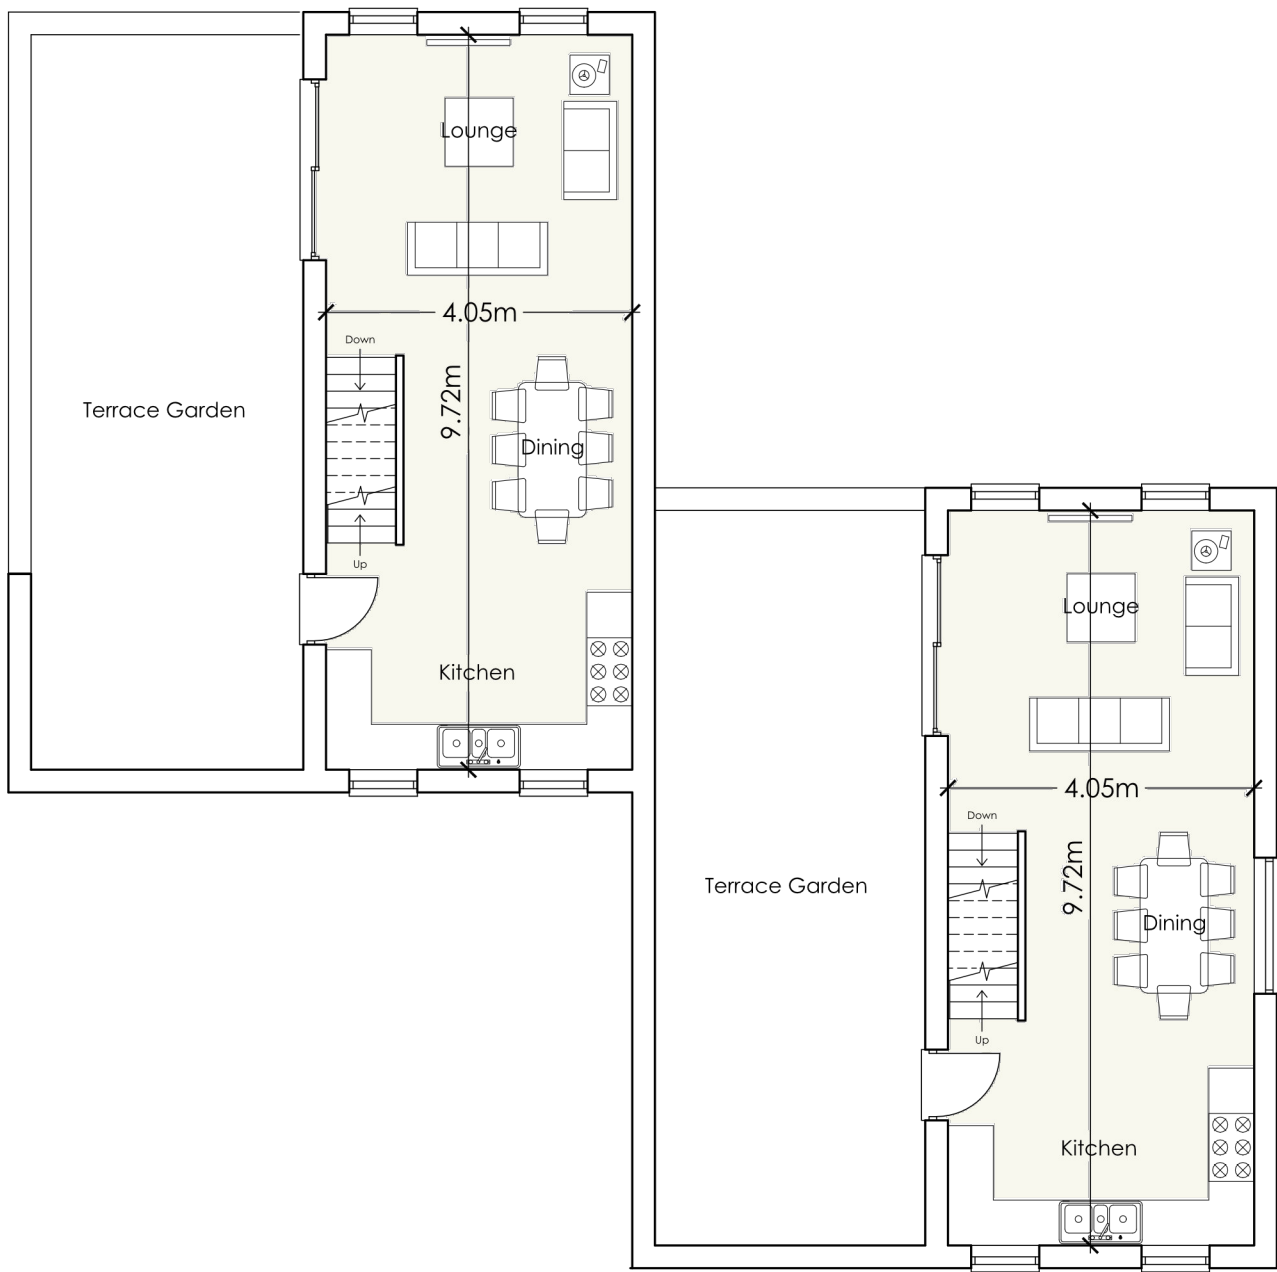

First Floor Plan

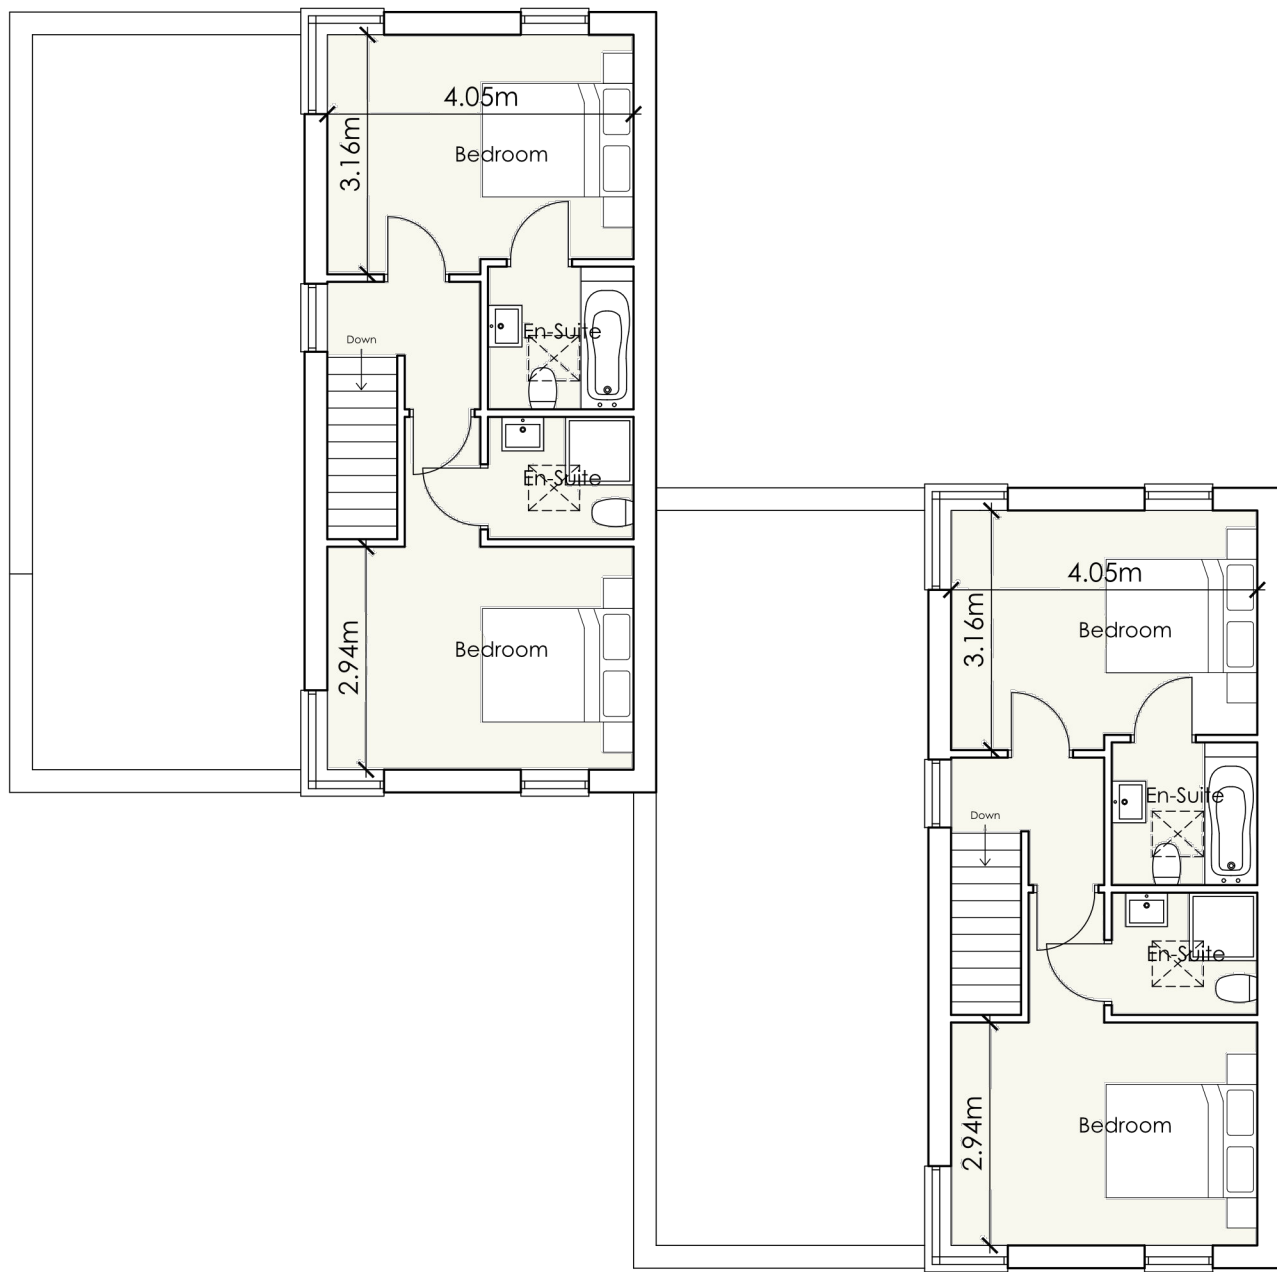

Second Floor Plan

