STUDIO 11 ARCHITECTURE

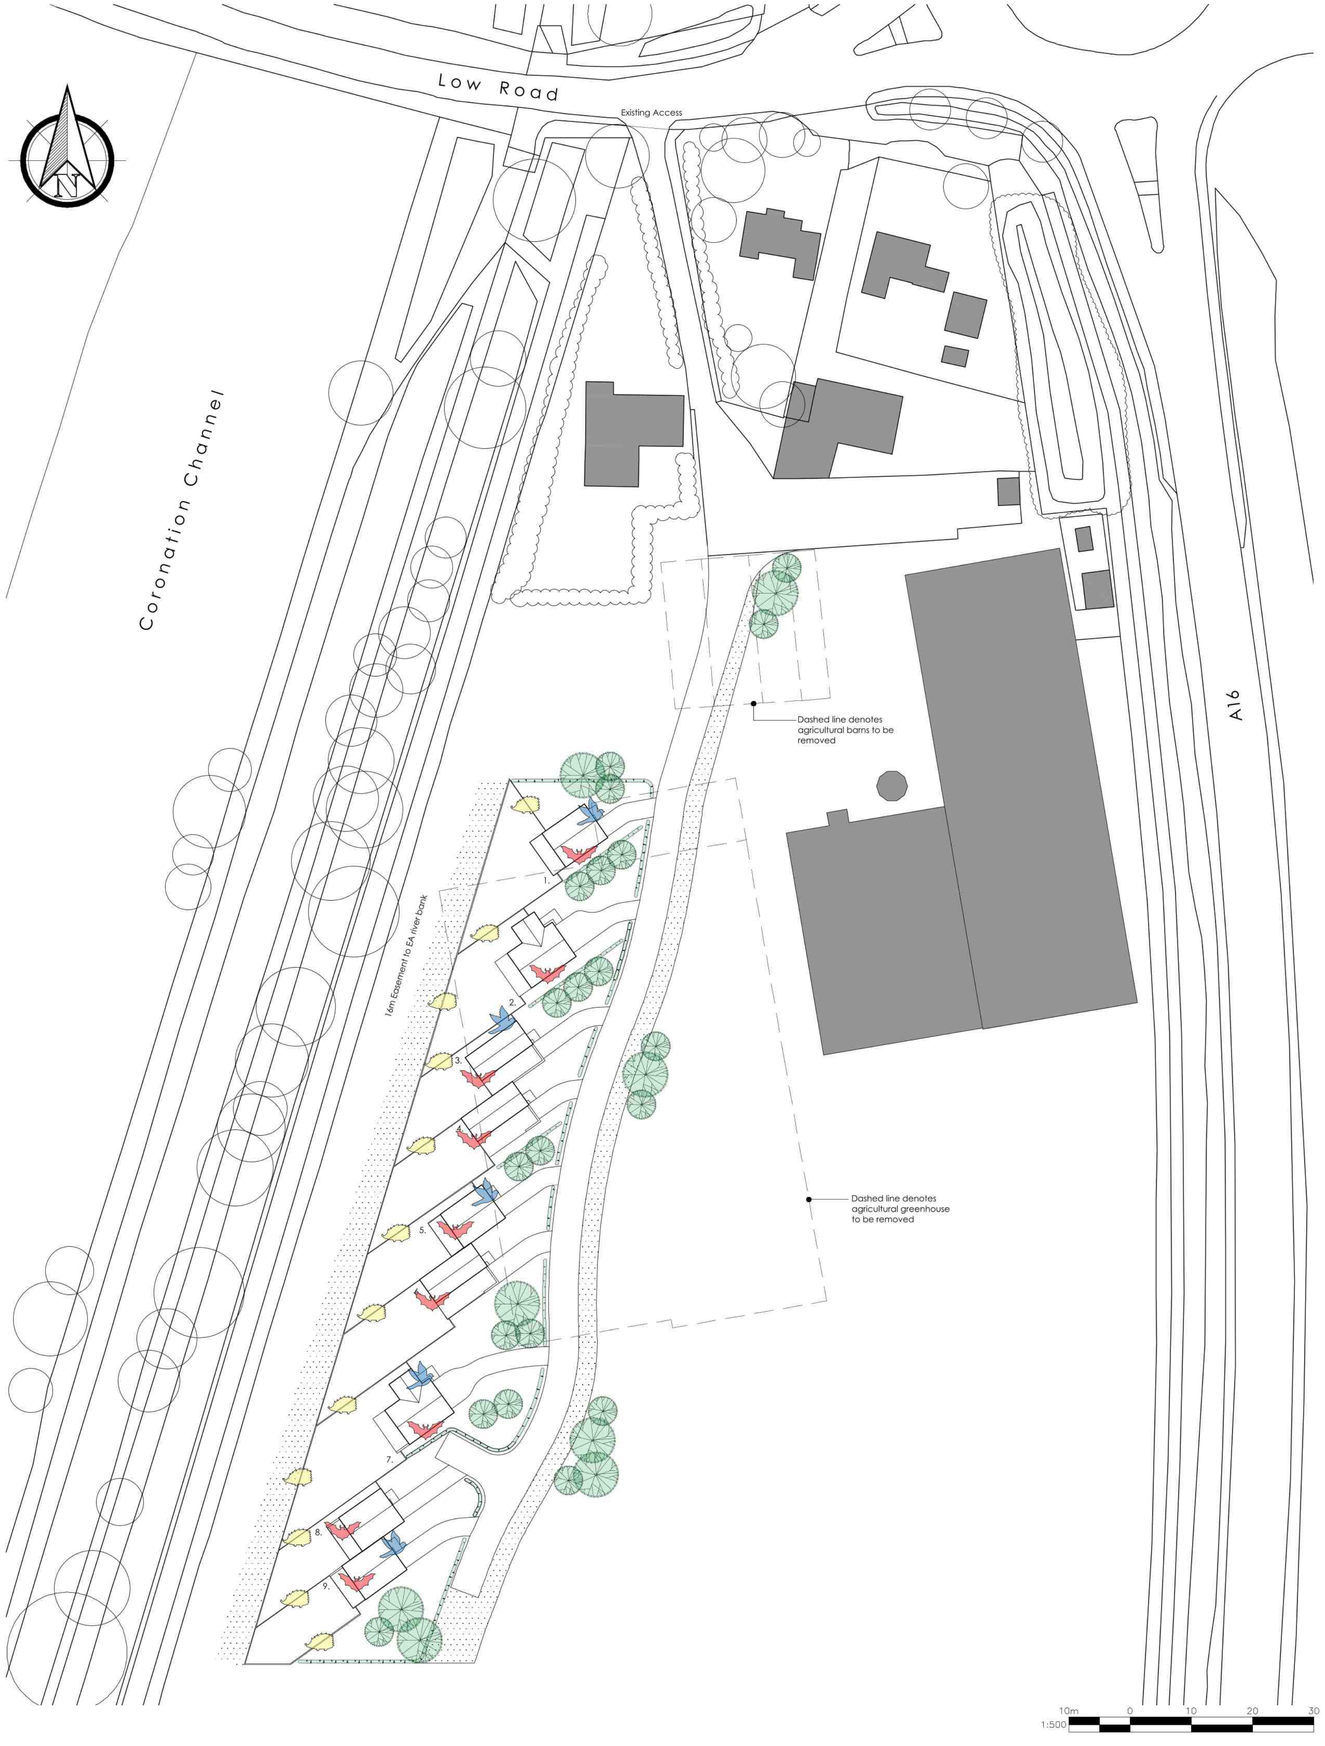

All discrepancies are to be brought to the attention of the below office.

The copyright to this drawing is owned by Studio 11 Architecture.

Key

- New tree planting as per James Blake Associates report REF:JBA24_282_ECO01
- New hedge
- RSPB - Swift nest box (East, West or North orientation)
- Woodstone - Beaumeris Bat Box (South, South-East or South-West orientation)
- Hedgehog Highways - built into closeboard fence
- Wildflower meadow as per James Blake Associates report REF:JBA24_282_ECO01

REVISION	DATE	DRAWN	DESCRIPTION
B	18.12.2024	EG	Updated as per recommendations of Ecologist.
A	01.11.2024	EG	Updated Wildflower area. Additional trees added.

ISSUE STATUS

PLANNING

STUDIO11 architecture

KING'S LYNN INNOVATION CENTRE,
INNOVATION DRIVE, KING'S LYNN,
PE30 5BY

T: 01553 970033
E: design@studio11architecture.co.uk
W: www.studio11architecture.co.uk

CLIENT Water Lane Nurseries

PROJECT Proposed residential development on land at Water Lane Nurseries, Spalding

DRAWING Biodiversity Enhancement Plan

DRAWN	PROJECT DESIGNER	PROJECT DIRECTOR
OS	EG	KB

DATE	SCALE	PAPER SIZE
30.07.2024	1:500	A1

DRAWING NUMBER

594.BEP.01

ARCHITECTURE