




Site Layout 1:500

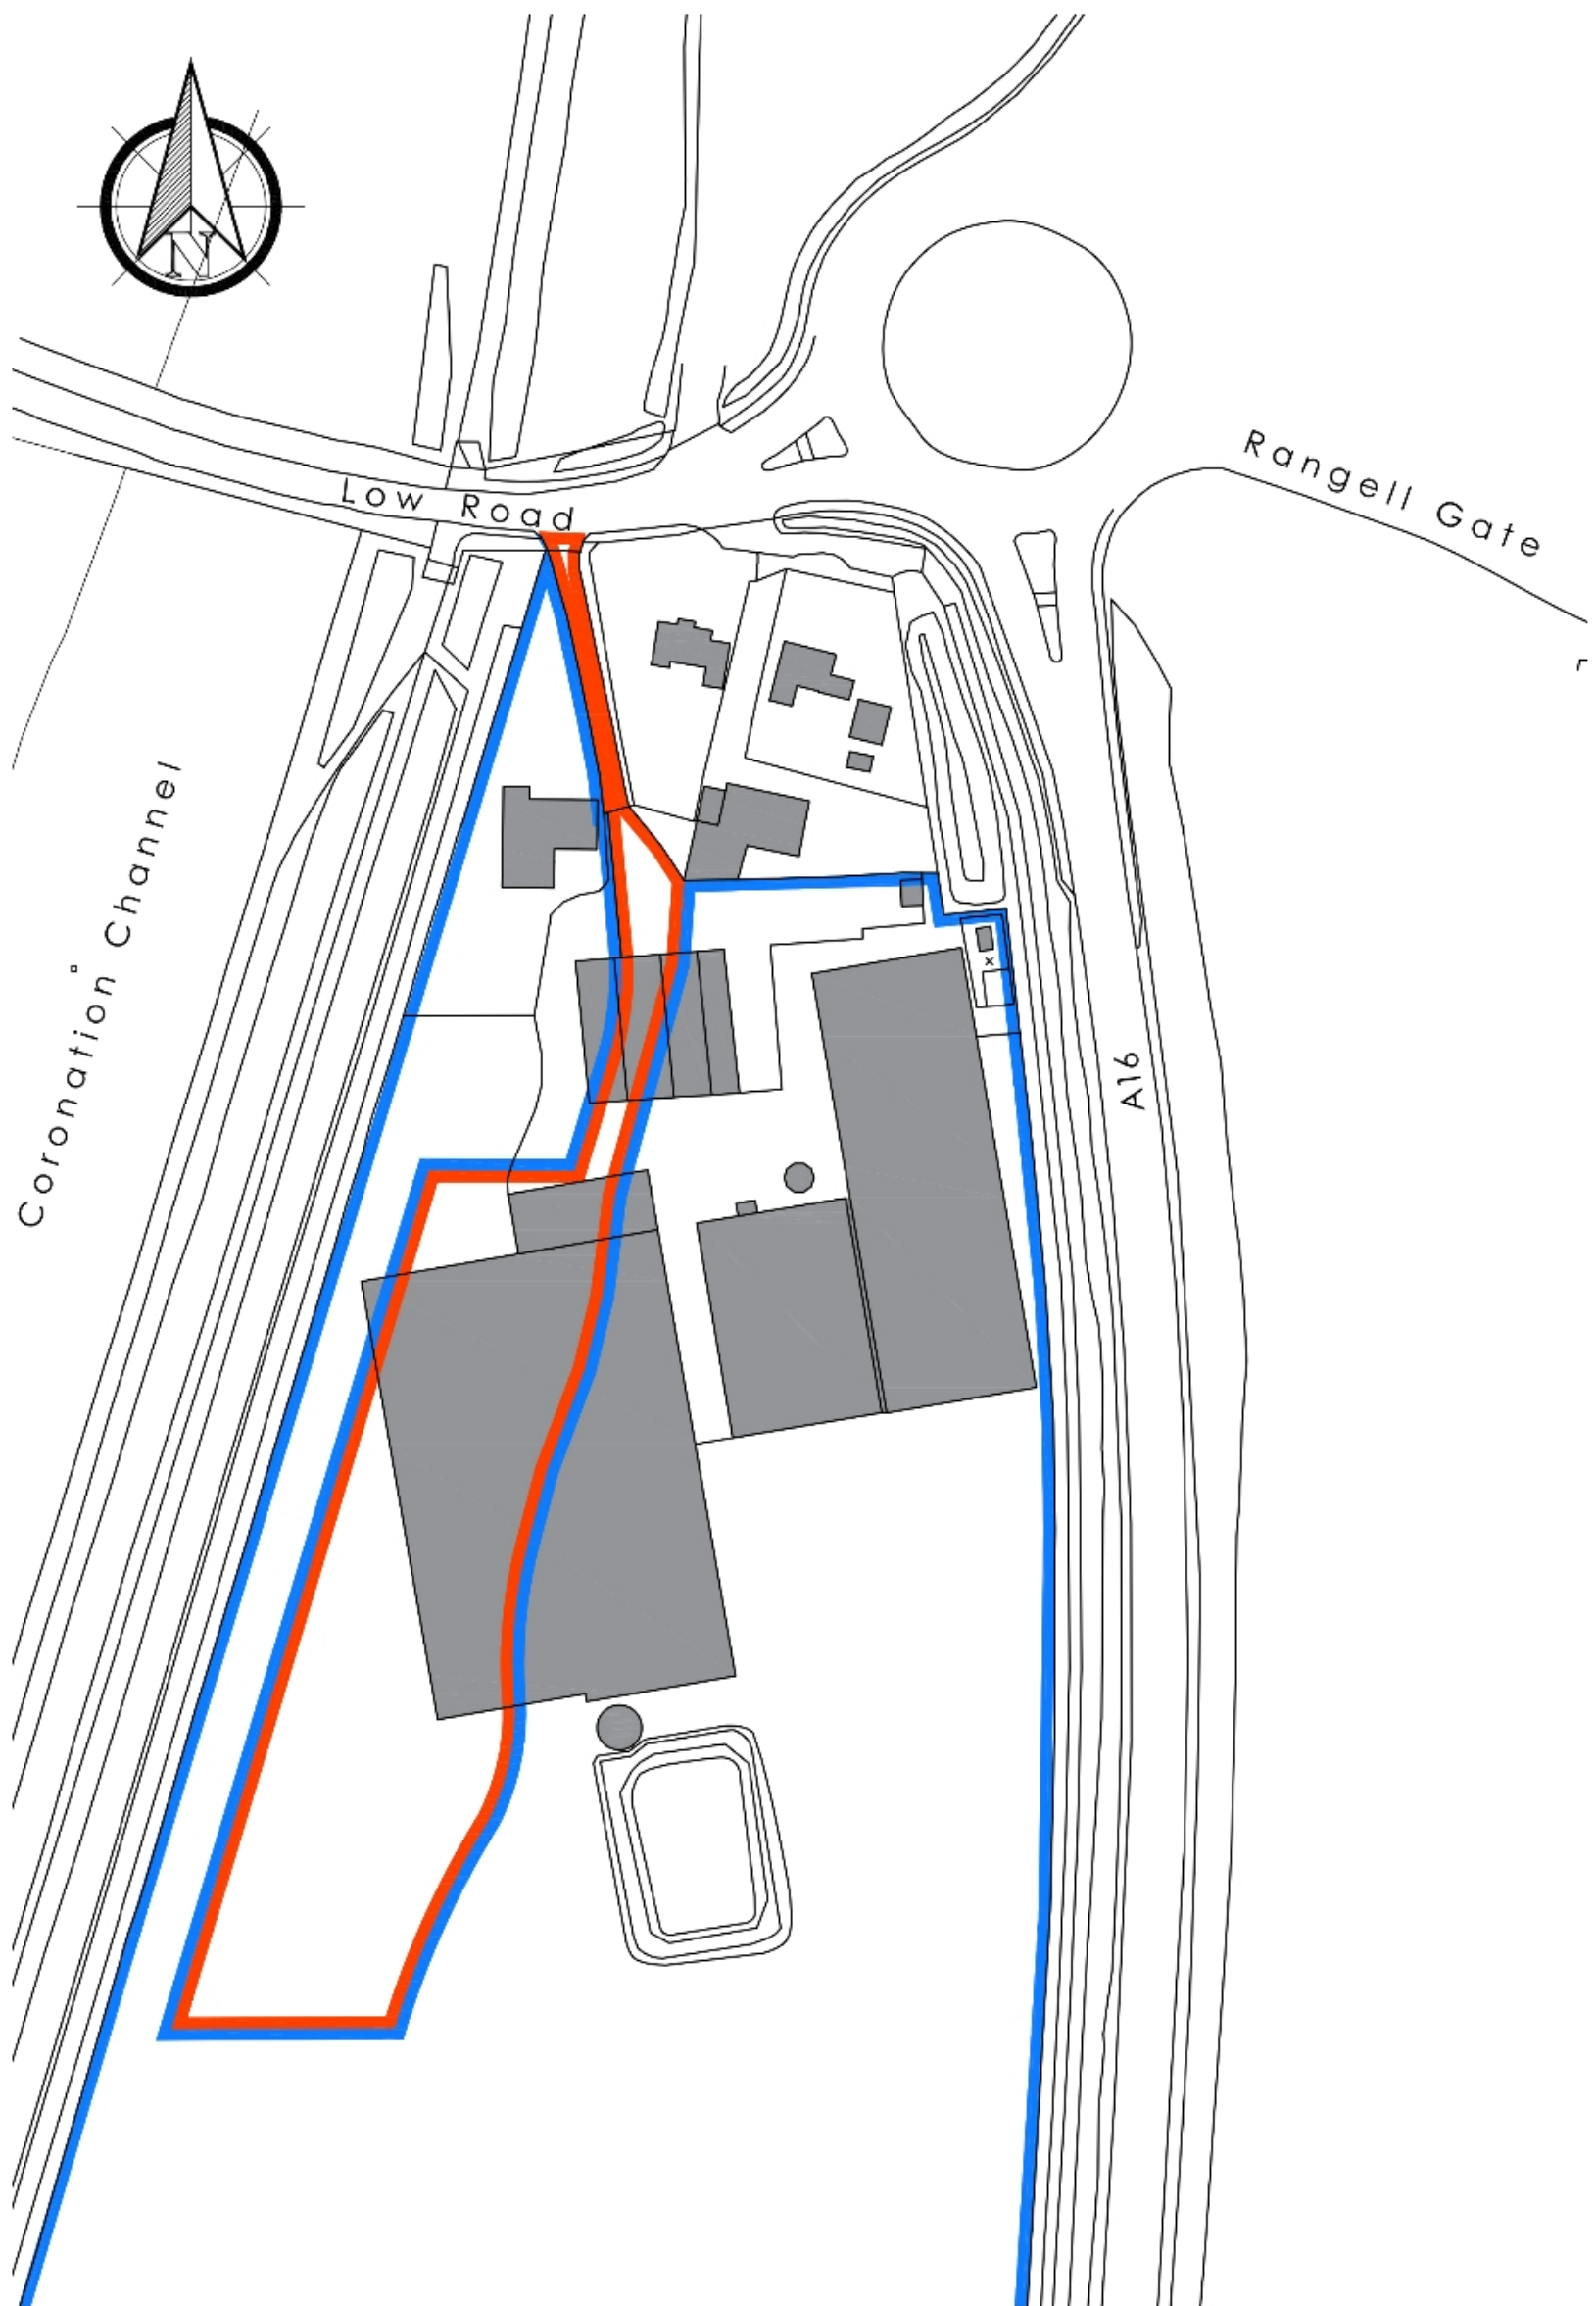

Location Plan 1:1250

Housetype Schedule

2 Bedroom House	Plots 3, 4, 6	3
3 Bedroom House	Plots 1, 5, 8, 9	4
4 Bedroom House	Plots 2, 7	2
Total		9

All discrepancies are to be brought to the attention of the below office.
The copyright to this drawing is owned by studio 11 architecture.

D	01.11.2024	EG	Willflower area added.
C	19.09.2024	EG	Additional dimensions added to plans.
B	30.07.2024	EG	Schema re-positioned to accommodate 16m easement to EA bank.
A	04.06.2024	EG	Plot positions updated + house type schedule.
REVISION	DATE	DRAWN	DESCRIPTION

ISSUE STATUS	PLANNING
--------------	----------

STUDIO11
architecture
KING'S LYNN INNOVATION CENTRE,
INNOVATION DRIVE, KING'S LYNN,
PE30 5BY
T: 01553 970033
E: design@studio11architecture.co.uk
W: www.studio11architecture.co.uk

CLIENT	Water Lane Nurseries
PROJECT	Proposed residential development on land at Water Lane Nurseries, Spalding
DRAWING	Site Layout & Location Plan

DRAWN	PROJECT DESIGNER	PROJECT DIRECTOR
EG	EG	KB
DATE	SCALE	PAPER SIZE
30.05.2024	1:500 & 1:1250	A1

DRAWING NUMBER	594.PD1.01
----------------	------------