




Site Layout 1:500

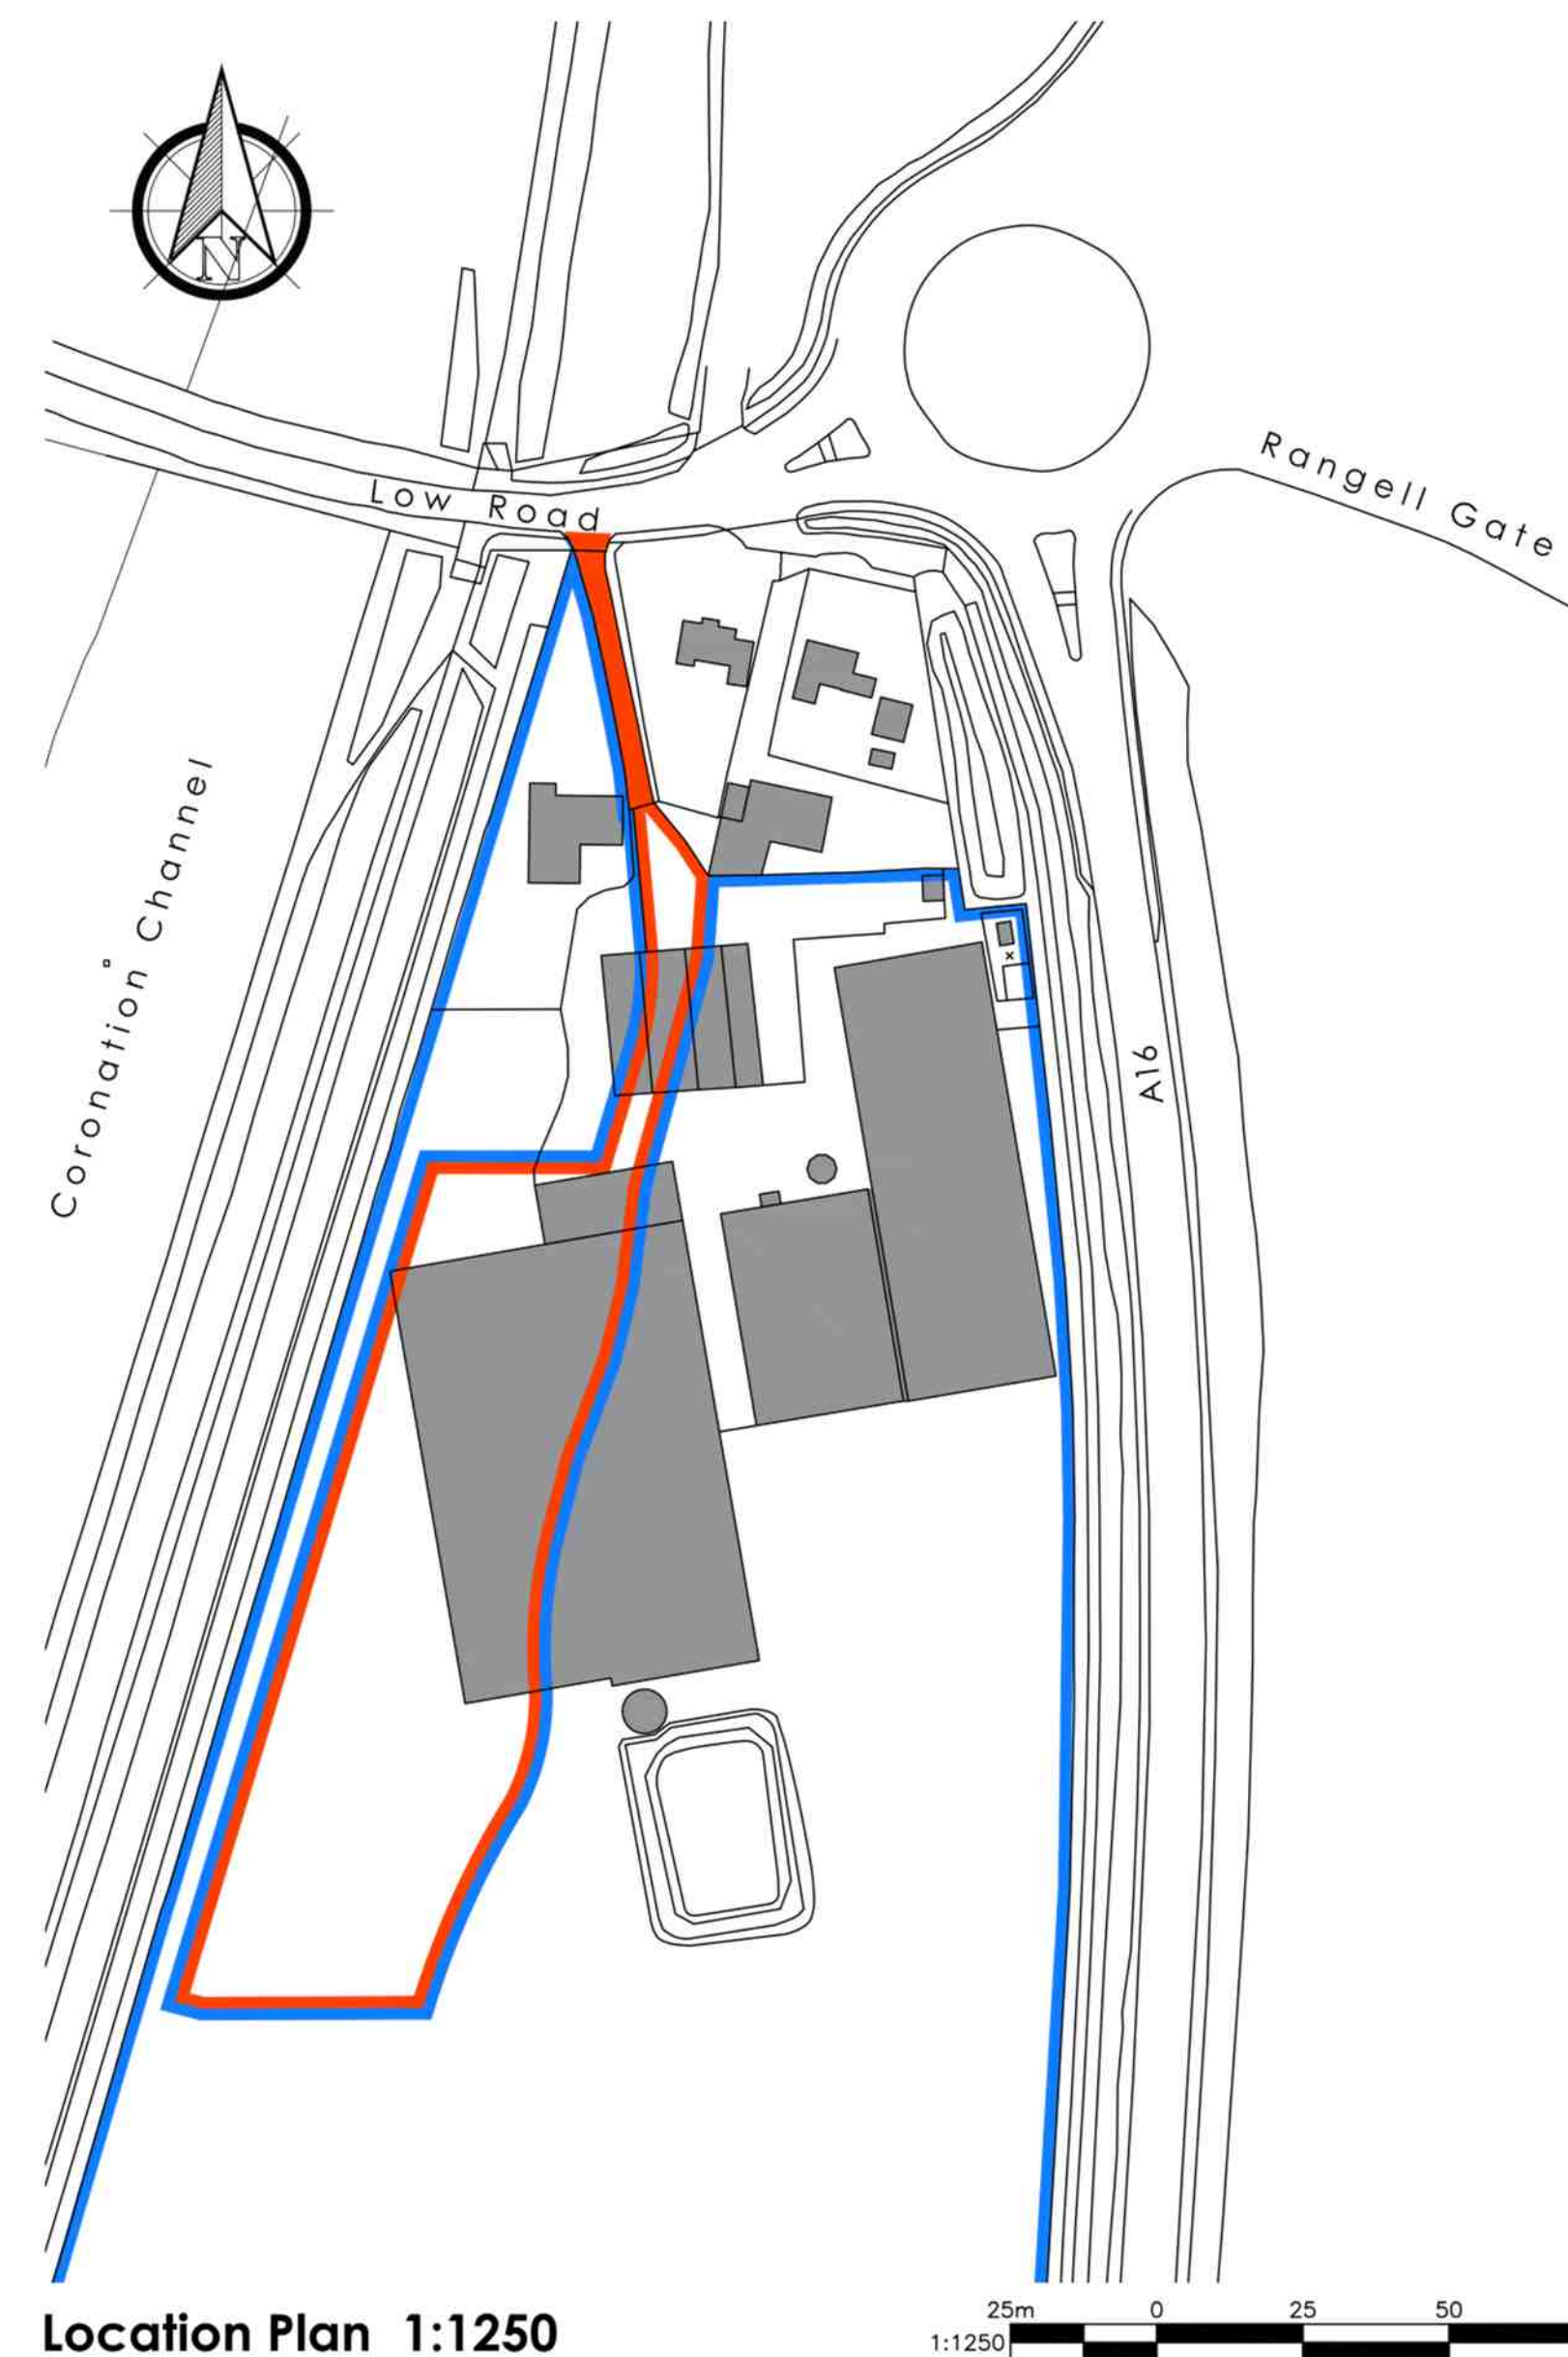

Location Plan 1:1250

Housetype Schedule

2 Bedroom House		
93.02 m ²	Plots 3, 4, 6	3
3 Bedroom House		
110.25 m ²	Plots 1, 5, 8, 9	4
4 Bedroom House		
139.65 m ²	Plots 2, 7	2
	Total	9

F	10.02.2025	EG	Red and Blue line amended as requested.
E	29.01.2025	EG	Existing bars noted and hatched.
D	01.11.2024	EG	Widflower area added.
C	19.09.2024	EG	Additional dimensions added to plan.
B	30.07.2024	EG	Scheme re-positioned to accommodate 16m easement to EA bank.
A	04.06.2024	EG	Plot positions updated + house type schedule.
REVISION	DATE	DRAWN	DESCRIPTION

ISSUE STATUS

PLANNING



KING'S LYNN INNOVATION CENTRE,
INNOVATION DRIVE, KING'S LYNN,
PE30 5BY

T: 01553 970033
E: design@studio11architecture.co.uk
W: www.studio11architecture.co.uk

CLIENT Water Lane Nurseries

PROJECT	Proposed residential development on land at Water Lane Nurseries, Spalding
---------	--

DRAWING Site Layout & Location Plan

DRAWN EG	PROJECT DESIGNER EG	PROJECT DIRECTOR KB
DATE 30.05.2024	SCALE 1:500 & 1:1250	PAPER SIZE A1

DRAWING NUMBER 594.PD1.01