
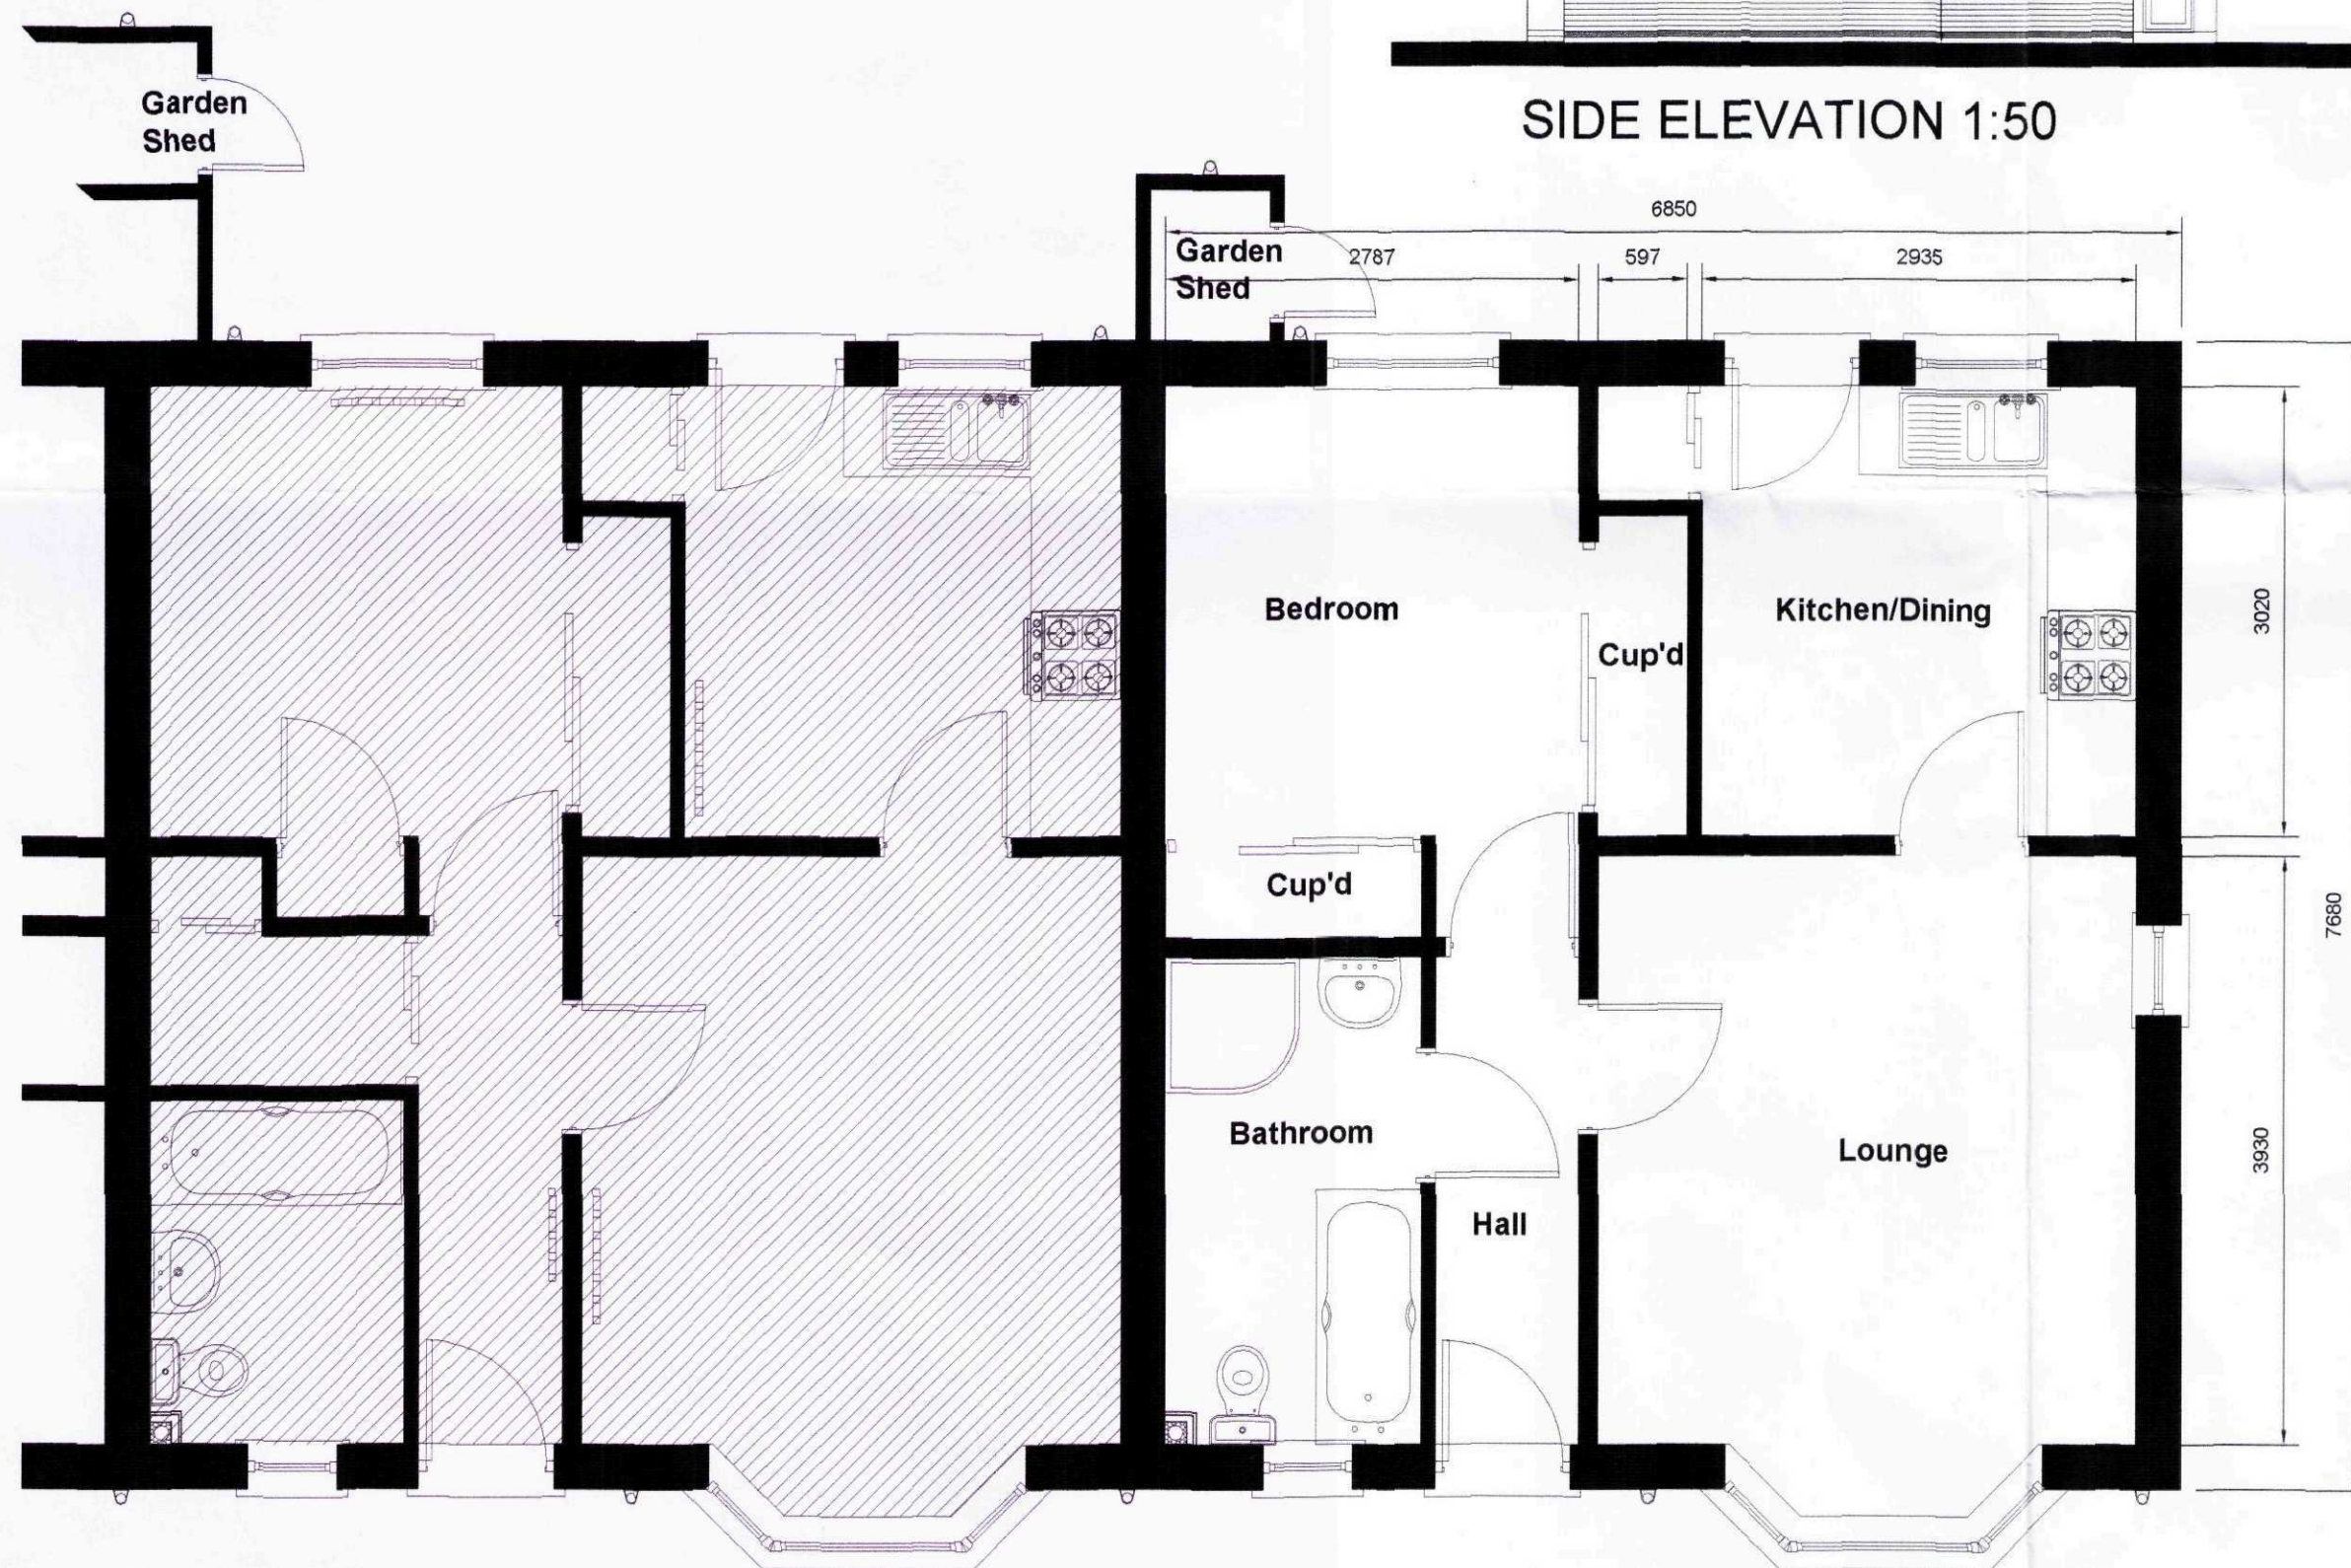
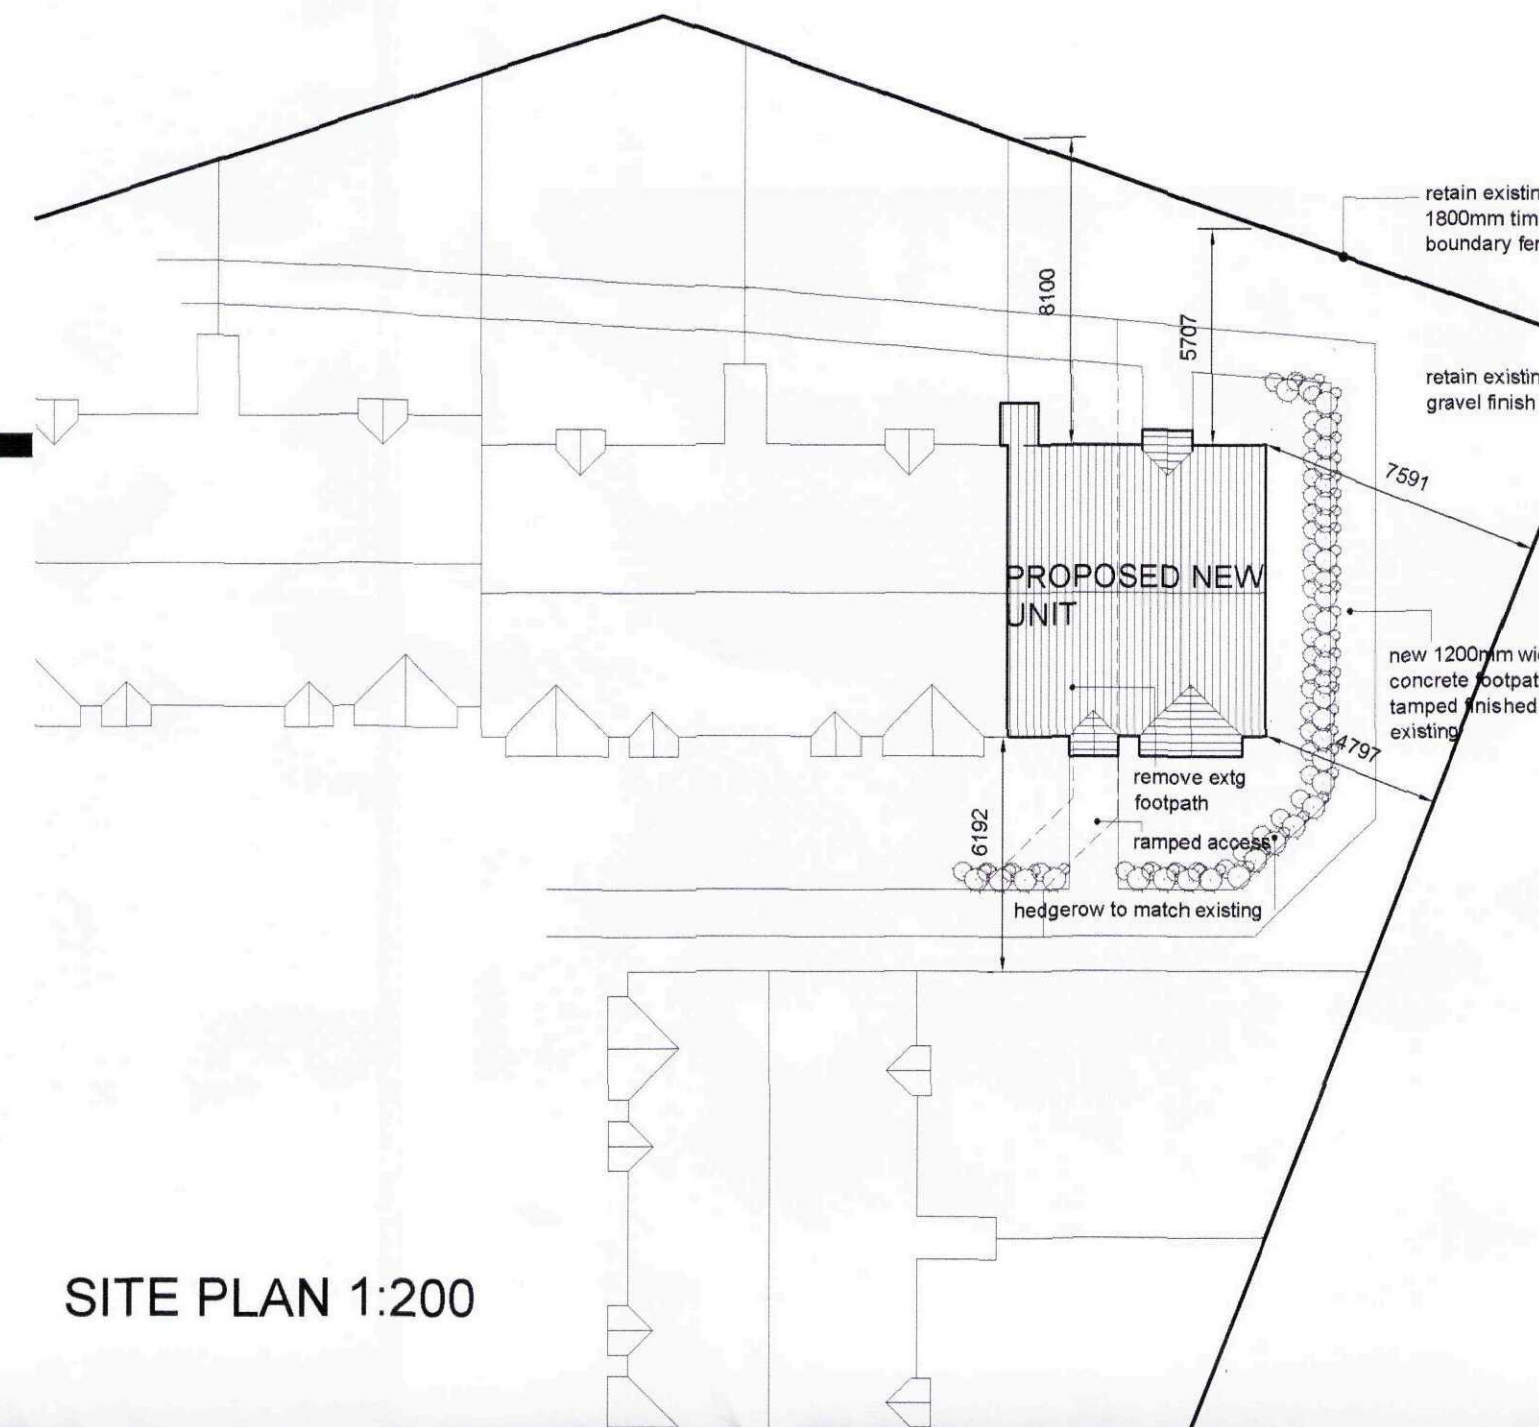
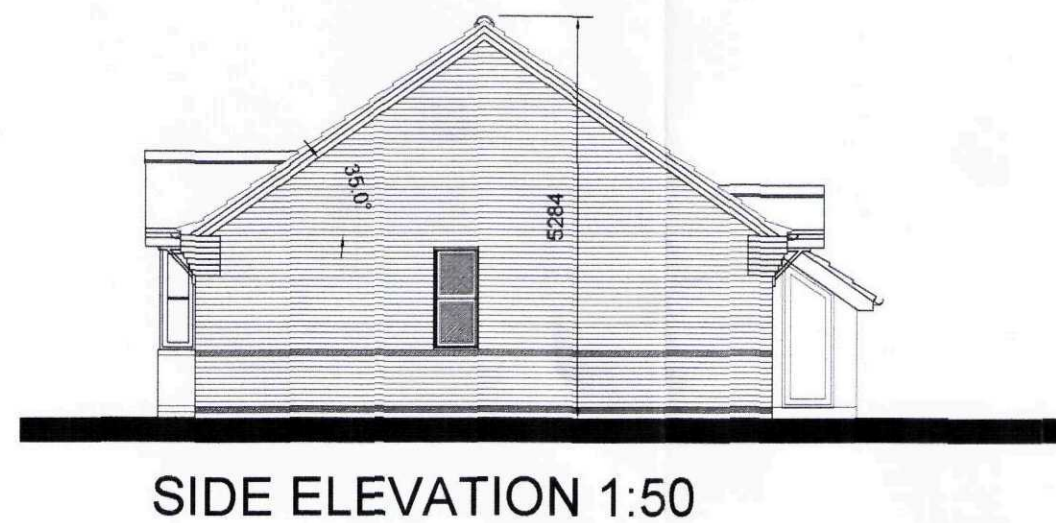


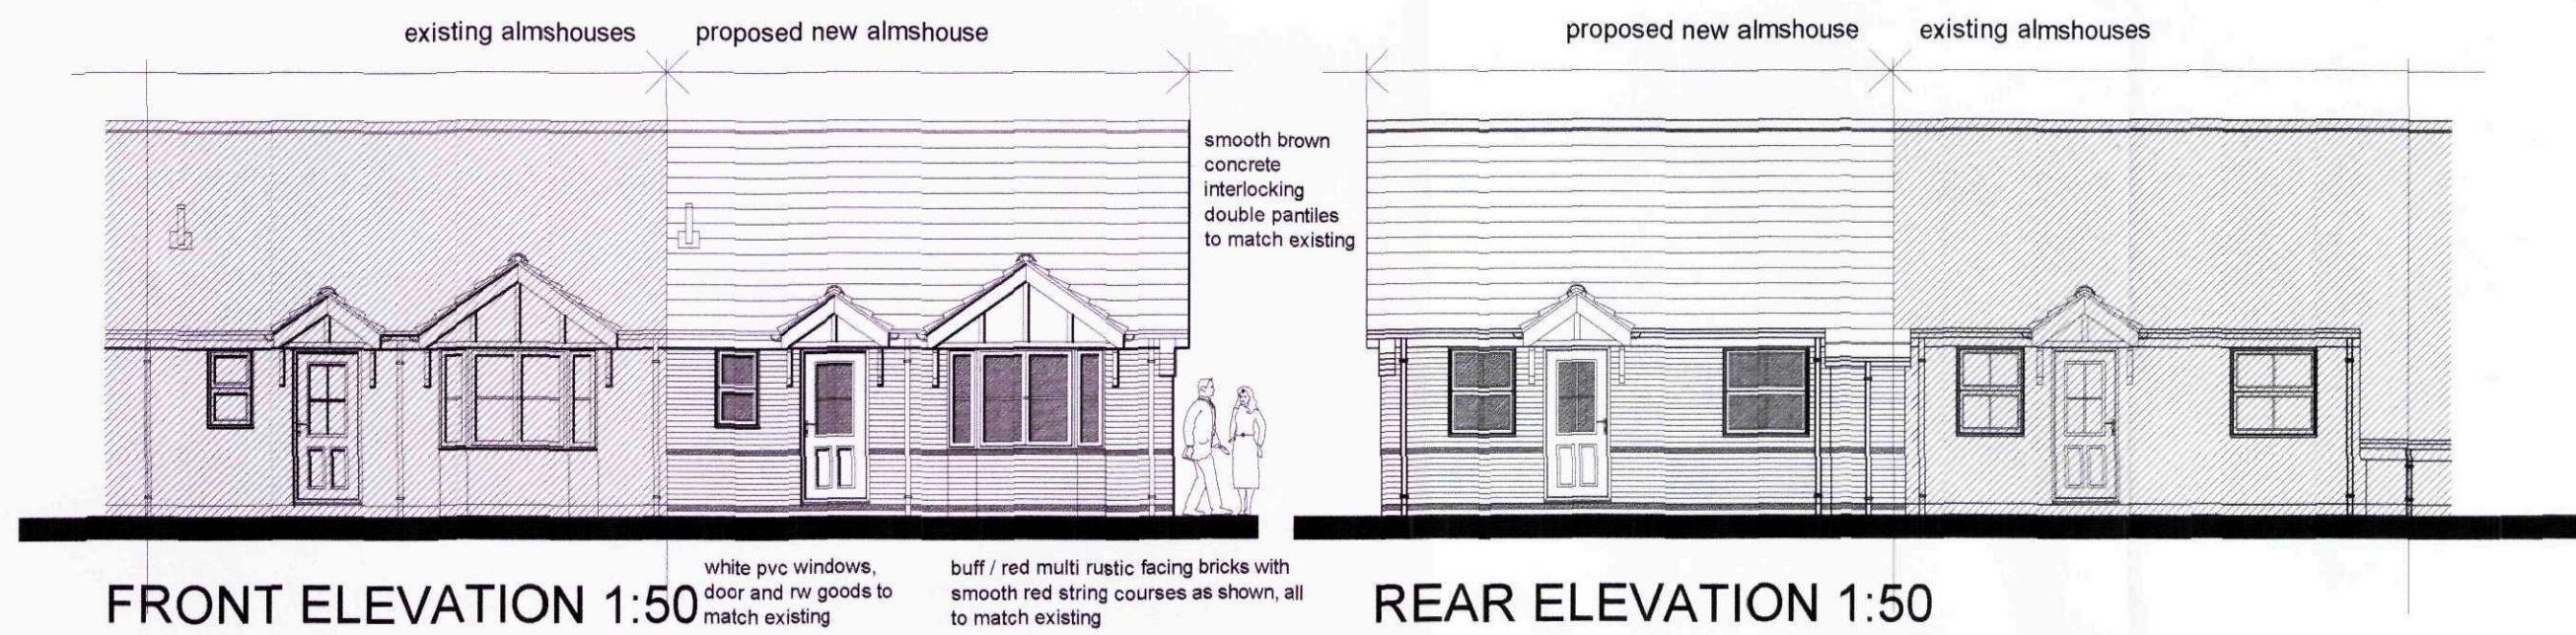

Ordnance Survey
OS Sitemap®

© Crown Copyright 2009
Reproduction in whole or in part is prohibited
without the prior permission of Ordnance Survey.

SHDC
Planning & Development

19 AUG 2010

Ref: 0690-10

Title:
PROPOSED NEW ALMSHOUSE AT HOEKMAN WAY SPALDING FOR
SPALDING TOWN HUSBANDS

Drawing Number:
09/229/PA/003

Drawing:
PLANNING APPLICATION DRAWING

Do not measure from this drawing. All discrepancies should be reported to the architects.
This drawing should be read in conjunction with the specification and standard details.
All intellectual property rights are the copyright of Trevor A Clay RIBA, Ltd ©

Scales:
1:50-1:200
1:100-1:1250

Sheet Size:
A2

Date:
14.08.10

Drawn:
TAC

14 Old Fendike Road
Weston Hills
SPALDING
Lincolnshire PE12 6DD

Tel/Fax 01406 380027
Mobile 07778 597975

TREVOR A CLAY RIBA
CHARTERED ARCHITECT