



DO NOT SCALE THIS DRAWING. THE CONTRACTOR IS DEEMED TO HAVE CHECKED ALL DIMENSIONS ON SITE AND REPORT ANY DISCREPANCIES TO OGLESBY & LIMB LTD. THE CONTENTS OF THIS DRAWING ARE COVERED BY COPYRIGHT AND REMAIN THE PROPERTY OF OGLESBY & LIMB LTD. WRITTEN APPROVAL MUST BE OBTAINED FROM OGLESBY & LIMB LTD PRIOR TO DUPLICATION OR REPRODUCTION OF THIS DRAWING OR ITS CONTENTS. ANY QUERIES NOT SHOWN ARE TO BE CHECKED AND AGREED WITH OGLESBY & LIMB LTD.

Site survey information taken from CLS Survey drawings
0340/10/001 and 002

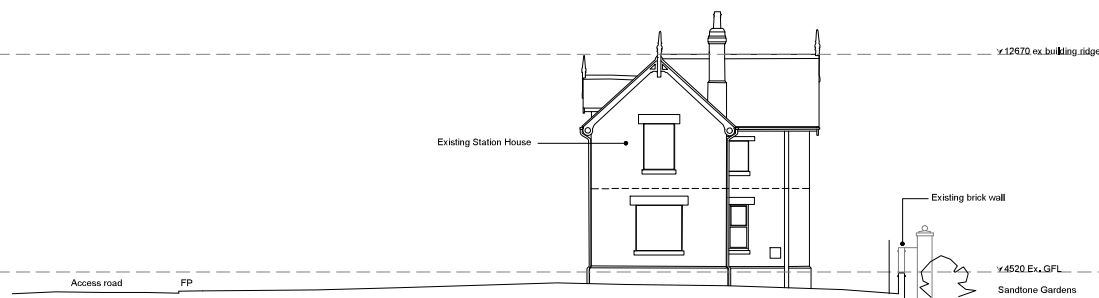


EXISTING SITE SECTION B-B
Scale 1:100

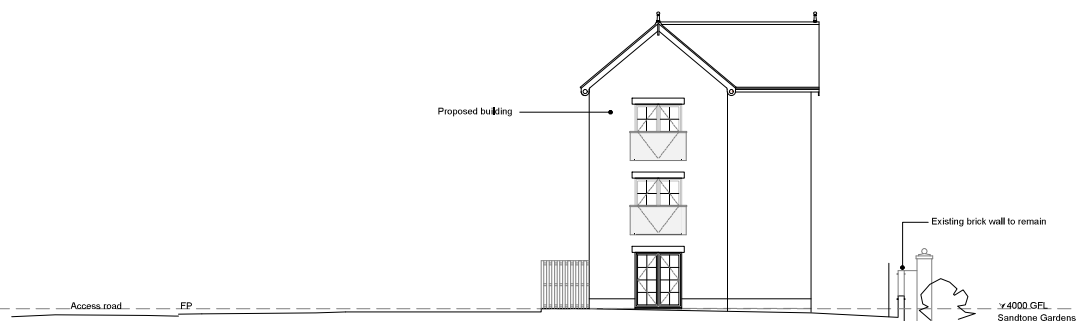

PROPOSED SITE SECTION B-B
Scale 1:100



EXISTING SITE SECTION A-A
Scale 1:100

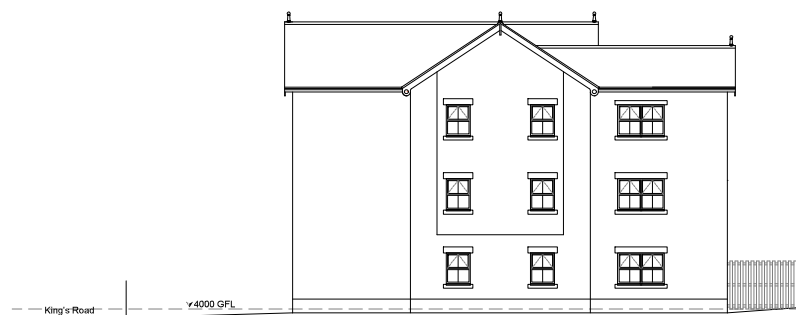

PROPOSED SITE SECTION A-A
Scale 1:100

B	06-06-21	Third floor omitted, render omitted and heights amended	CLS
A	06-06-21	Updated to planning application status	AP
Ref's	Note	Description	Initial

Oglesby & Limb Ltd
Chartered Architect

Suite 1 Market Chambers
12 Market Place, Spalding, Lincs
PE11 1JL
Tel: 01775 761196
e-mail: design@o-limb.co.uk

O&L

Client:
Oliver Tookman

Project:
**Station House
King's Road, Spalding**

Drawing Title:

**Proposed flats
Existing & Proposed Site Sections**

PLANNING

Date:	Jun 2020	Scale:	1:100 @ A1
Drawn by:	AP	Checked by:	-

Drawing Number:	A1543-12	Rev:	B
-----------------	-----------------	------	----------