




Aerial SE View



Phase 1 Eye View SE



Phase 1Close Proximity View SW

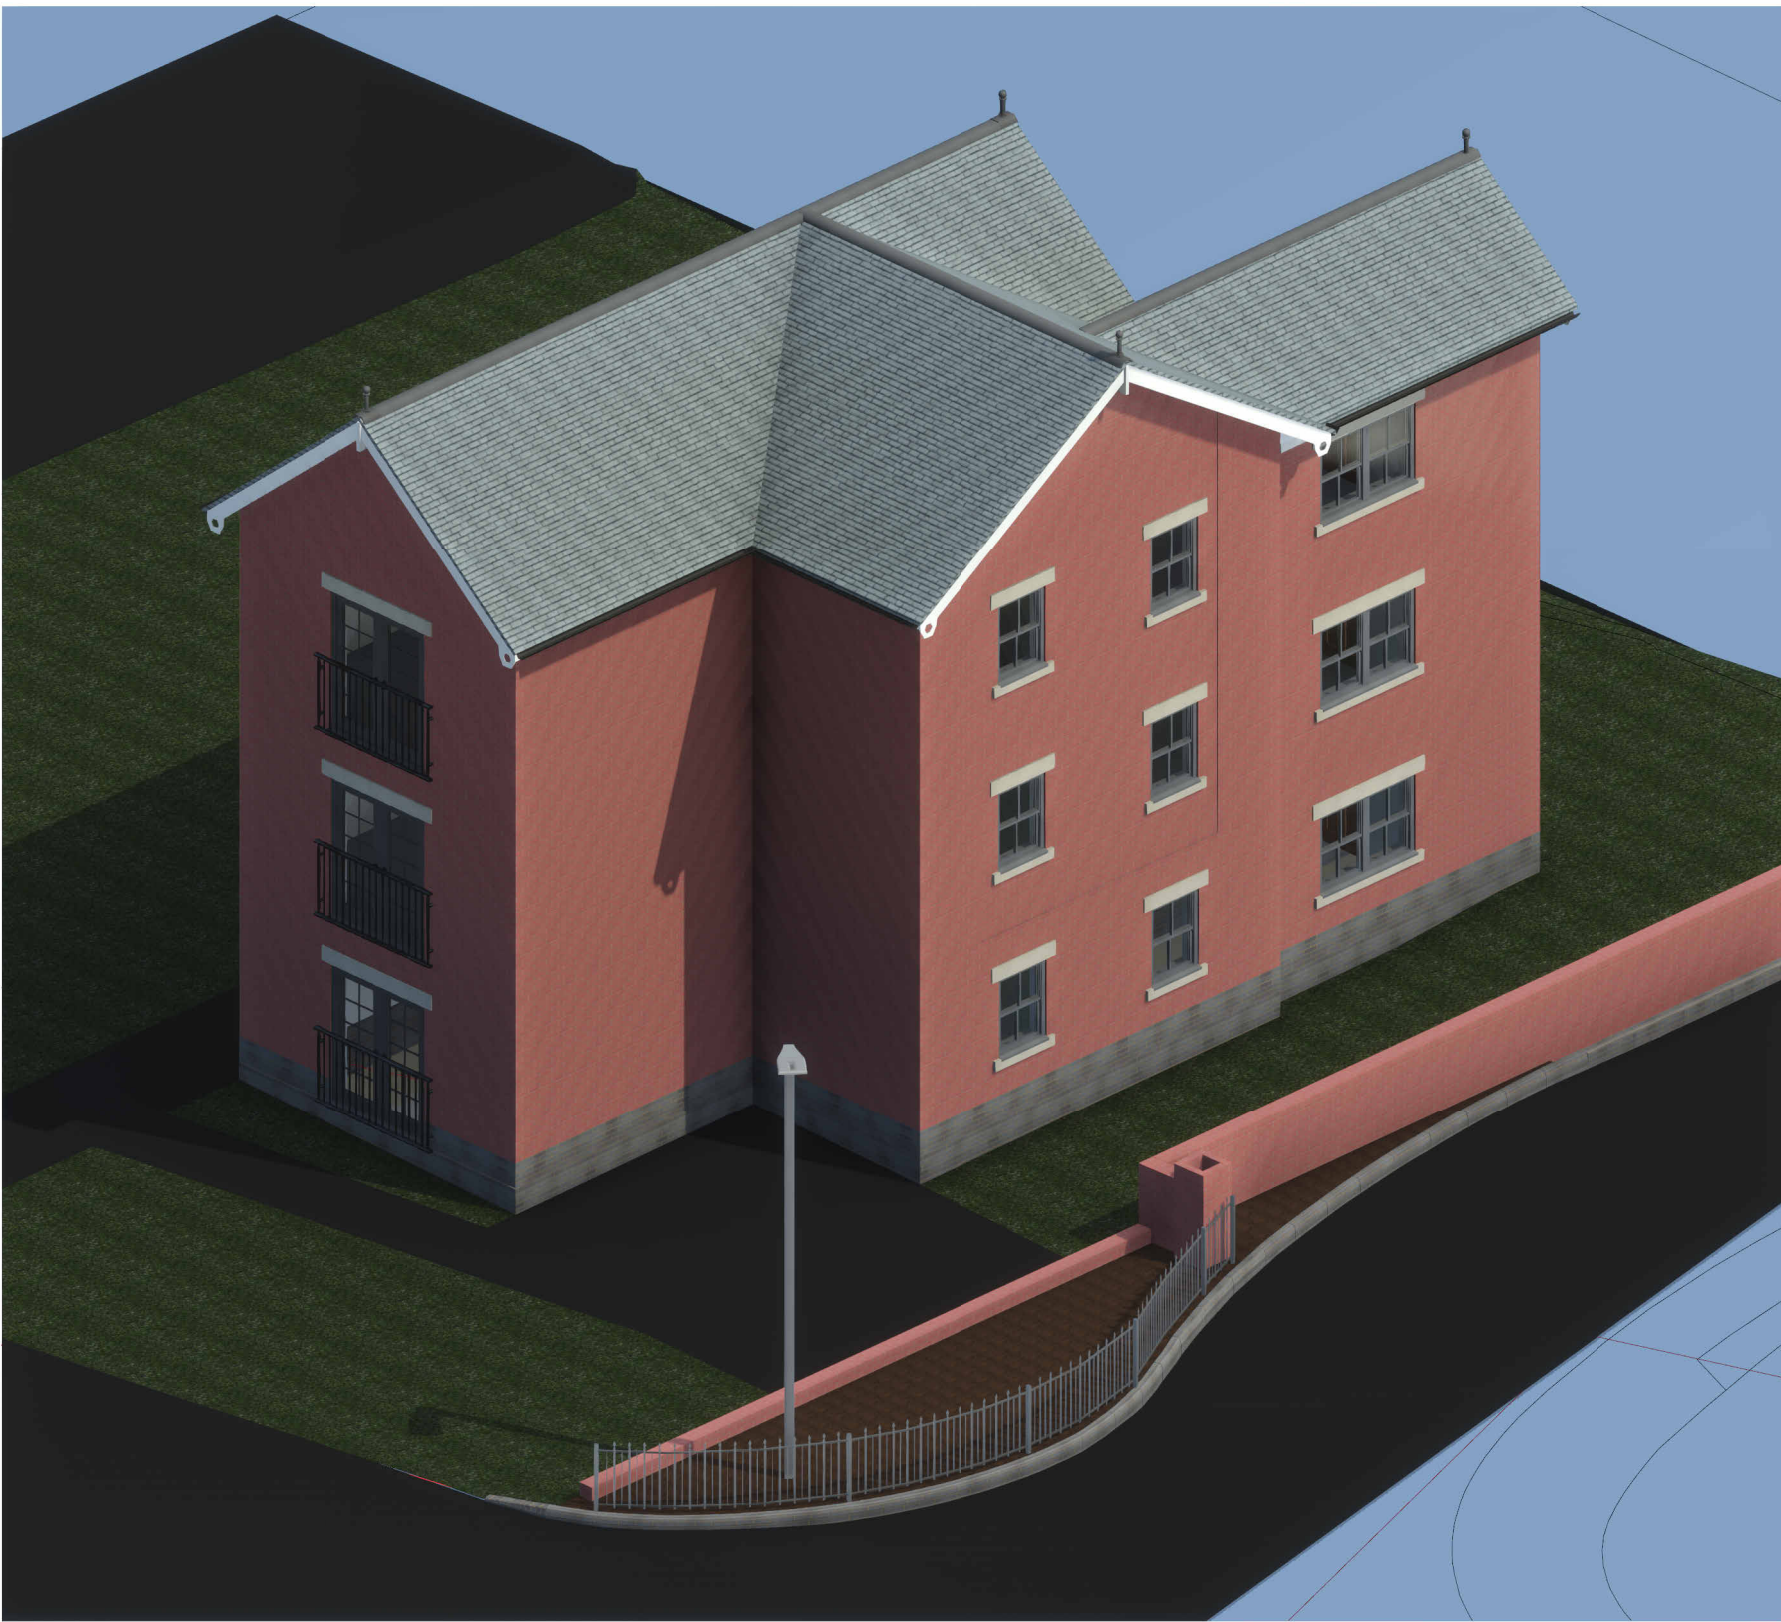

Aerial View SE

Ref.	Date	Description	Initial
<div>Oglesby & Limb Ltd Chartered Architect Suite 1, Market Chambers 12 Market Place, Spalding, Lincs PE11 1SL Tel: 01775 761196 e-mail: design@o-l-ltd.co.uk</div> <div>Client: Oliver Tookman</div> <div>Project: New Flats, Kings Road, Spalding</div> <div>Drawing Title: Rendered Views</div> <div>Date: Jul'2021</div> <div>Scale: as shown @ A1</div> <div>Drawn by: CLS</div> <div>Checked by: AJO</div> <div>Drawing Number: A1543-21</div> <div>Rev:</div>			