0715/91

river welland

high street

cley hall

site

cley hall gardens

cley hall drive

NORTH

Location Plan 1:2500

EXISTING [redacted] TREES

Fence

GATE

maple

?

EXISTING SMALL BRICK BUILDING DEMOLISHED. POSSIBLE RETENTION OF FLANK WALLS MADE GOOD

1200 dia soakaway

EXISTING HEDGE

1000

dwelling

PUMP

M.H

1000

EXISTING FENCE

Rowan

YEW

~~Rowan~~

conifer

Low WALL

1200 dia soakaway

magnolia

DETERMINED PLAN

LINE OF VACUUM SEWER APPROX 1000 DEEP.

SO DDC
HOUSING & PLANNING
03 JUL 1995
Ref: 0690/95

NEW ACCESS.

SMALL HEDGE

ex.mh

PUMP.

Block Plan 1:100

CLEY HALL GARDENS cul de sac (AND TURNING FACILITY).

proposed dwelling house and garage at cley hall gardens for PEARSON & ALUZZI builders

APP 0715/91

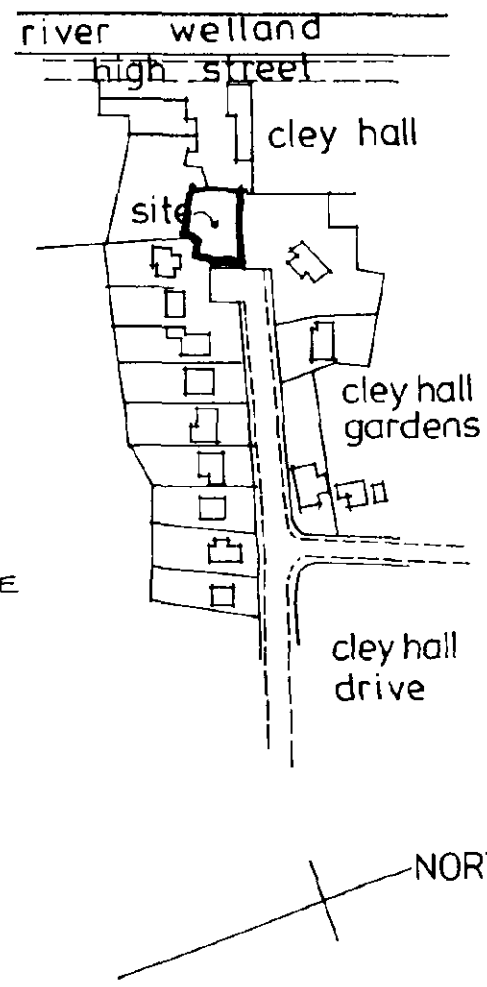

Location Plan 1:2500

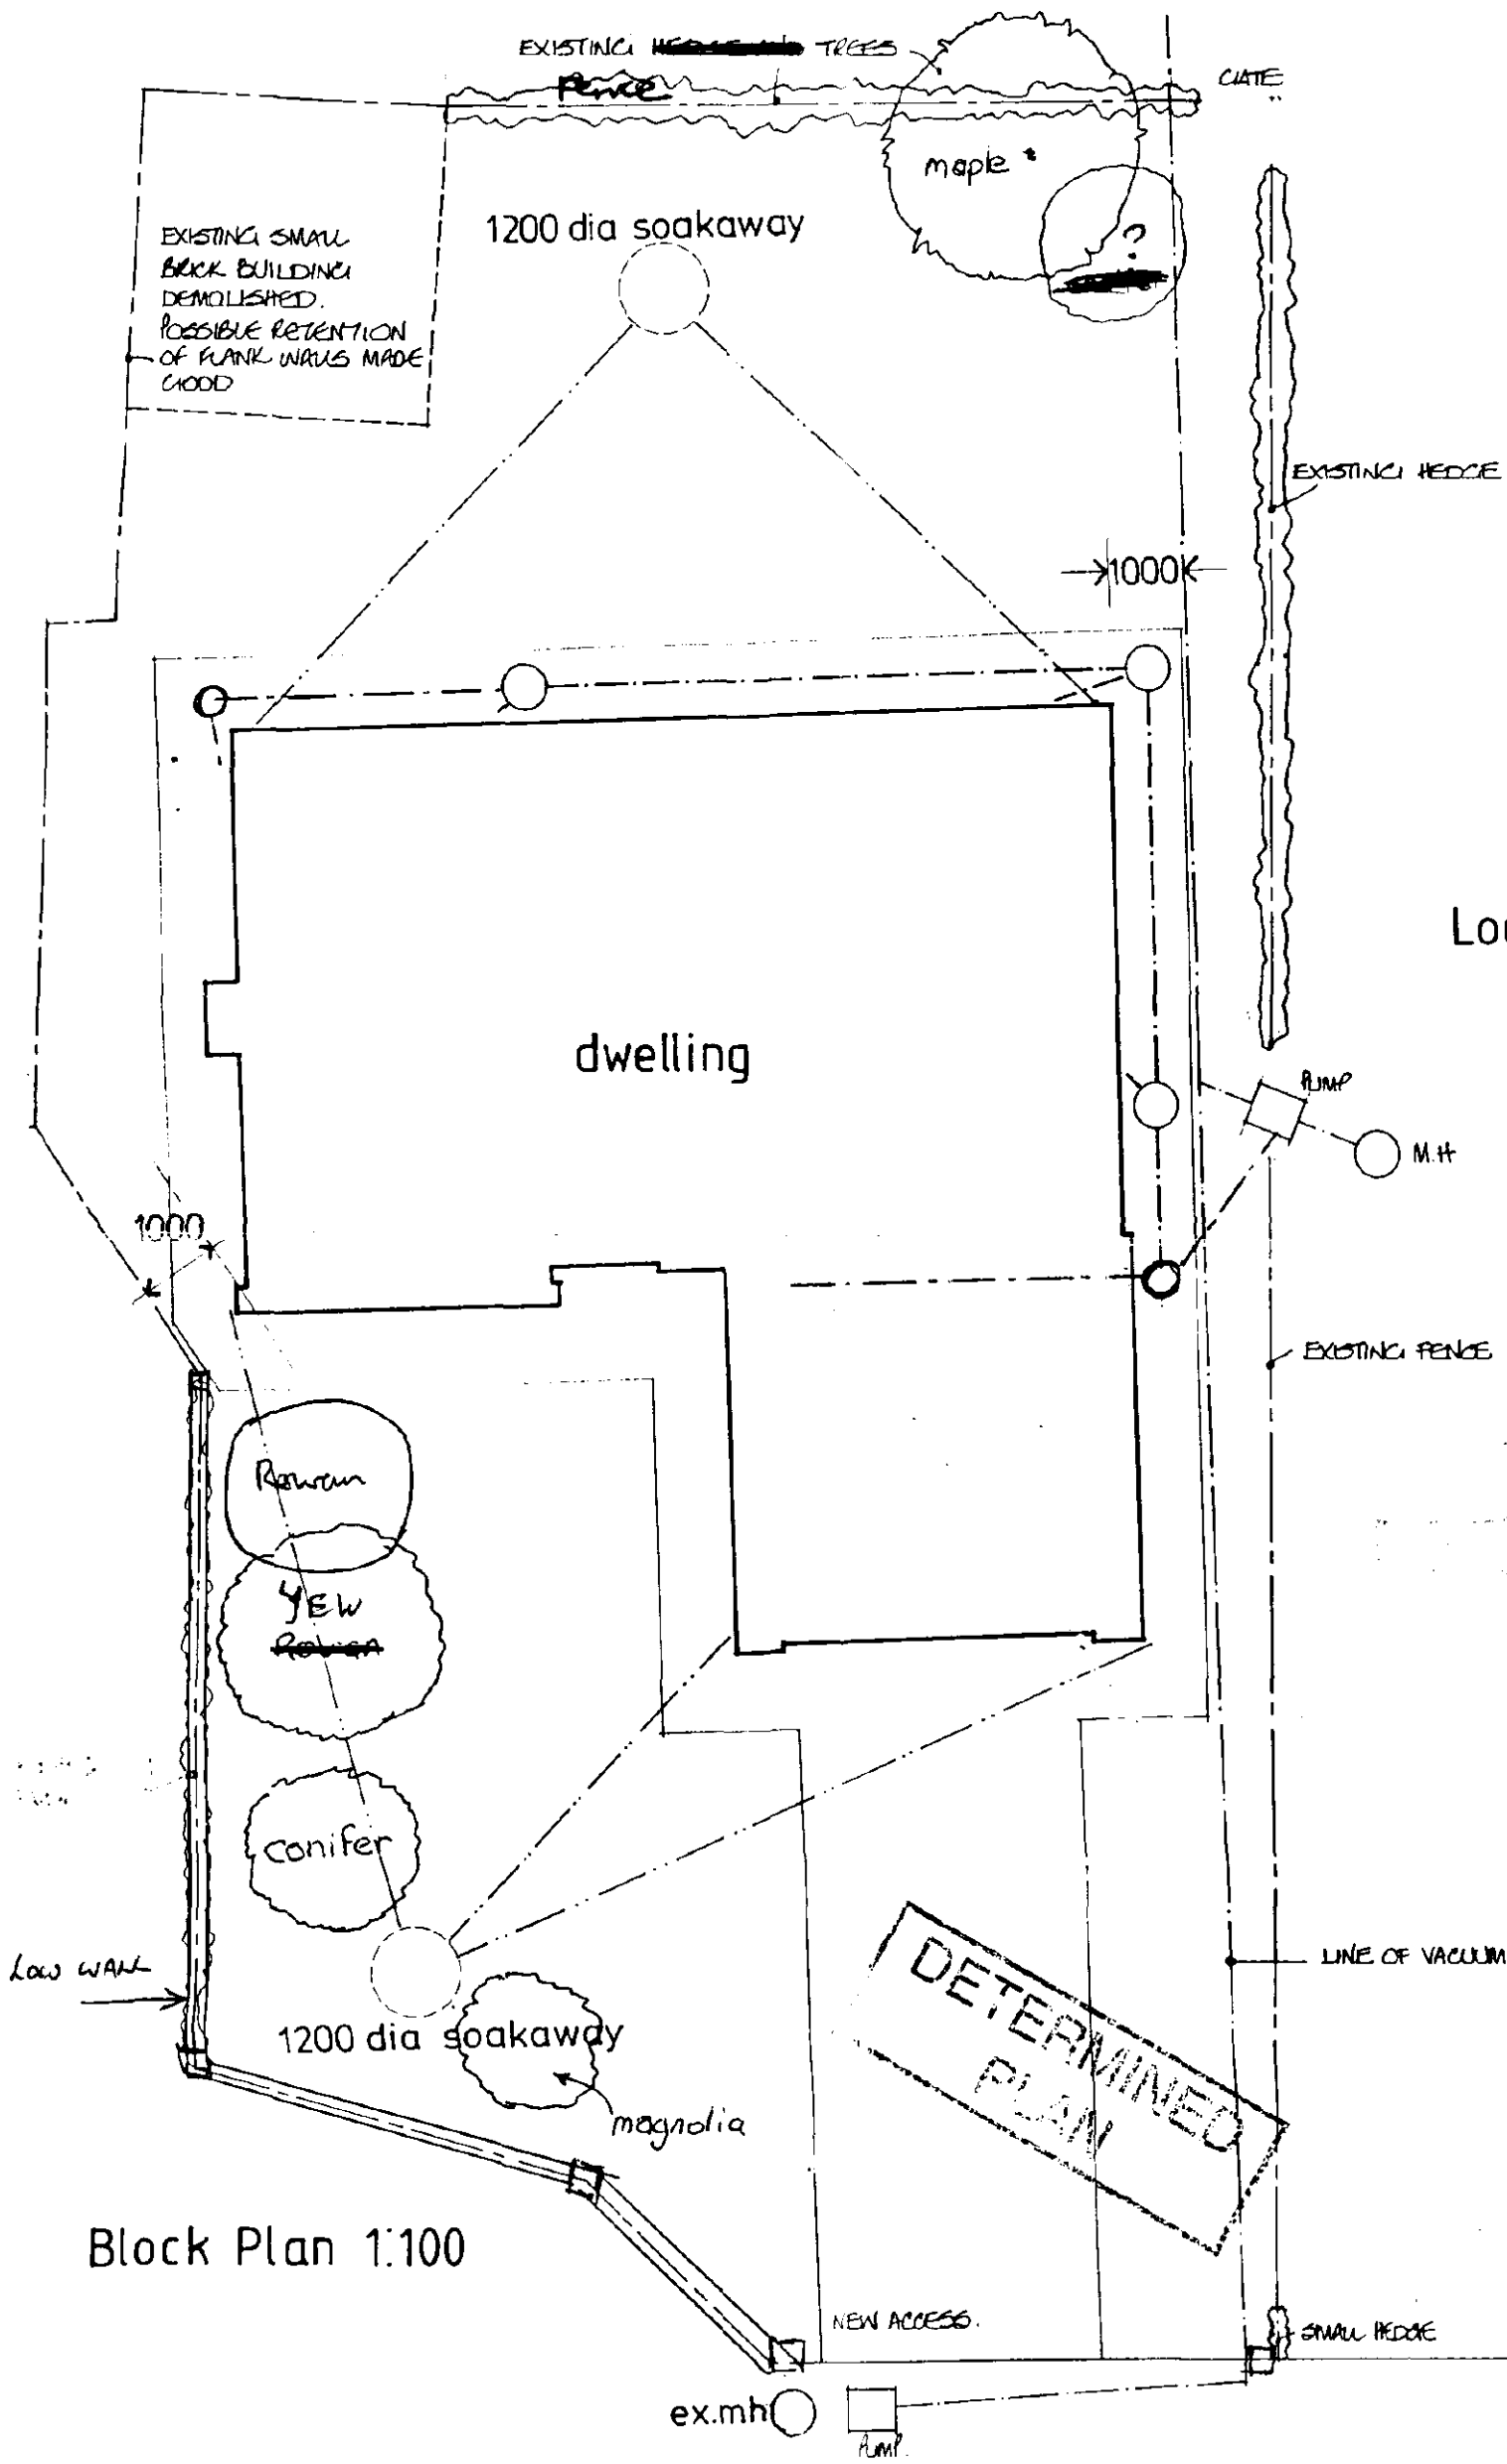

Block Plan 1:100

SC DC
HOUSEHOLDER PLANNING
03 JUL 1995
Ref: 0690/95

CLEY HALL GARDENS cul de sac (AND TURNING FACILITY).

proposed dwelling house and garage at cley hall gardens for PEARSON & ALUZZI builders