

Notes:

This document is the property of David Trundley Design Services Ltd and may not be reissued, loaned or copied in part or in whole without written permission © 2008


All dimensions are in millimetres unless stated otherwise.

It is recommended that information is not scaled off this drawing.





This drawing should be read in conjunction with all other relevant information, specifications & schedules.

If this drawing is received electronically it is the recipient's responsibility to print the document at the correct scale.

All dimensions to be checked on site prior to commencing work and any discrepancies to be advised immediately.

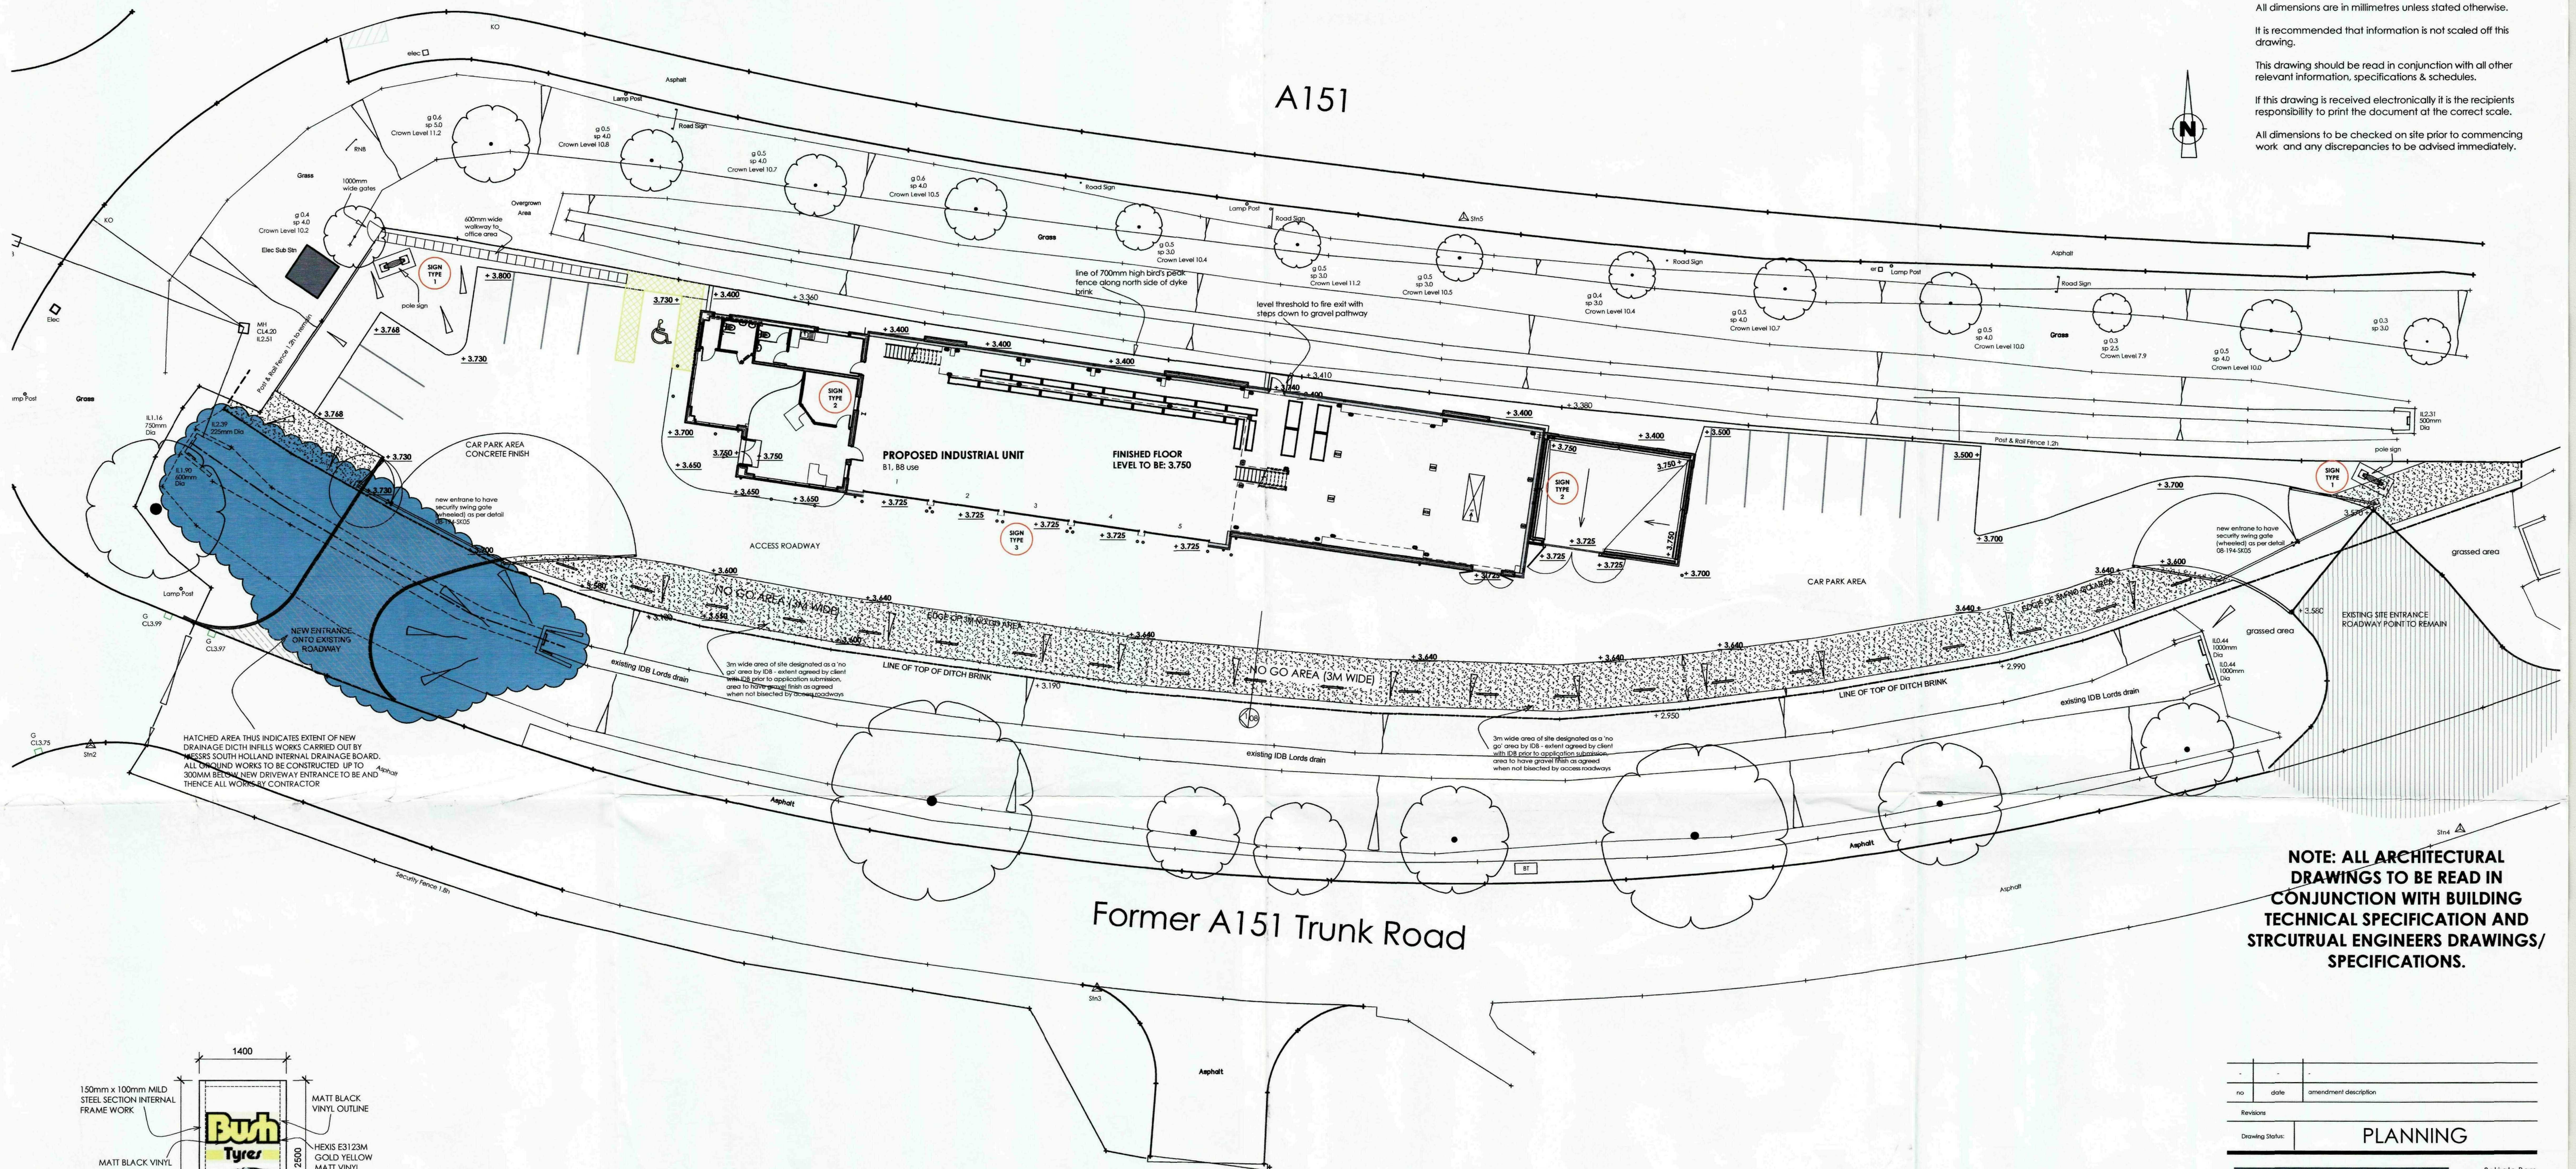

NOTE: ALL ARCHITECTURAL DRAWINGS TO BE READ IN CONJUNCTION WITH BUILDING TECHNICAL SPECIFICATION AND STRUCTURAL ENGINEERS DRAWINGS/ SPECIFICATIONS.

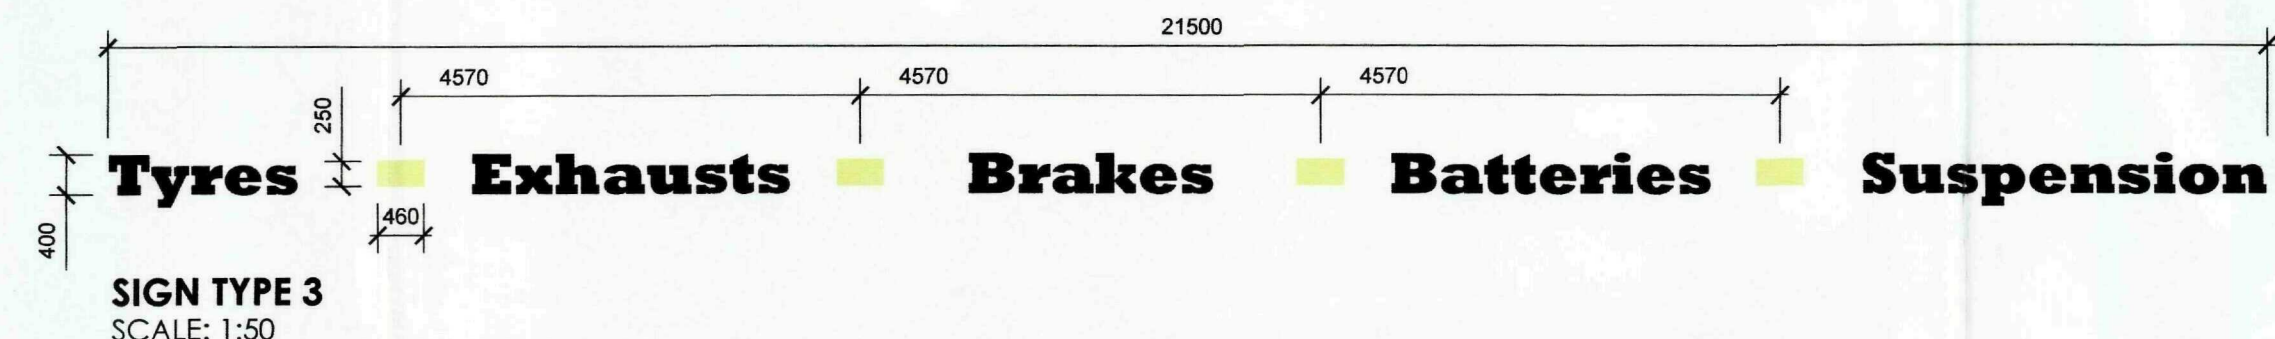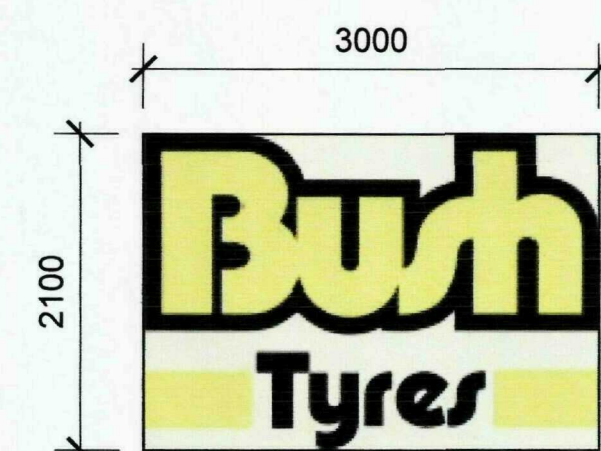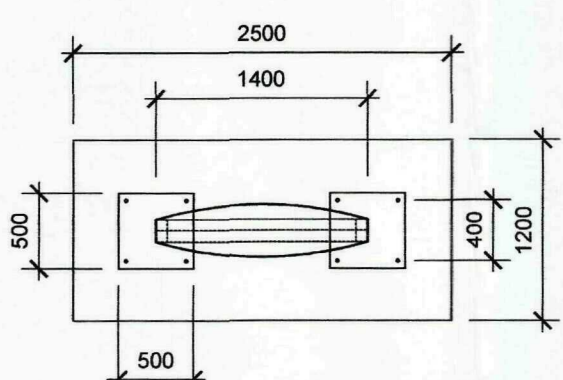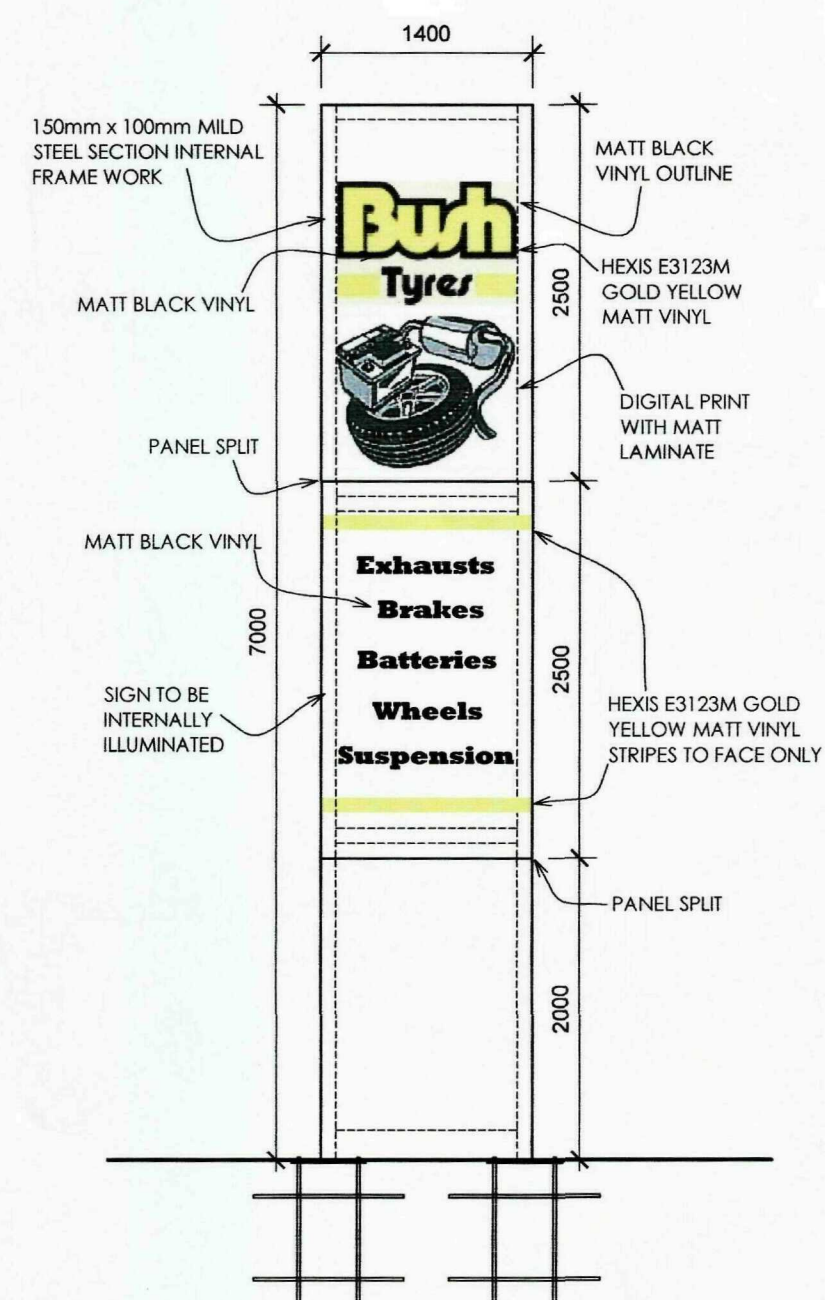

SHDC
Planning & Development
- 7 SEP 2009
Ref: 0691-09

no	date	amendment description
1		

trundley
DESIGN SERVICES
www.trundley.com



Salgate Barn
Bilington Road
Tilney All Saints
King's Lynn
Norfolk
PE34 4RY
Tel: 01553 617700
Fax: 01553 617874
Email: enquiries@trundley.com

Bush Tyres
ADJ A151
SPALDING
Lincs
PROPOSED FACILITY

Scale: 1:200@A1 Date: 16.09.08 Drawn: IPGT

Drawing Number: 08-194-P50 -

If this drawing is unsigned in the check box then the drawing is an unauthorised issue and should not be used for any purposes

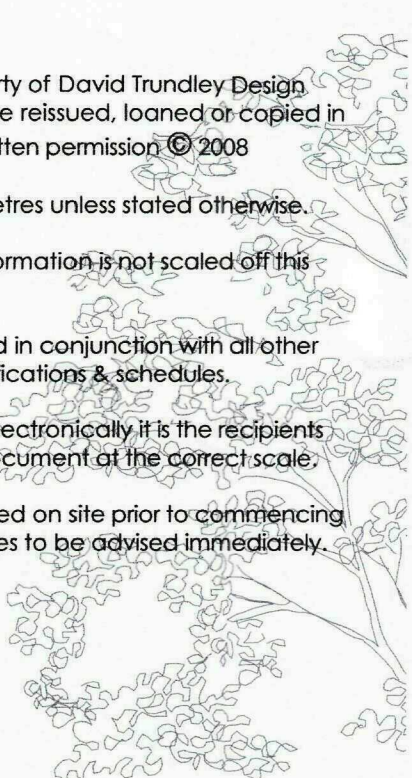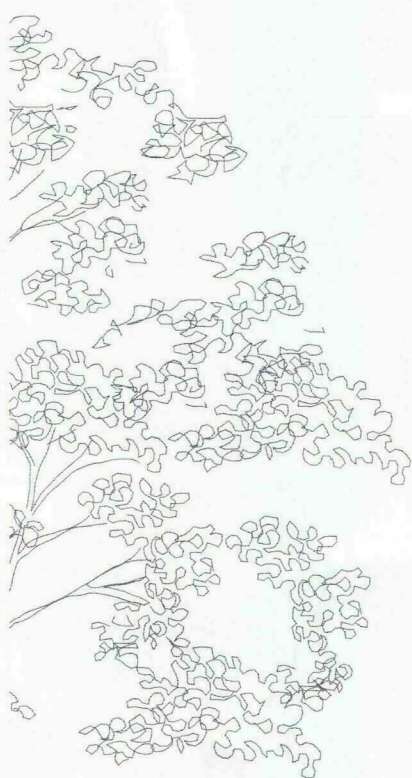

Notes:

This document is the property of David Trundley Design Services Ltd and may not be reissued, loaned or copied in part or in whole without written permission © 2008


All dimensions are in millimetres unless stated otherwise.

It is recommended that information is not scaled off this drawing.


This drawing should be read in conjunction with all other relevant information, specifications & schedules.

If this drawing is received electronically it is the recipient's responsibility to print the document at the correct scale.


All dimensions to be checked on site prior to commencing work and any discrepancies to be advised immediately.

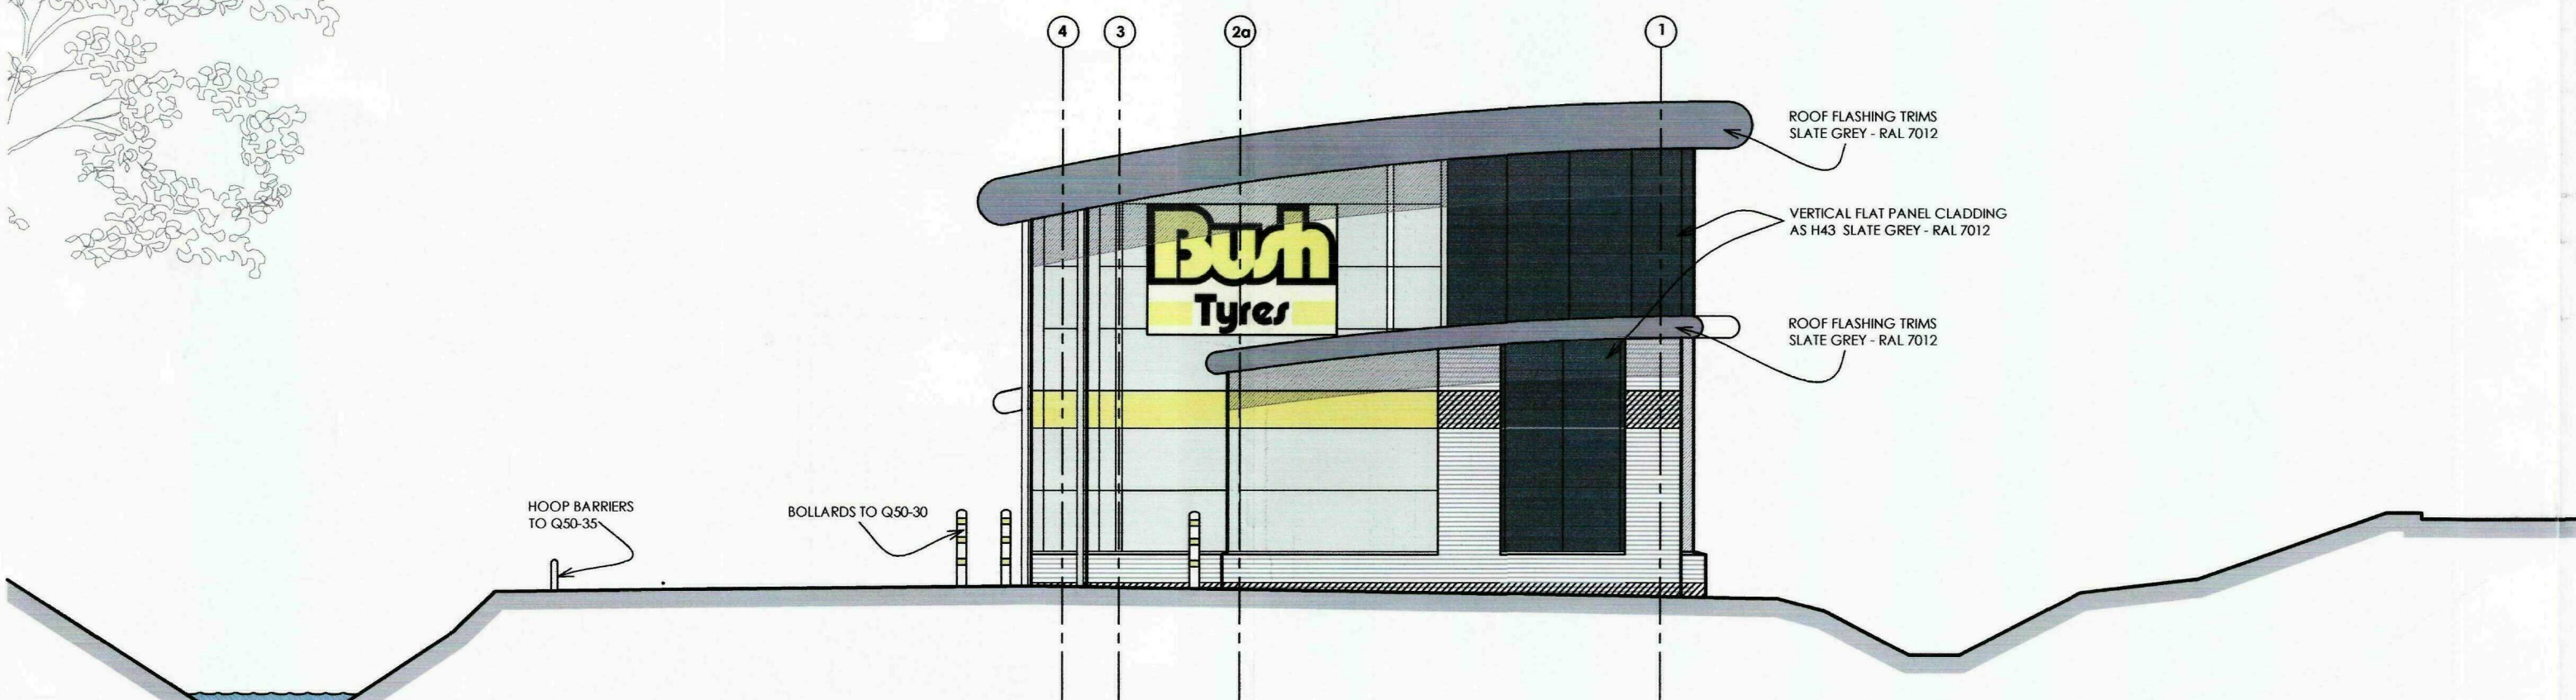

END ELEVATION (EXIT AREA)
scale 1:100

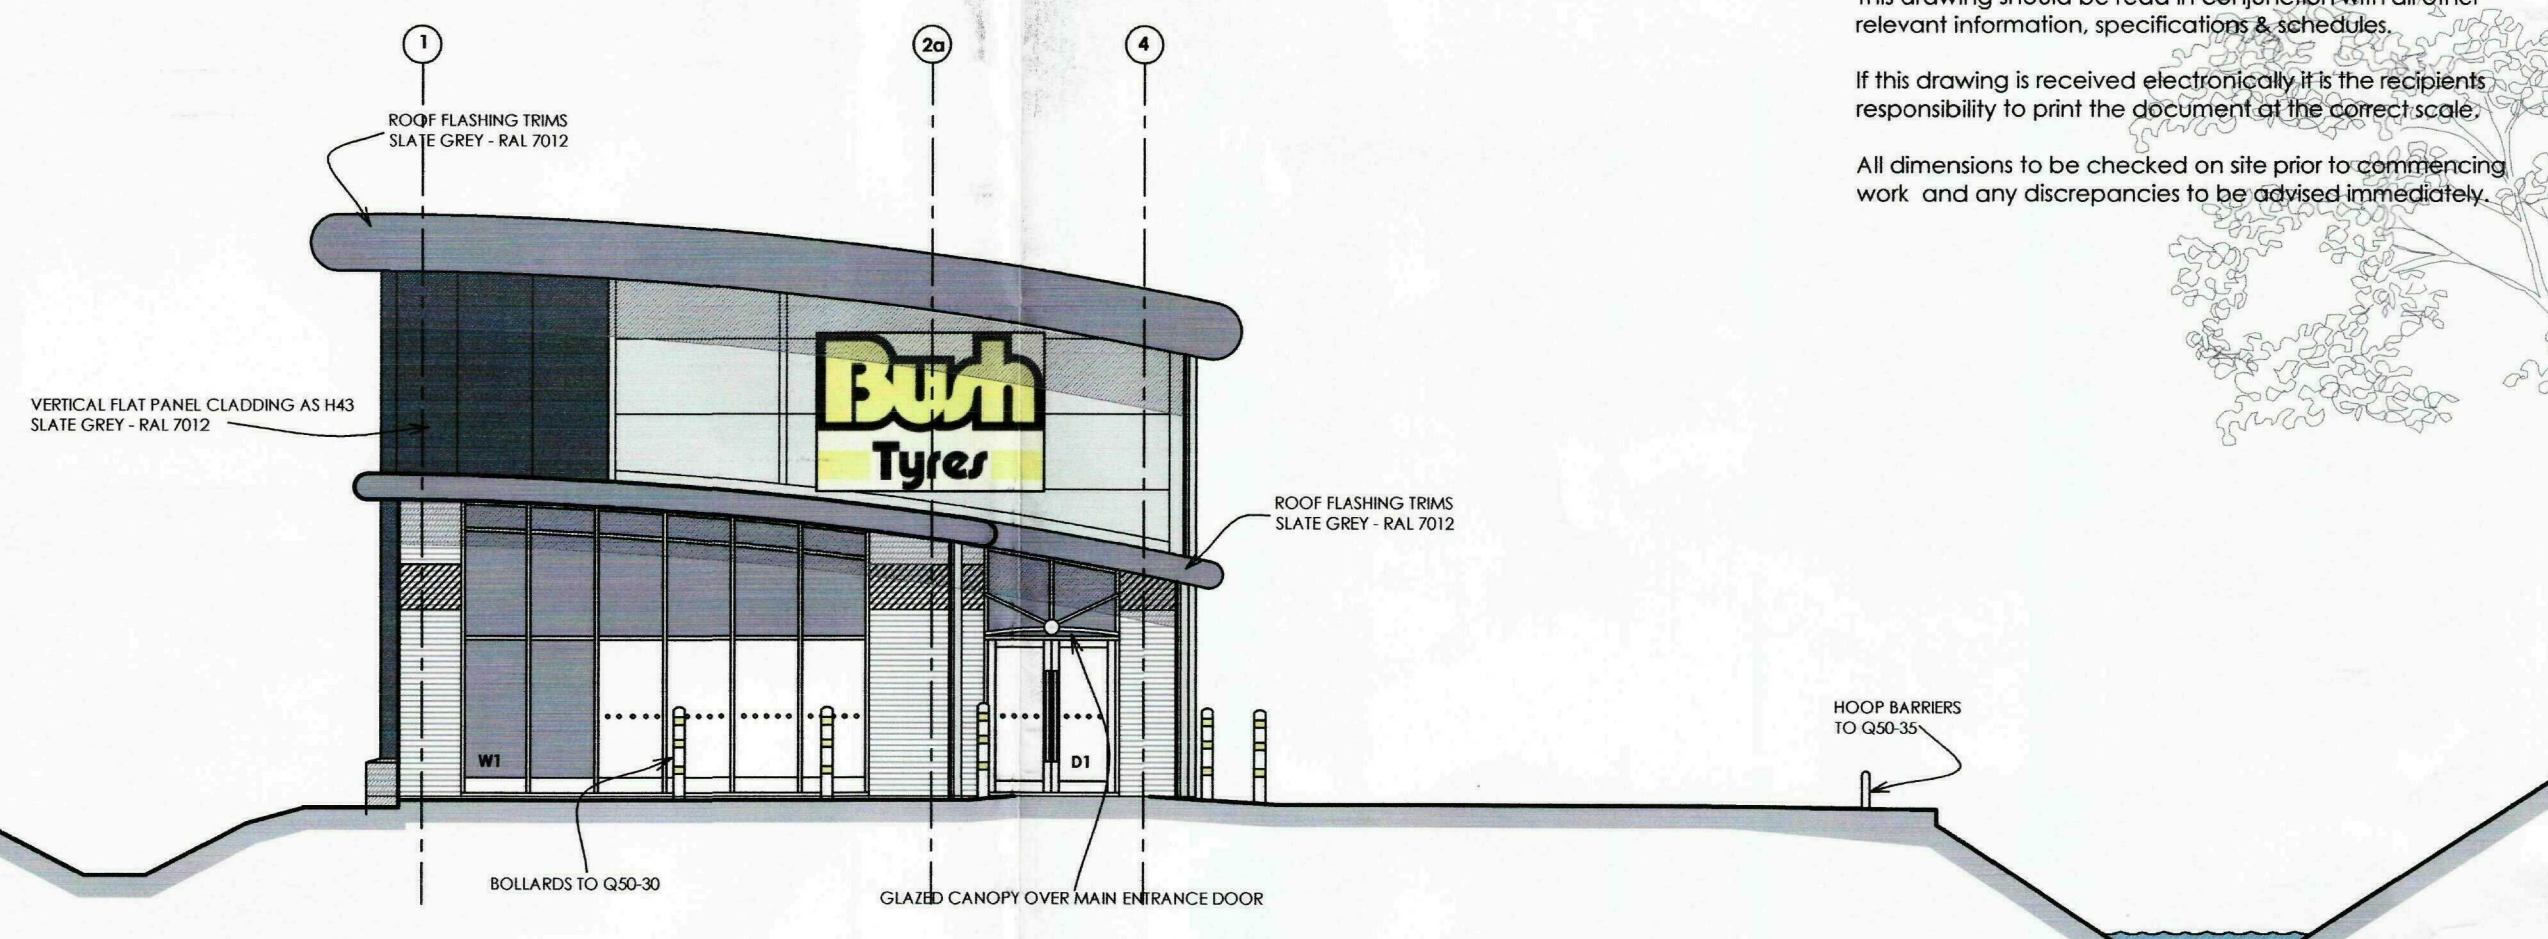

END ELEVATION (ENTRY AREA)
scale 1:100

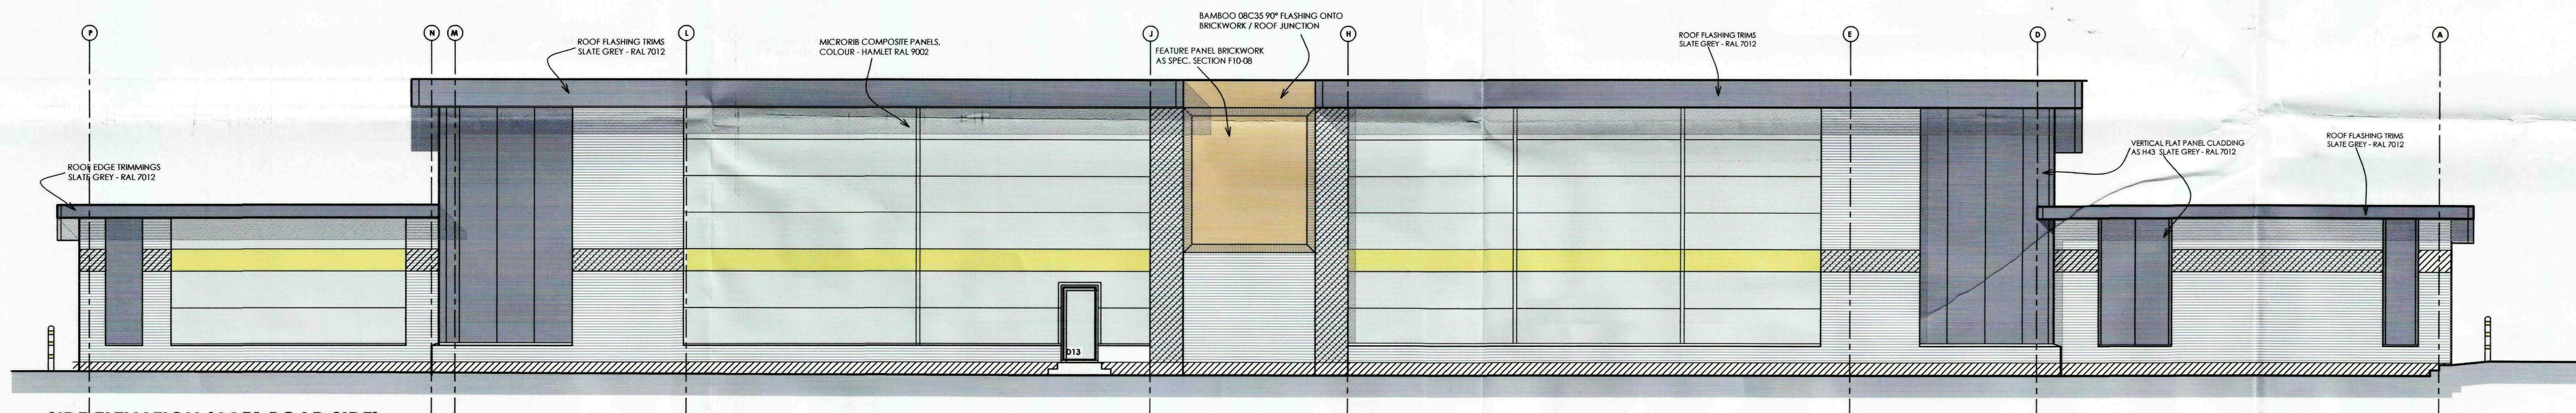

SIDE ELEVATION (A151 ROAD SIDE)
scale 1:100

KEY TO HATCHING INDICATING EXTERNAL FINISHES/ COLOUR

- HORIZONTAL COMPOSITE CLADDING PANELS AS H43, colour: RAL 9002 HAMLET
- VERTICAL COMPOSITE CLADDING PANELS AS H4 colour: RAL 7012 SLATE GREY
- PVF2 COATED KINGSPAN MICRO RIB FLAT PANEL CLADDING PANEL SYSTEM, colour: AZTEC YELLOW BS 10 E 55
- BUFF MULTI FINE WIRECUT RUSTIC (SMOOTH) natural mortar with bucket handle joint
- BUFF MULTI FINE WIRECUT RUSTIC natural mortar with bucket handle joint
- AREA OF BRICKWORK TO BE BLUE ENGINEERING BRICKS AS F10 - 07

all personnel doors to be plastisol coated finish - Colour as indicated

all windows to be polyester coated finish - RAL 7012 SLATE GREY colour

NOTE: ALL ARCHITECTURAL DRAWINGS TO BE READ IN CONJUNCTION WITH BUILDING TECHNICAL SPECIFICATION AND STRUCTURAL ENGINEERS DRAWINGS/ SPECIFICATIONS. FOR STEELWORK DETAILS REFER TO CROWN STRUCTURAL DRAWING!

SHDC
Planning & Development
- 7 SEP 2009
Ref: 0691-09

no	date	amendment description

Revisions	PLANNING
Drawing Status:	

trundley
DESIGN SERVICES
www.trundley.com
Email: enquiries@trundley.com

Salgate Barn
Islington Road
Tilney All Saints
King's Lynn
Norfolk
PE34 4RY
Tel: 01553 617700
Fax: 01553 617874

Project Title:
BUSH TYRES
ADJ A151
SPALDING
LINCS

PROPOSED FACILITY


Drawing Title:
PROPOSED ELEVATIONS

Scale: 1:100@A1
Date: SEPT 2008
Drawn: SJ

Drawing Number:
08-194-P51 -

Checked by: Date:

If this drawing is unsigned in the check box then the drawing is an unauthorised issue and should not be used for any purposes

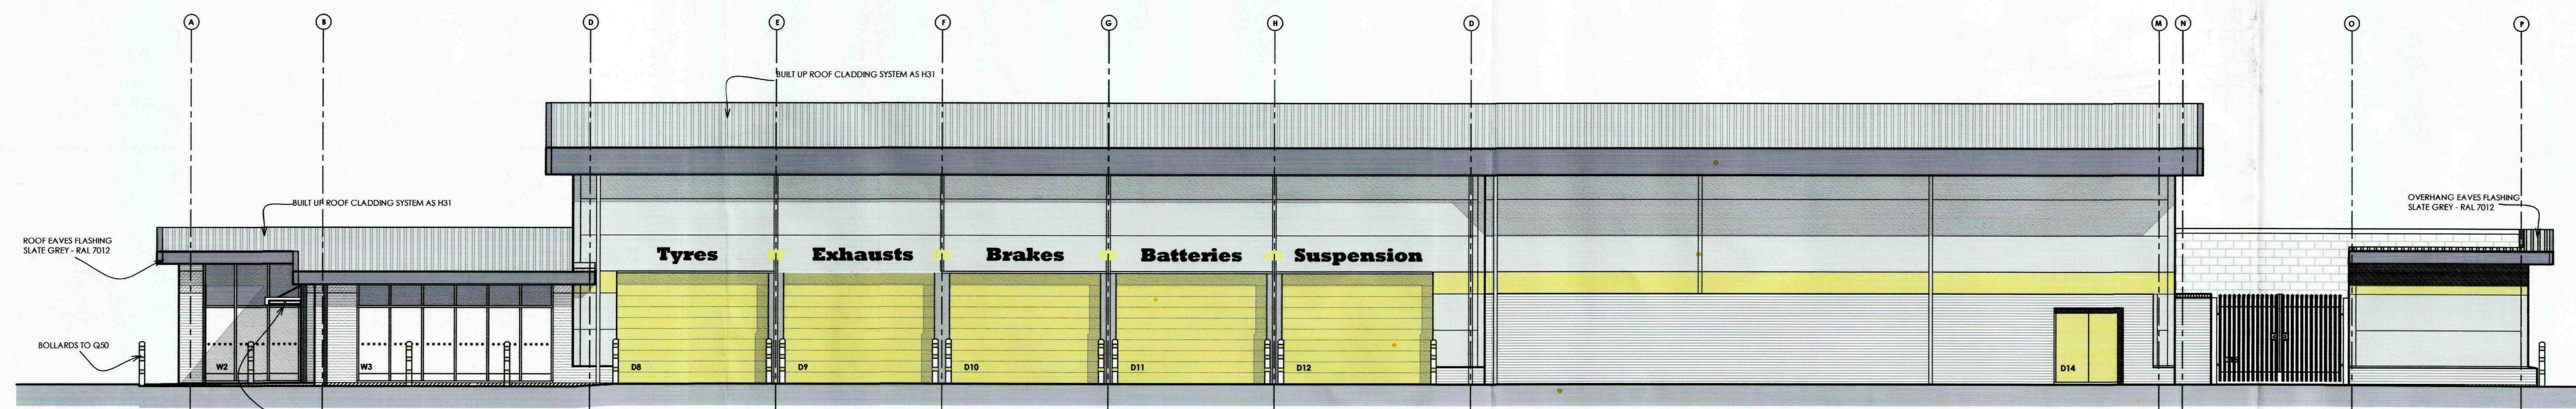

SIDE ELEVATION (LORDS' DRAIN SIDE)
scale 1:100