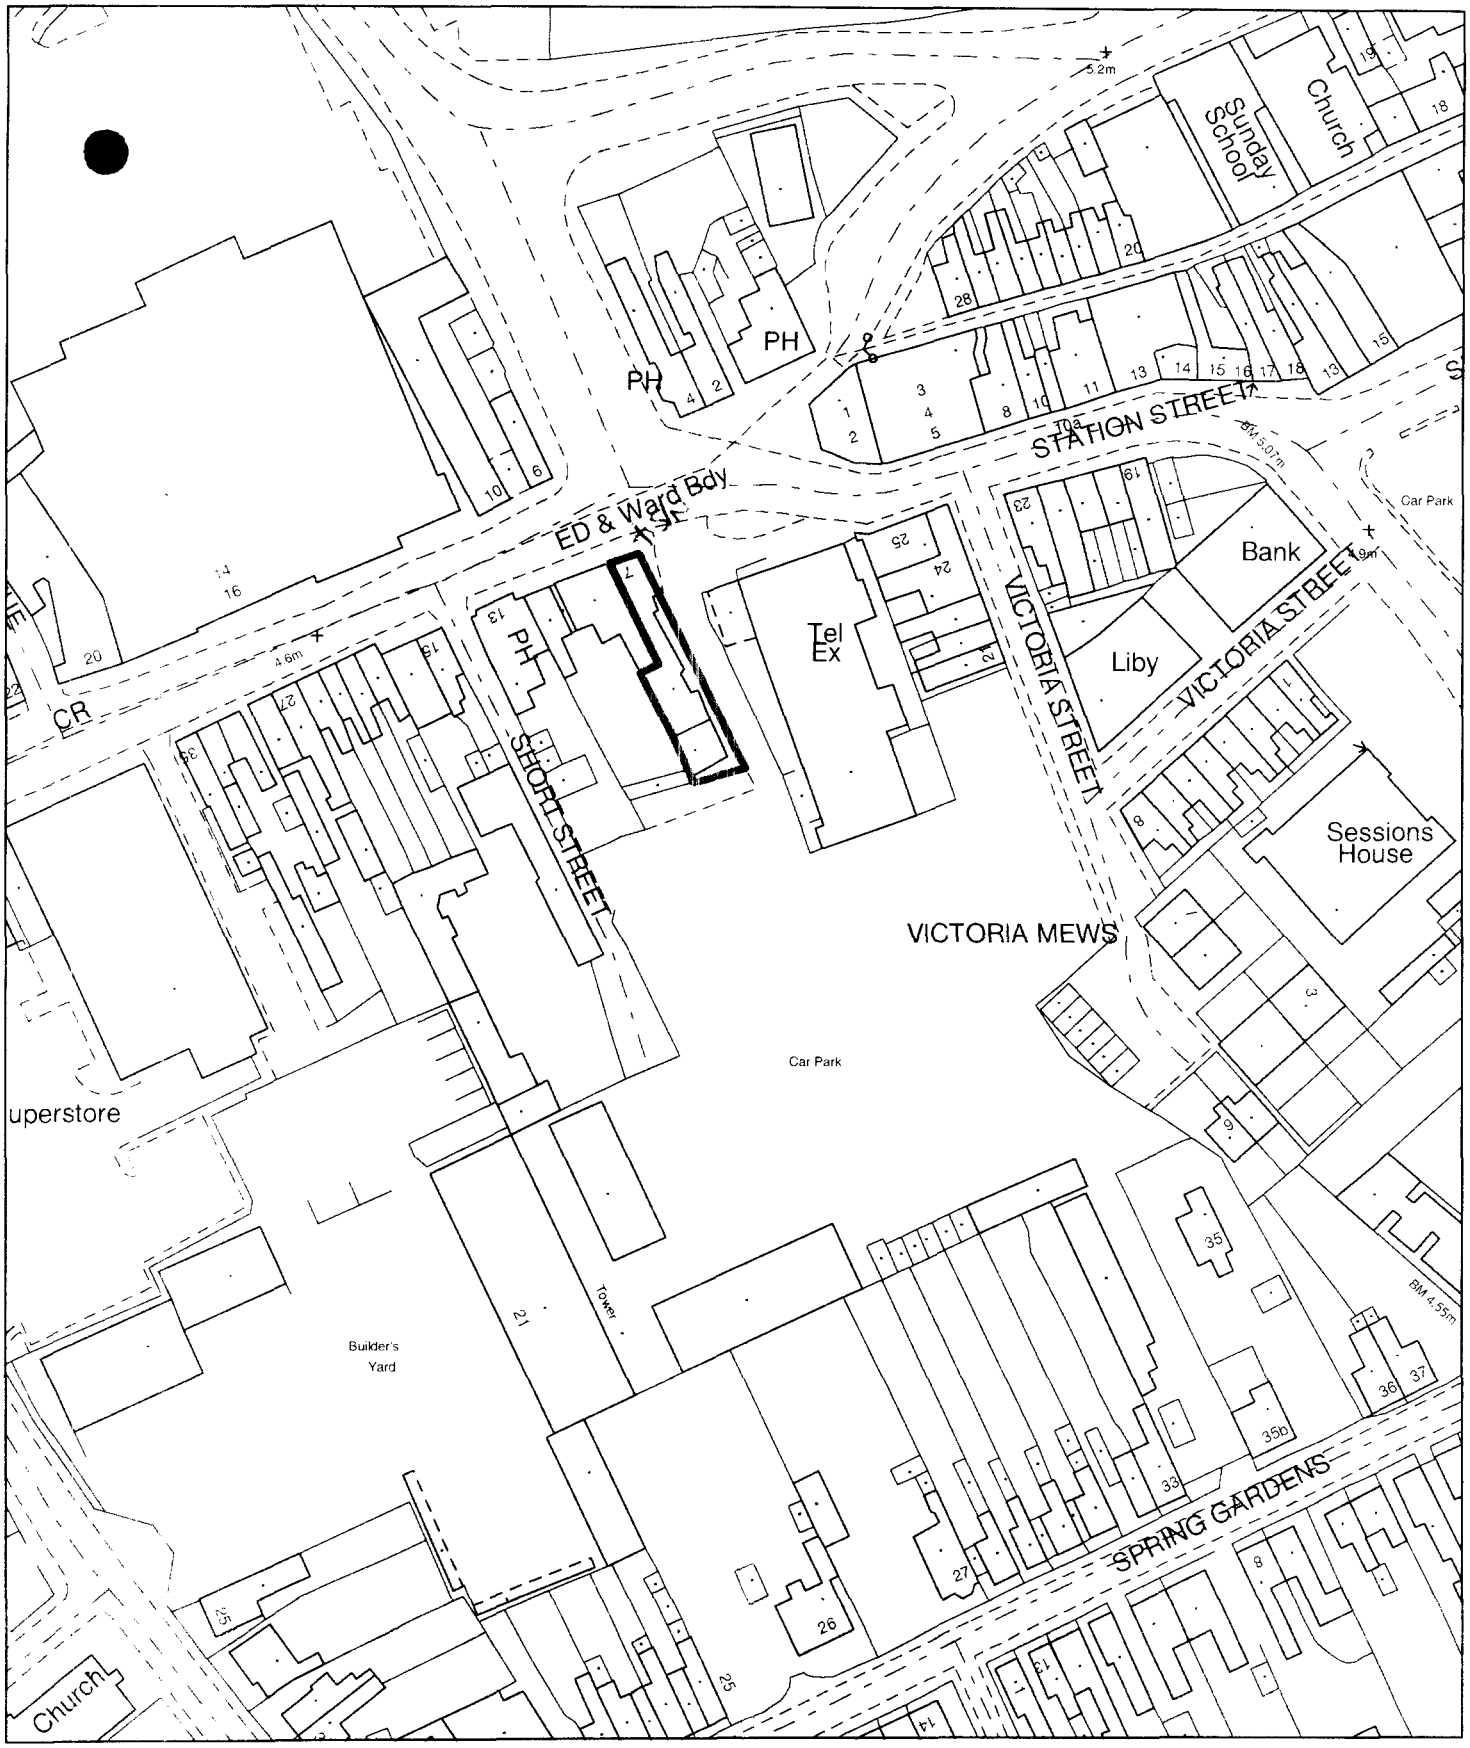


Planning Application Location Plan
Ward Member Notification


H16/0692/03

Scale: 1:1250

PLEASE DO NOT COPY THIS PLAN
This map is reproduced from Ordnance Survey material with permission of Ordnance Survey on behalf of Her Majesty's Stationery Office (c) Crown copyright. Unauthorised reproduction infringes Crown copyright and may lead to prosecution or civil proceedings. South Holland District Council LA079413 2003

Planning and Development

Council Offices, Priory Road, Spalding, Lincolnshire
PE11 2XE

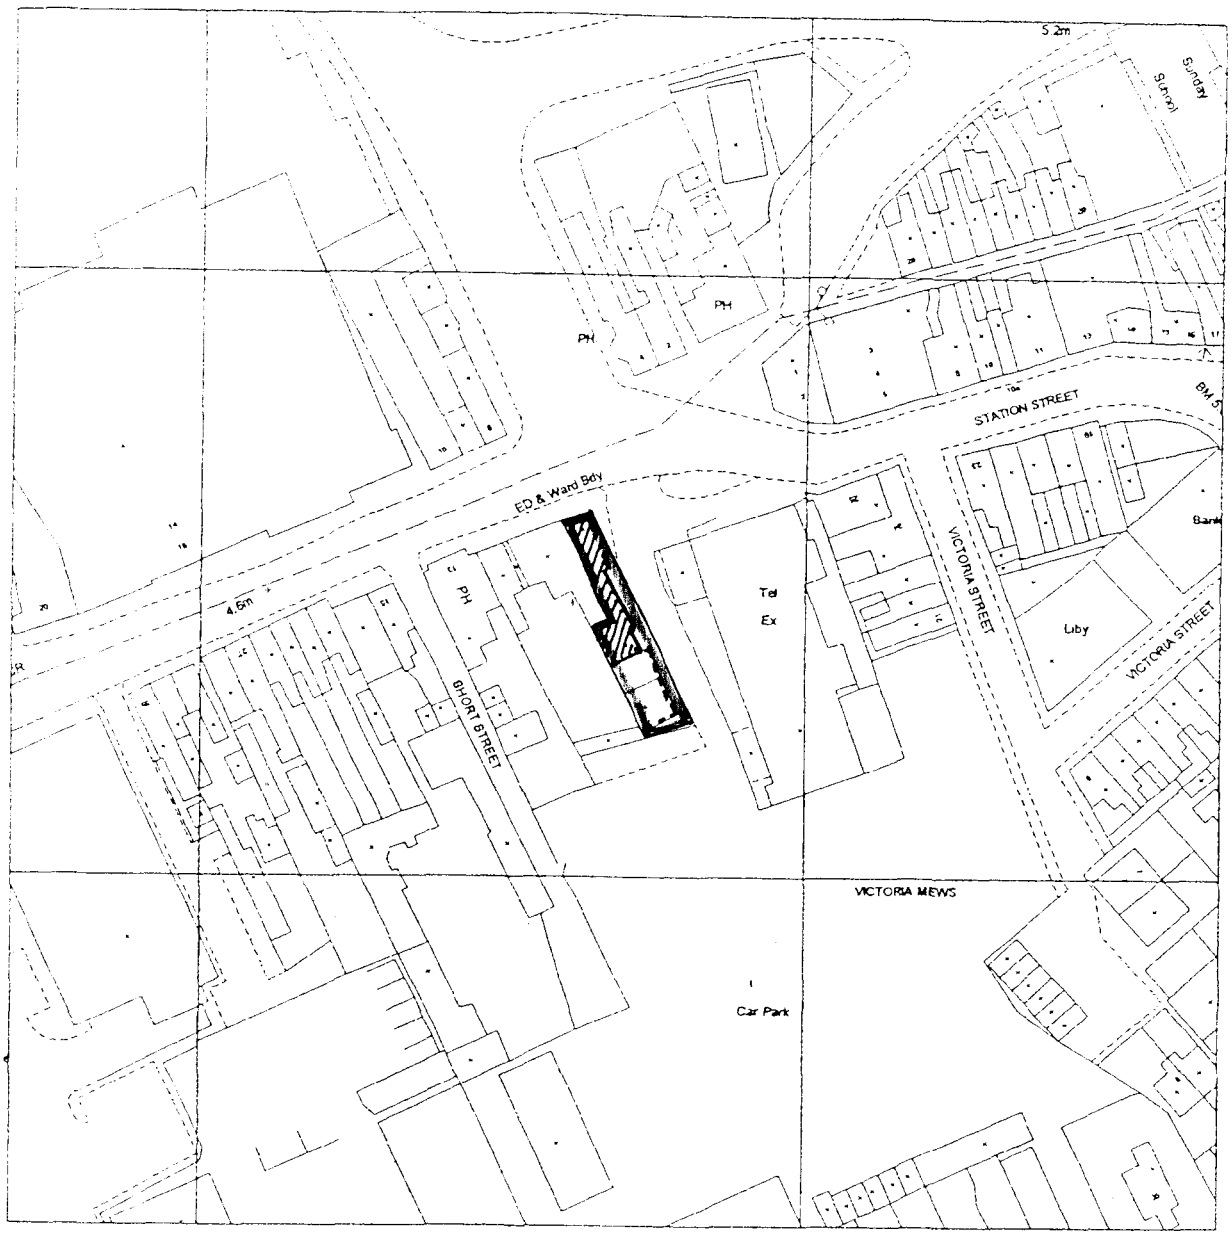

Produced 04 Dec 2002 from Ordnance Survey digital data and incorporating surveyed revision available at this date. © Crown copyright 2002.

Part or all of this Siteplan is enlarged from mapping produced at one or more of the following scales 1:1250, 1:2500, 1:10000.

Reproduction in whole or in part is prohibited without prior permission of Ordnance Survey.

Ordnance Survey and the OS symbol are registered trade marks and Siteplan a trade mark of Ordnance Survey, the national mapping agency of Great Britain.

20 0 20 40 60 80

Metres

SHDC Develc
0 2 JUN 2003

7 WINSOVER ROAD
SPALDING
PE11 1EG

DETERMINED

Centre coordinates : 524468mE 322641mN

National Grid sheet reference at centre of this Siteplan: TF2422NW.

HATTRELL AND PARTNERS
CHARTERED ARCHITECTS

1 COPTHALL HOUSE STATION SQUARE COVENTRY CV1 2FQ
TELEPHONE 024 7622 6446 E-mail cov@hattrell.co.uk
FACSIMILE 024 7652 0460 Web www.hattrell.co.uk

ARTHUR HOUSE CHORLTON STREET MANCHESTER M1 3EJ
TELEPHONE 0161 2363521 E-mail admin@manhattrell.co.uk
FACSIMILE 0161 2287801 Web www.hattrell.co.uk

3878/LP

DOMINO'S PIZZA GROUP LTD
7 Winsover Road, Spalding. PE11 1EG
LOCATION PLAN

SCALE	DATE	DRAWN BY	
1:1250	4.12.02	VCJ	Contractor must verify all dimensions on the site before commencing any work or preparing manufacturers drawings