


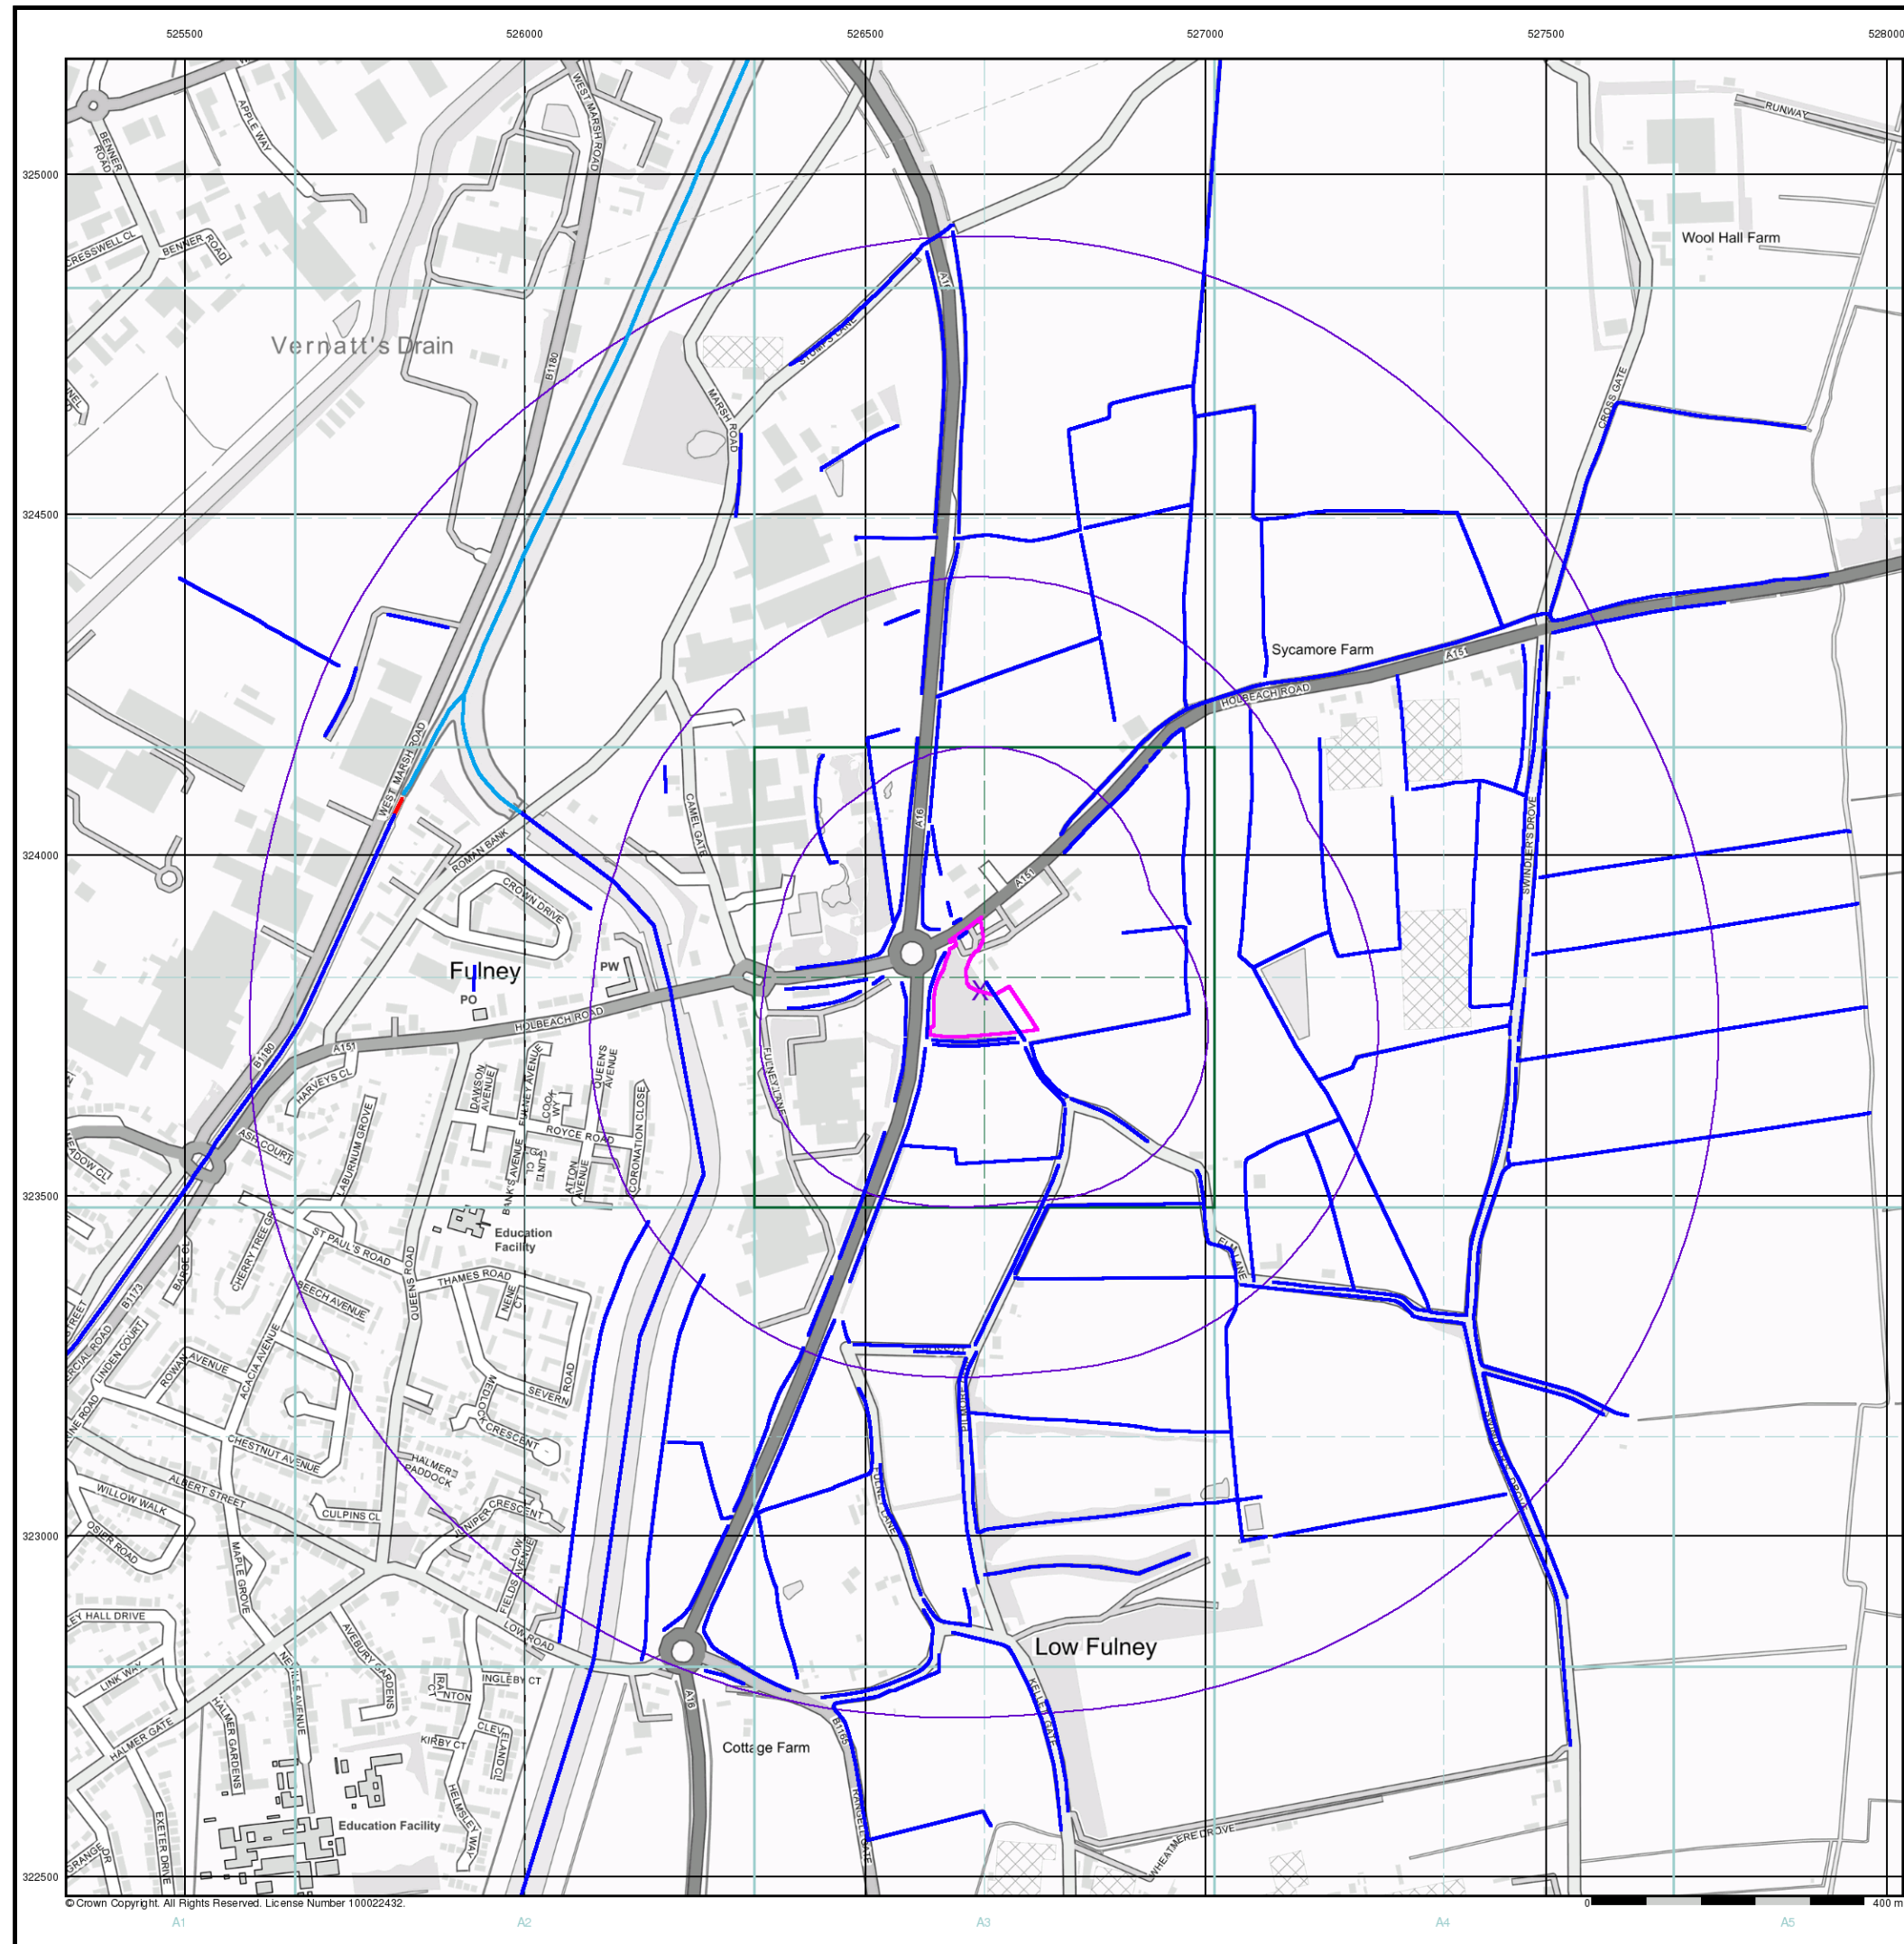


General

- Specified Site
- Specified Buffer(s)
- Bearing Reference Point

OS Water Network Data

- | | |
|--------------|-------------------------|
| Canal | Drain |
| Reservoir | Other |
| Foreshore | Lake |
| Marsh | Transfer |
| Tidal River | Lock Or Flight Of Locks |
| Inland River | Sea |

OS Water Network Map - Slice A

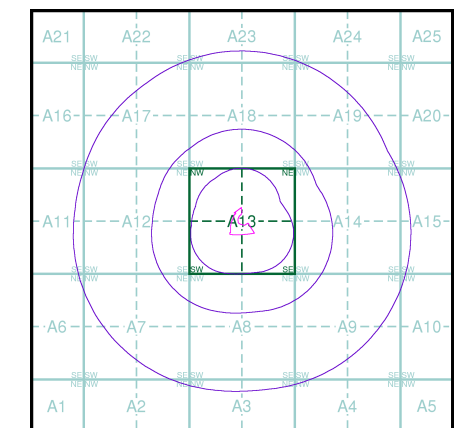


Order Details

Order Number: 353243700_1_1
Customer Ref: CDP/34
National Grid Reference: 526670, 323800
Slice: A
Site Area (Ha): 1.25
Search Buffer (m): 1000

Site Details

Land off Holbeach Road, Spalding, PE12 6JP

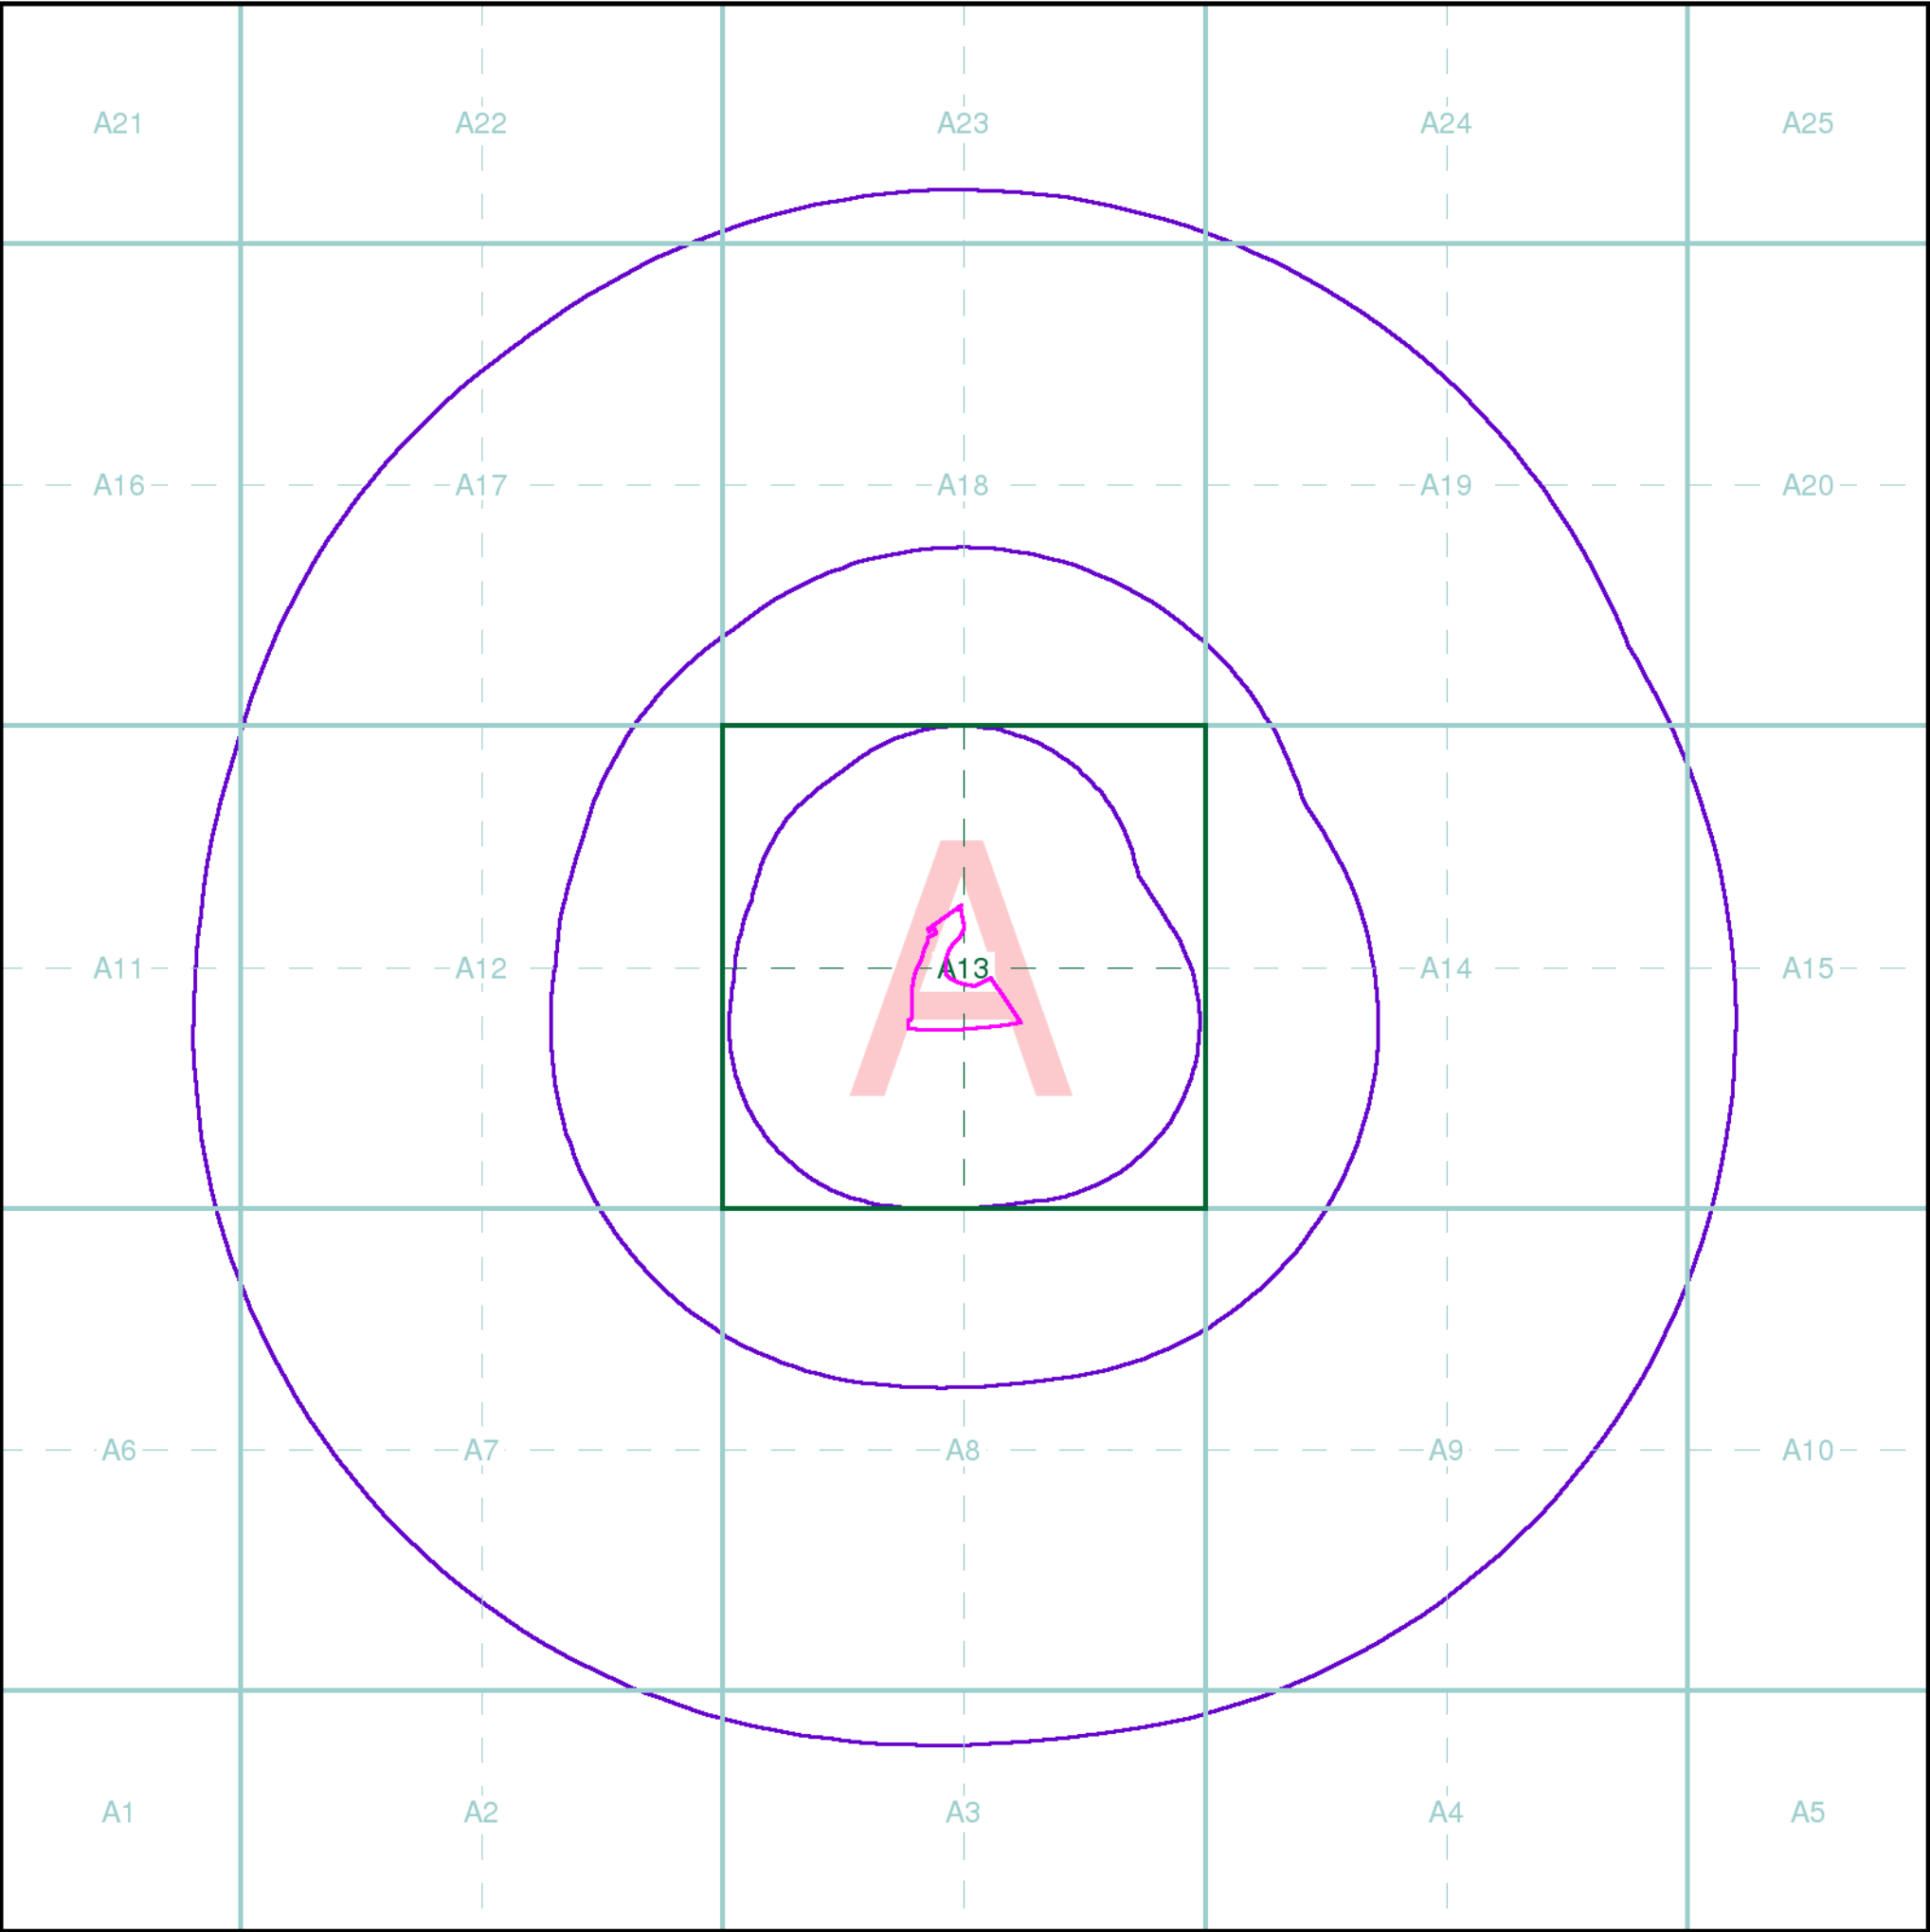

ARP GEOTECHNICAL LTD

Index Map

For ease of identification, your site and buffer have been split into Slices, Segments and Quadrants. These are illustrated on the Index Map opposite and explained further below.

Slice

Each slice represents a 1:10,000 plot area (2.7km x 2.7km) for your site and buffer. A large site and buffer may be made up of several slices (represented by a red outline), that are referenced by letters of the alphabet, starting from the bottom left corner of the slice "grid". This grid does not relate to National Grid lines but is designed to give best fit over the site and buffer.

Segment

A segment represents a 1:2,500 plot area. Segments that have plot files associated with them are shown in dark green, others in light blue. These are numbered from the bottom left hand corner within each slice.

Quadrant

A quadrant is a quarter of a segment. These are labelled as NW, NE, SW, SE and are referenced in the datasheet to allow features to be quickly located on plots. Therefore a feature that has a quadrant reference of A7NW will be in Slice A, Segment 7 and the NW Quadrant.

A selection of organisations who provide data within this report:



Envirocheck reports are compiled from 136 different sources of data.

Client Details

Mr J Race, ARP Geotechnical Ltd, Northwest House, 5-6 Northwest Business Park, Servia Hill, Leeds, LS6 2QH

Order Details

Order Number: 353243700_1_1
Customer Ref: CDP/34
National Grid Reference: 526660, 323790
Site Area (Ha): 1.25
Search Buffer (m): 1000

Site Details

Land off Holbeach Road, Spalding, PE12 6JP

Full Terms and Conditions can be found on the following link:
<http://www.landmarkinfo.co.uk/Terms/Show/515>



Tel: 0844 844 9952
Fax: 0844 844 9951
Web: www.envirocheck.co.uk

APPENDIX E

RISK CATEGORISATION TABLES

Severity of Consequence

Severe	Short term (acute) risks to human health, likely to result in significant harm. Major pollution of (watercourses or groundwater)
Medium	Long-term (Chronic) damage (significant harm) to human health. Pollution of sensitive water resources.
Mild	Pollution of non-sensitive water resources.
Minor	Non-permanent health effects easily prevented by use of personal protective equipment during site works.

Probability of Risk Event Occurring

High Likelihood	There is a pollutant linkage and an event that either appears very likely in the short term, almost inevitable in the long term, or there is evidence of harm or pollution at the receptor.
Likely	There is a pollution linkage and all the elements are present and in the right place, so that a risk event is possible in the short term and likely over the long term.
Low Likelihood	There is a pollution linkage and circumstances are possible under which a risk event could occur. However, it is not certain that such an event would take place even over a longer period, and even less likely in the short term.
unlikely	There is a pollution linkage, but circumstances are such that it is improbable that an event would occur even in the very long term.

Comparison of Probability Against Severity of Consequence

		Severity of Consequence			
		Severe	Medium	Mild	Minor
Probability	High Likelihood	Very High Risk	High Risk	Moderate Risk	Moderate/ Low Risk
	Likely	High Risk	Moderate Risk	Moderate/ Low Risk	Low Risk
	Low Likelihood	Moderate Risk	Moderate/ Low Risk	Low Risk	Very Low Risk
	Unlikely	Moderate/ Low Risk	Low Risk	Very Low Risk	Very Low Risk

Risk Categories - Definitions

Very High Risk	High probability that severe harm could arise to a receptor, or there is evidence that severe harm is already occurring. Urgent investigation is required and urgent remediation is likely to be required.
High Risk	Harm is likely to arise to a receptor. Urgent investigation is required and remediation may be necessary in the short term and likely over the longer term.
Moderate Risk	Possible that harm could arise to a receptor, but low likelihood that such harm would be severe. Harm is likely to be mild. Investigation normally required to clarify risk. Some remedial works may be required in the long-term.
Moderate/ Low Risk	Possible that harm could arise to a receptor, but where a combination of likelihood and consequence results in a risk that is above low, but is not of sufficient concern to be classified as mild. Limited further investigation may be required to clarify the risk. If necessary, remediation works are likely to be limited in extent.
Low Risk	Possible that harm could arise to a receptor. Such harm, at worst, would normally be mild.
Very Low Risk	Low possibility that harm could arise to a receptor. Such harm is unlikely to be any worse than mild.

A P P E N D I X F

INDICATIVE PROPOSED SITE LAYOUT



The Harris Group Ltd does not accept liability for any deviation to our drawings or specification. This Drawing is copyright and may not be reproduced in whole or part without written authority. Do not scale off this drawing.

Rev	Date	Description	Drawn	CHK'd
A	19.02.25	Roundabout updated to latest	BGL	JCB
B	03.06.25	Landscape plan + areas added	BGL	BL
C	23.06.25	Amended to comments	BGL	BL

0 5 10 15 20 25m
SCALE 1:500



Architecture
Masterplanning
Interior Design

www.harrispartnership.com

Wakefield Manchester Milton Keynes Reading London Harrogate

Client

Rothstone Estates Ltd & CPD

Project Title

Proposed Development

Holbeach Road
Spalding

Drawing Title

Proposed Site Masterplan

Drawn	Checked	Scale	BA1	BIM Status	Date
BGL	BL	1:500	NA		02.25

Drawing Status	Rev.	THP Project No
Planning	C	19627

Project No.	Originator	Volume	Level	Type	Role	Number
19627	THPW	00	XX	DR	A	1000