HAZARD MARKER POSTS 100MM DIA
SET OUT AT 1.5M SPACINGS

Proposed Site Entran
(Subject to Highwa
design and LA appro

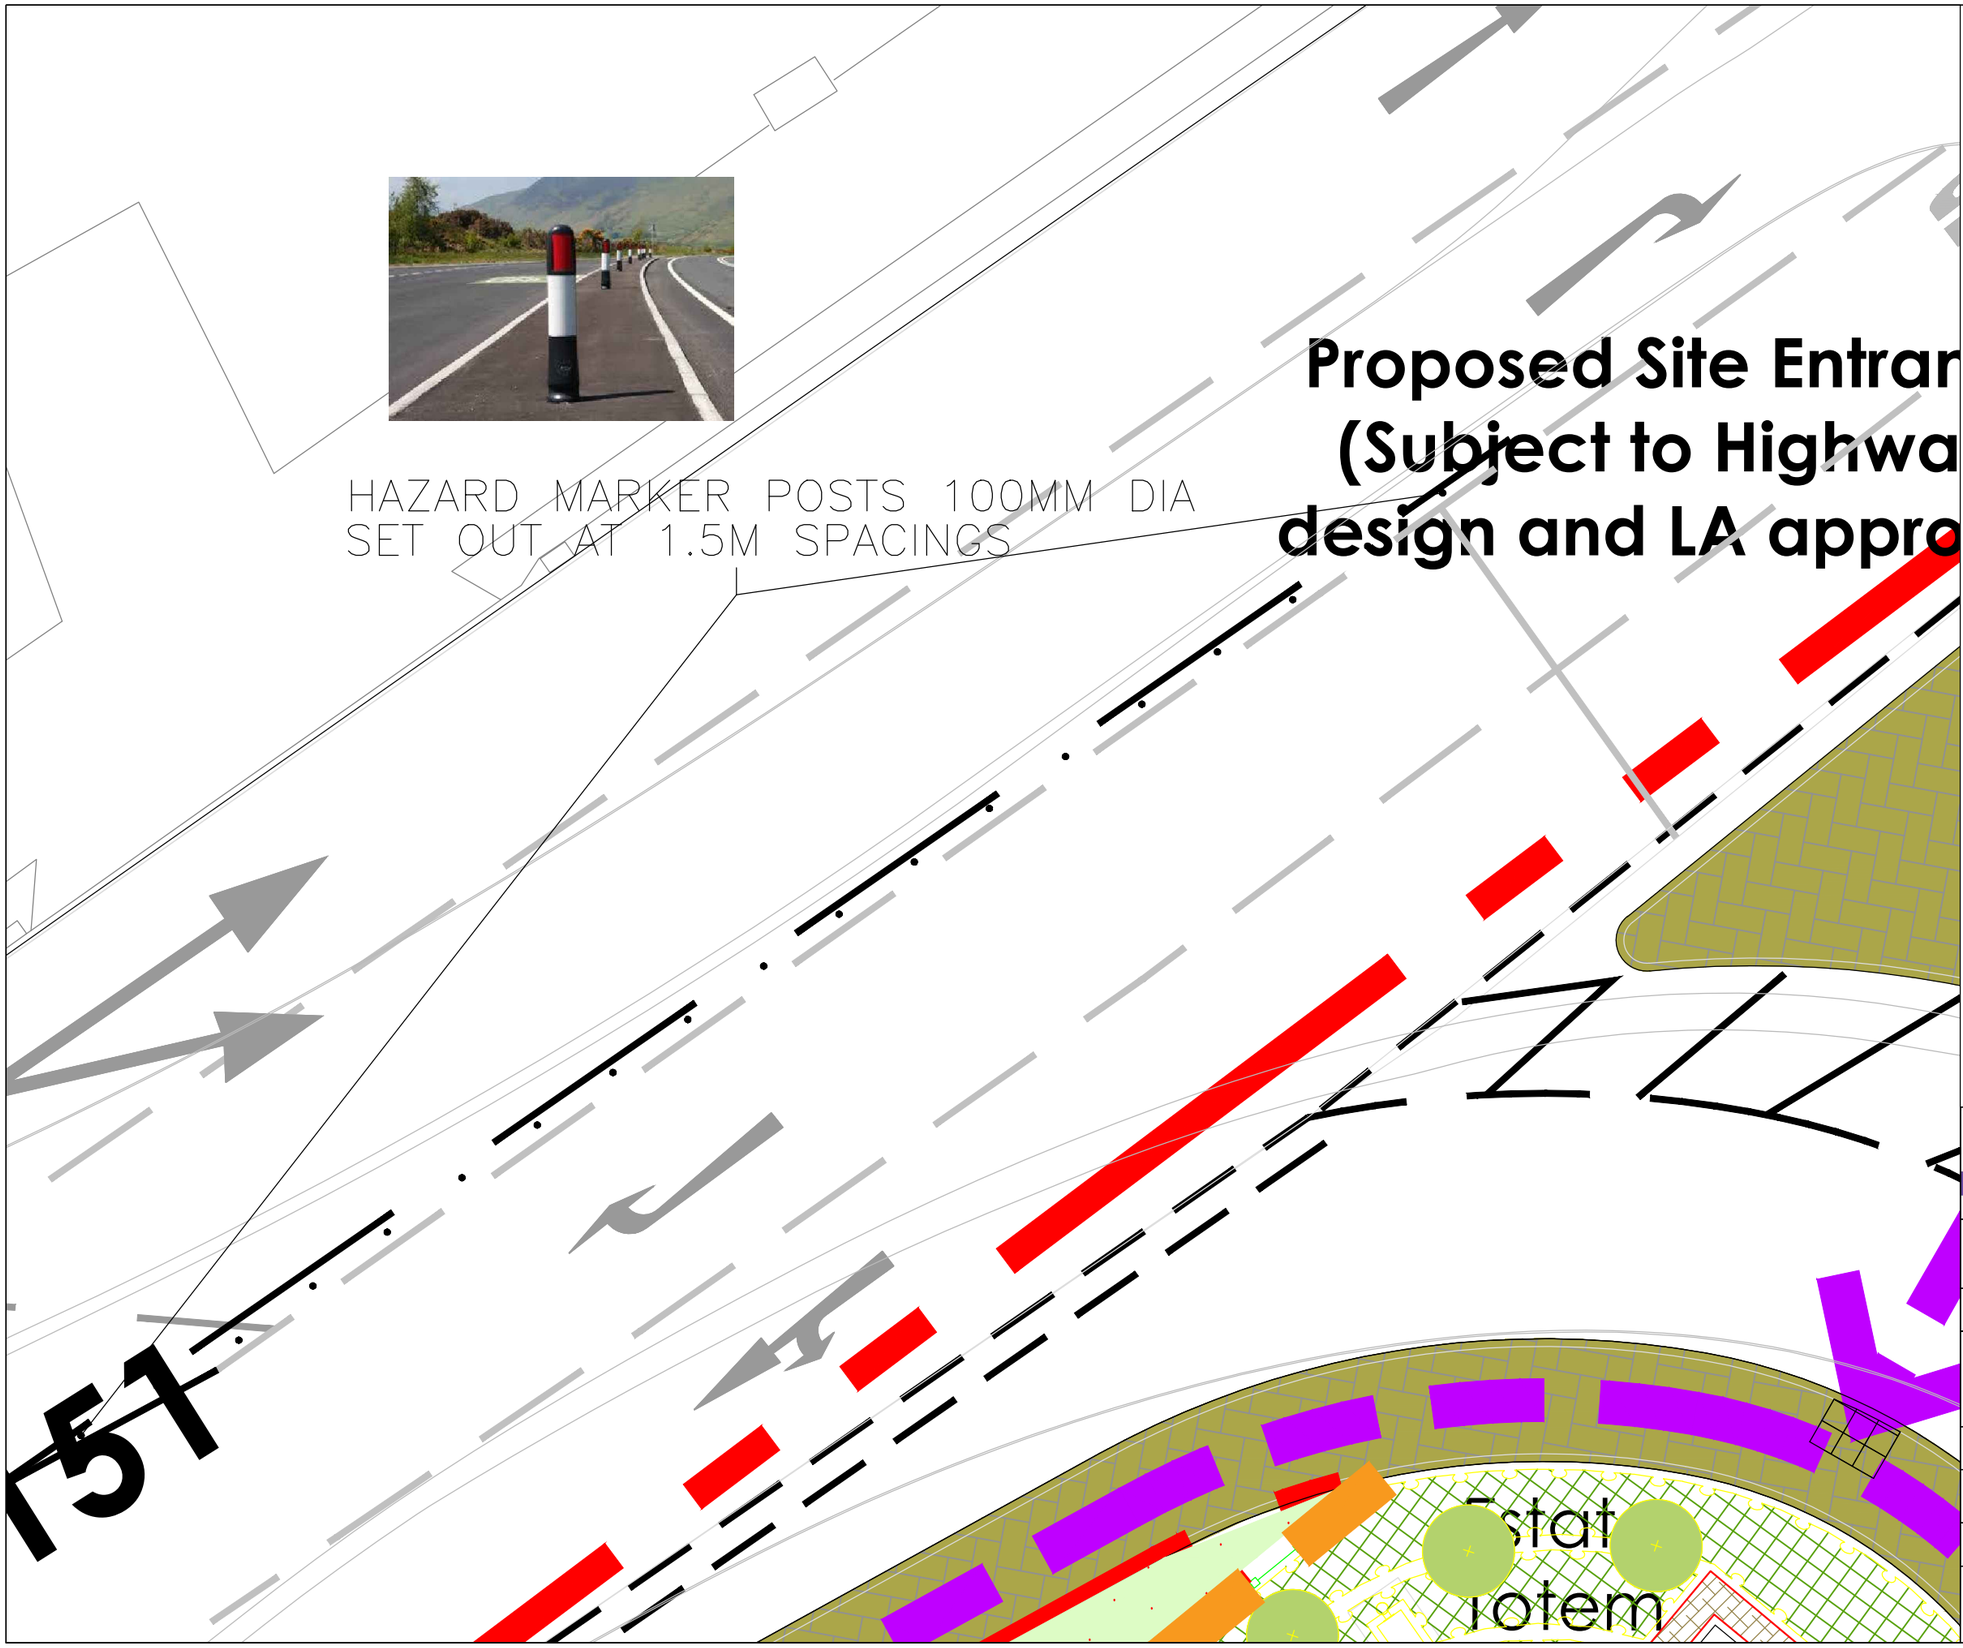

EXIGO
PROJECT SOLUTIONS
Delivering Development

Scheme: PROPOSED NEW STORE SPALDING		
On Behalf of:		
Drawing Title: PROPOSED PHYSICAL RIGHT TURN ENFORCEMENT MEASURES TO MCHW REQUIREMENTS		
Scale @ A3: 1:100	Drawn by: CS	Checked by: CS
Drawing Reference: SPALDING_01		Revision:
Date Created: Oct-26		

ADMIN@EXIGOPROJECTSOLUTIONS.CO.UK
T: 01924 600560