


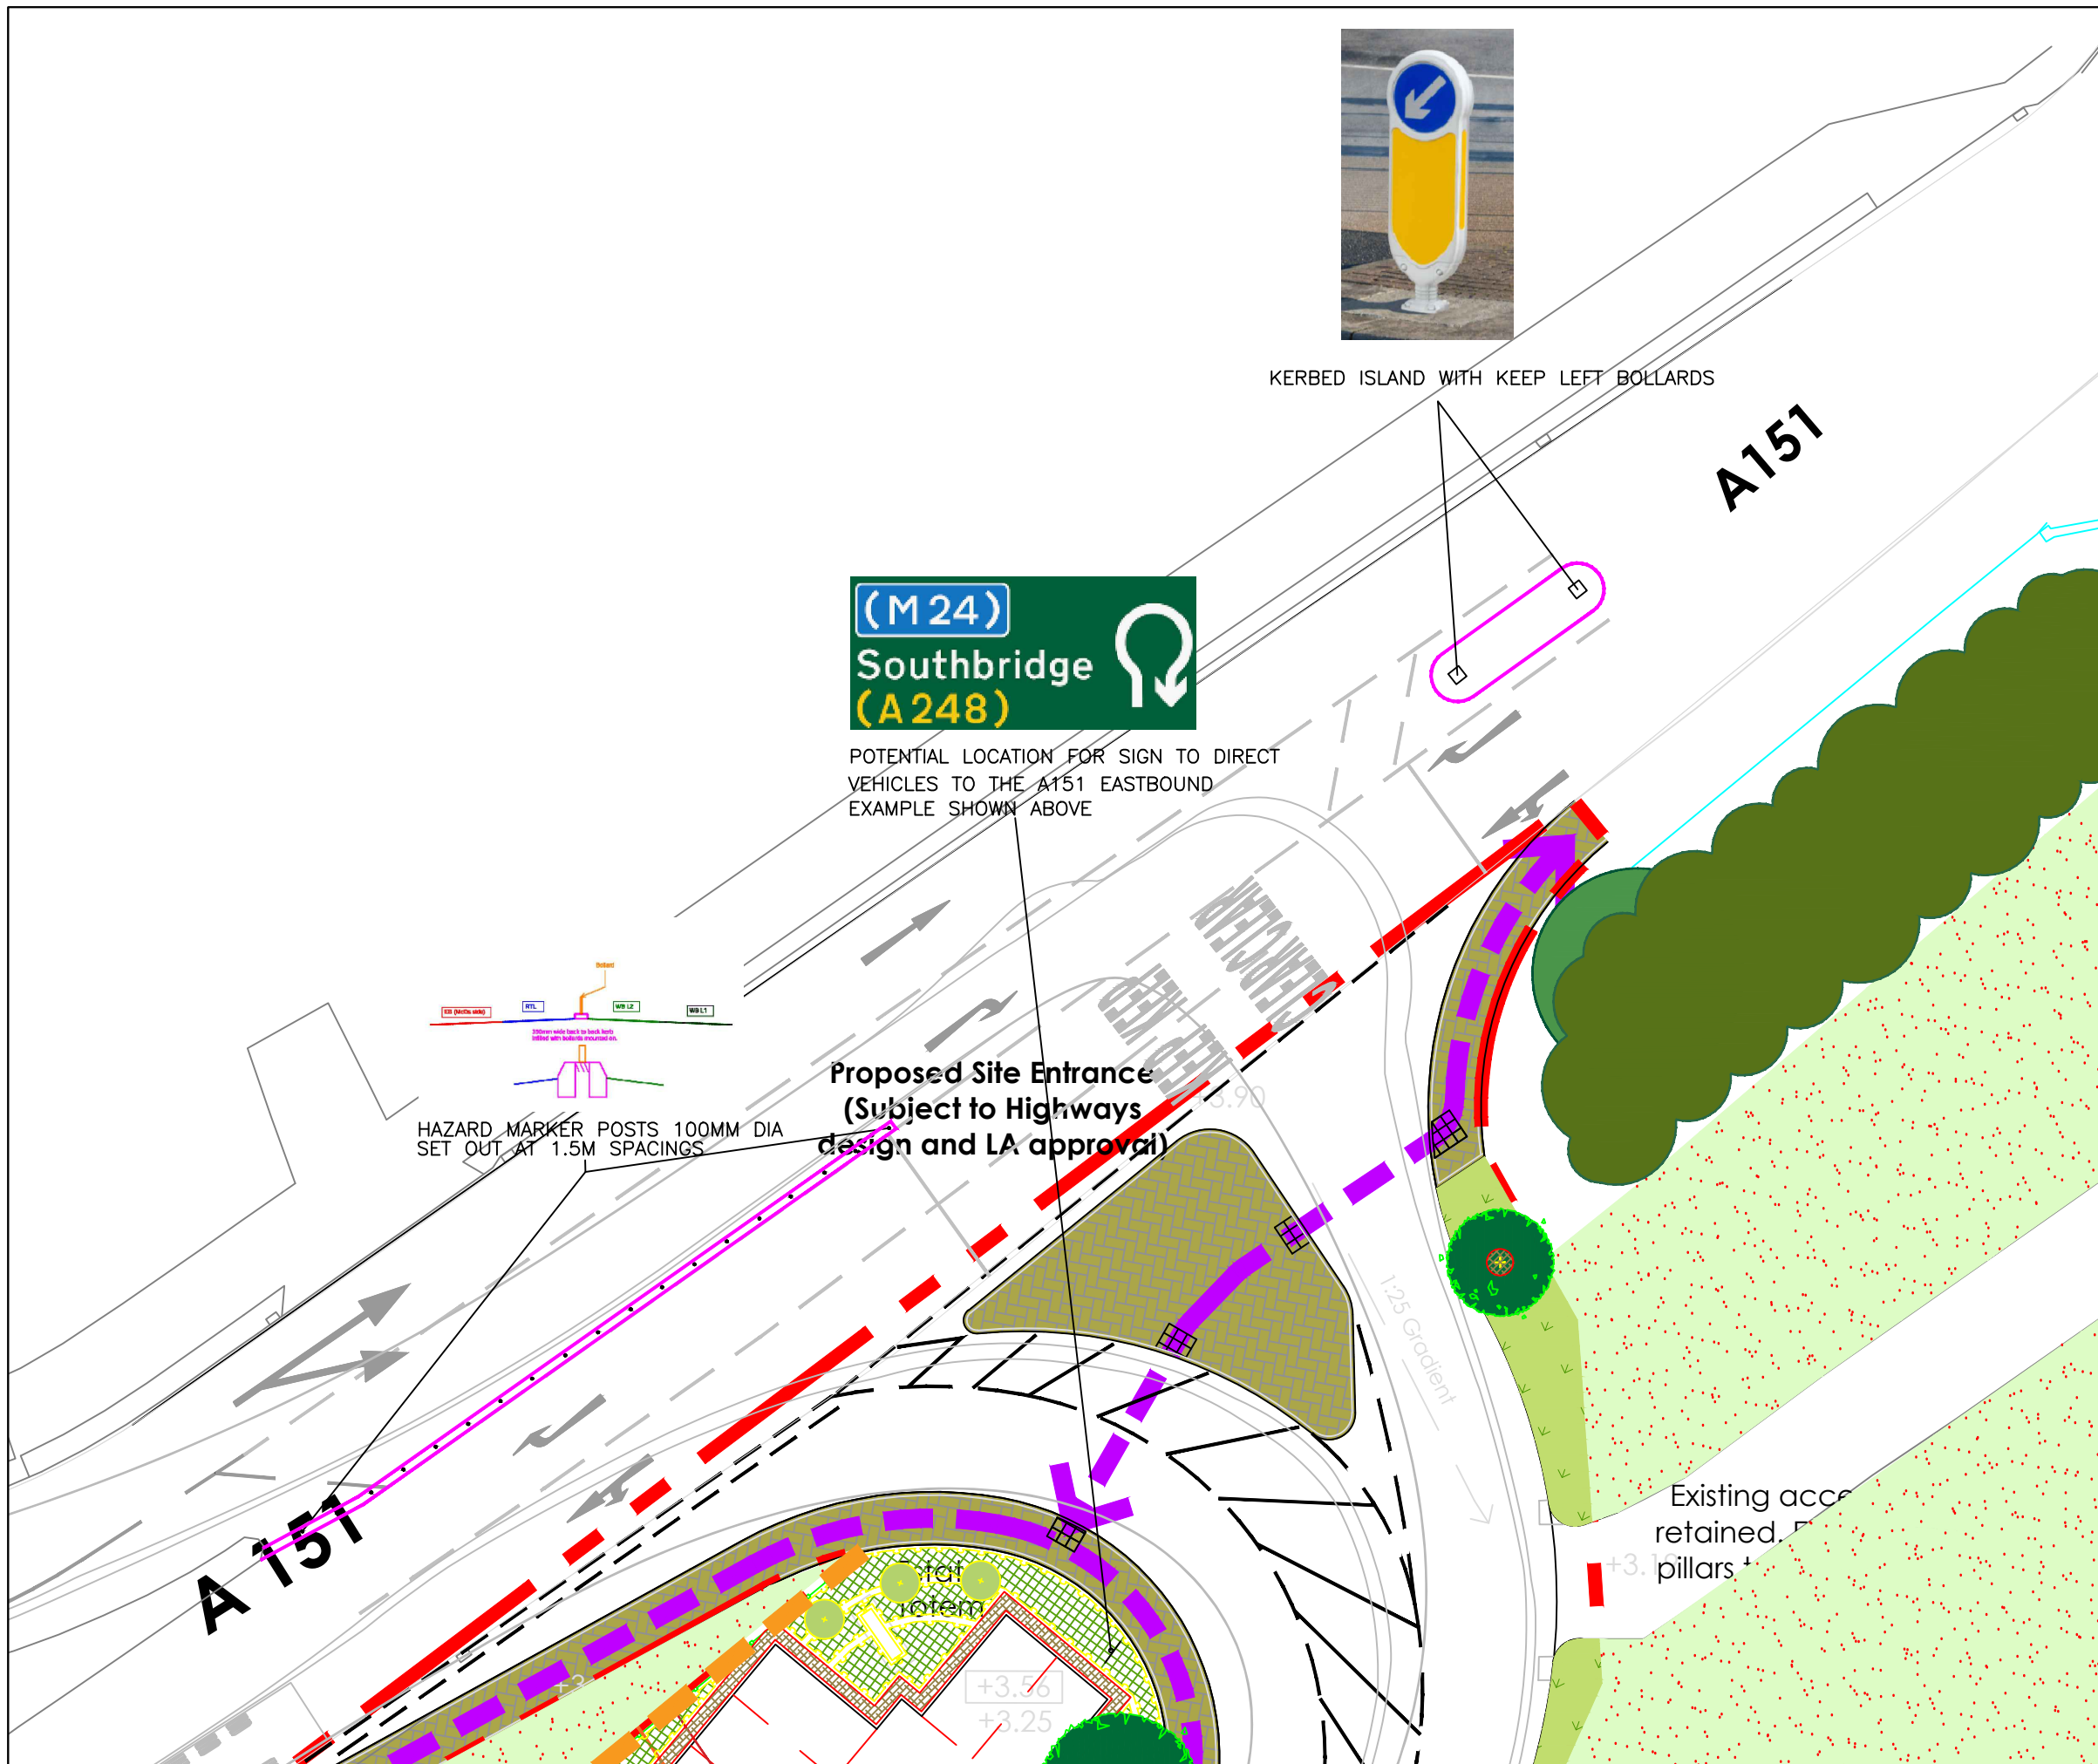

SCHEME		
PROPOSED NEW STORE SPALDING		
ON BEHALF OF		
DRAWING TITLE		
PROPOSED PHYSICAL RIGHT TURN ENFORCEMENT MEASURES TO MCHW REQUIREMENTS		
SCALE @ A3 1:250	DRAWN BY CS	CHECKED BY CS
DRAWING REFERENCE		REVISION
SPALDING_01A		A
DATE CREATED		
OCT-26		
ADMIN@EXIGOPROJECTSOLUTIONS.CO.UK T: 01924 600560		