



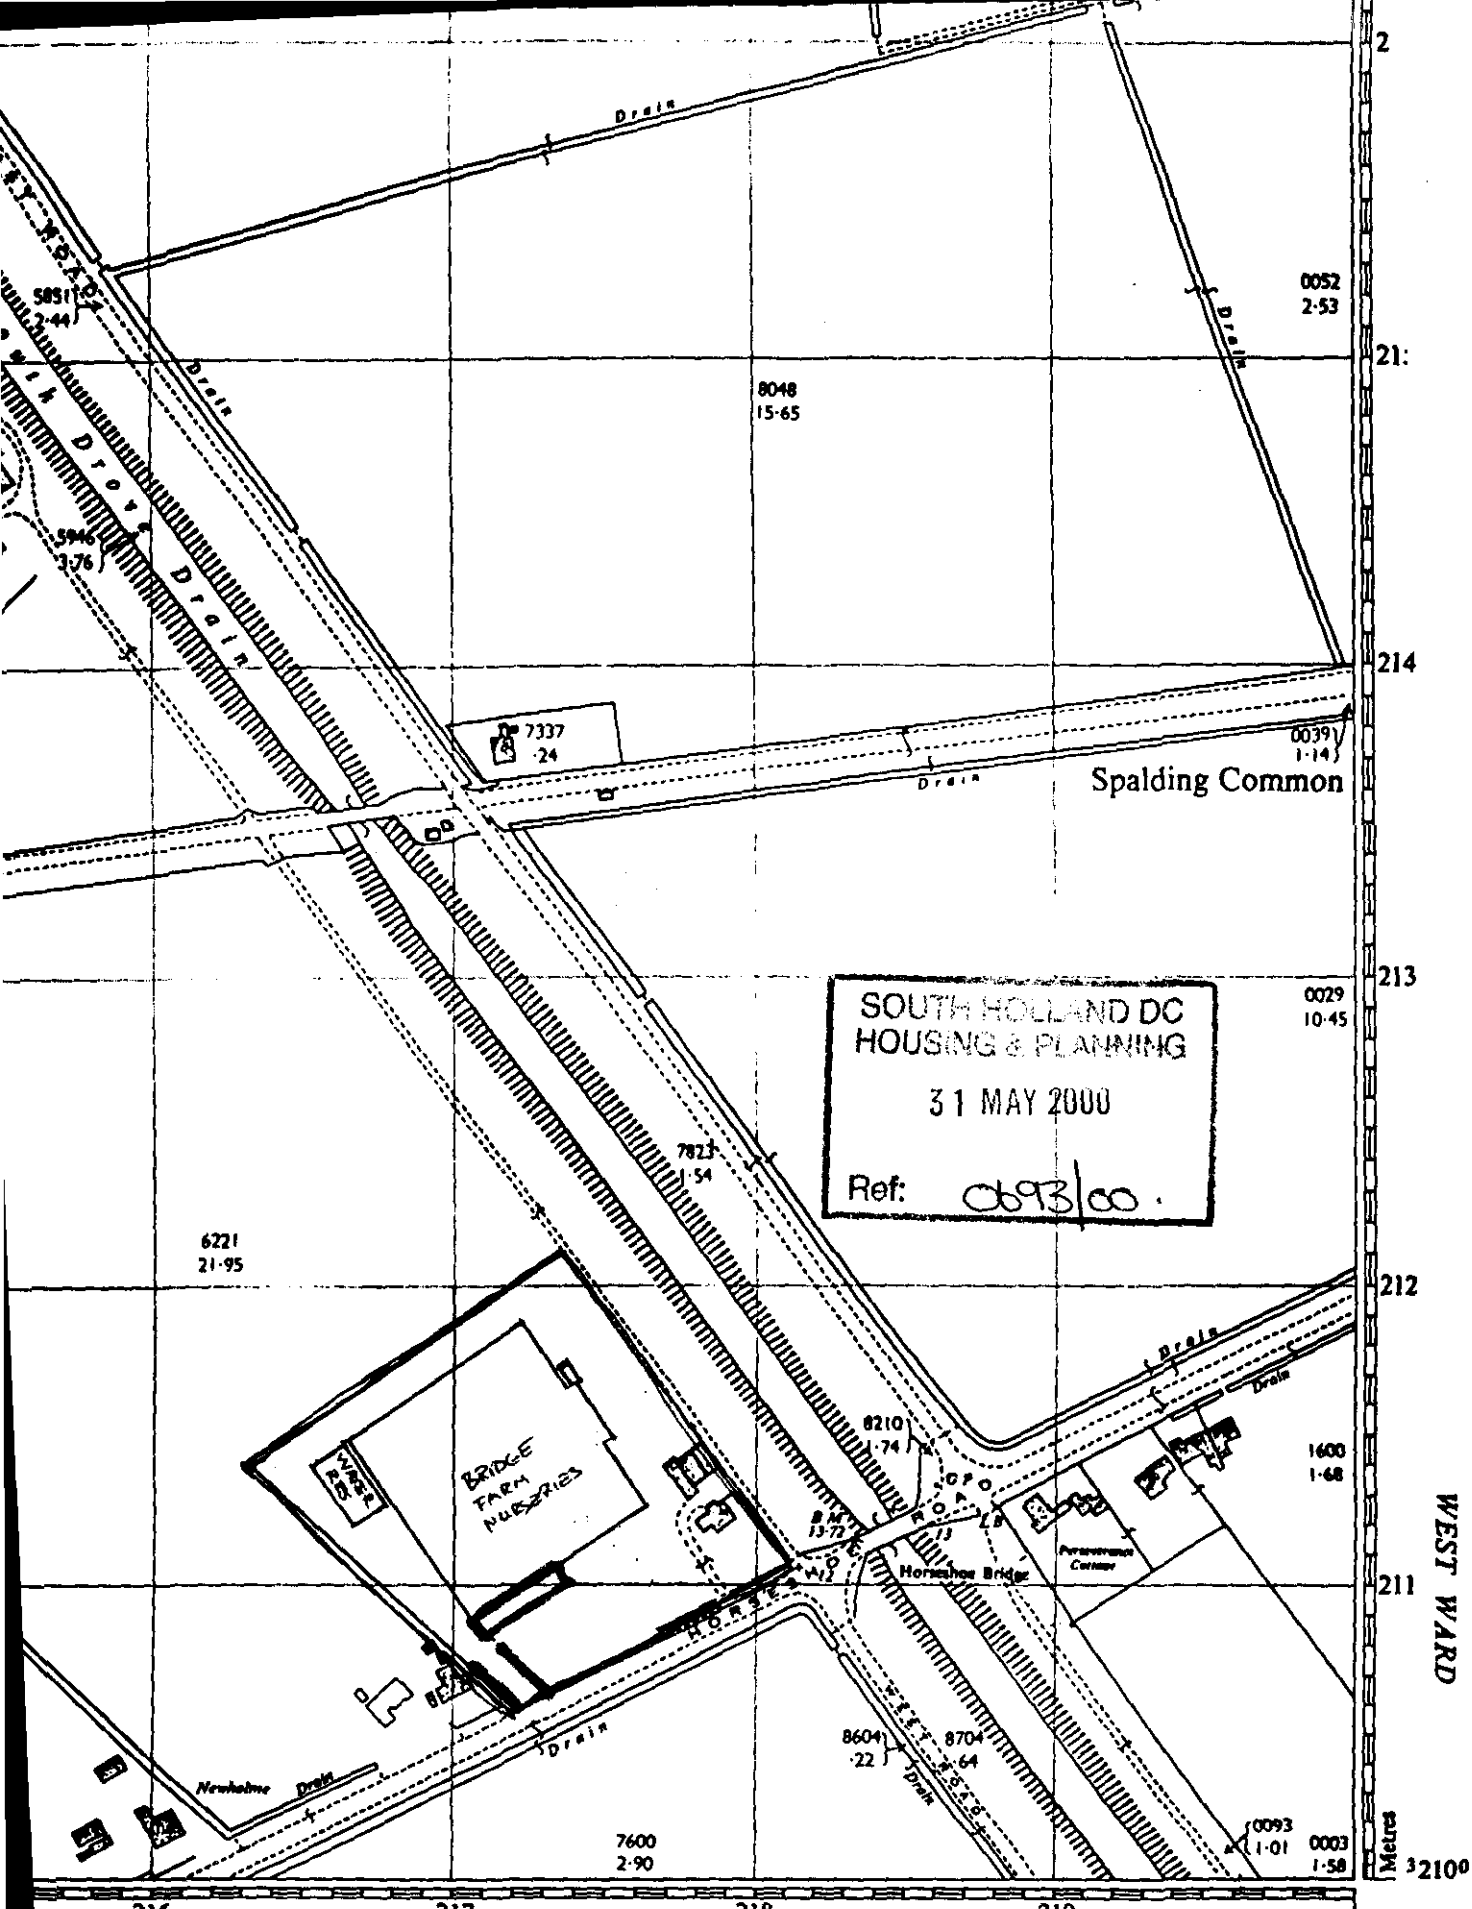

SOUTH HOLLAND DC
HOUSING & PLANNING
31 MAY 2000
Ref: 0693/00

DETERMINED
PLAN

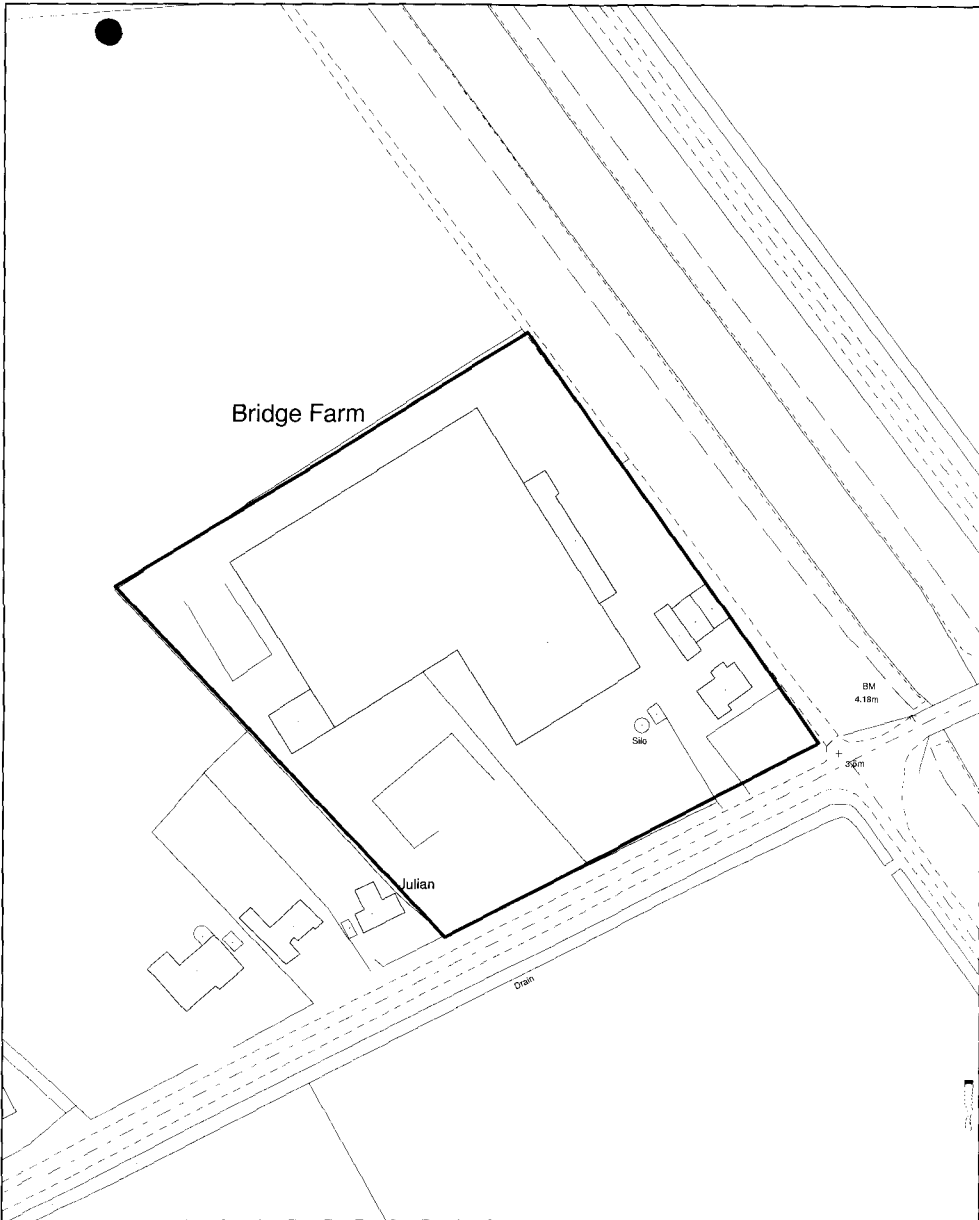

**Planning Application Location Plan
Ward Member Notification**

H16/0693/00

Scale: 1:1250

FILE COPY

Housing and Planning Services Department

Council Offices, Priory Road, Spalding, Lincolnshire
PE11 2XE

PLEASE DO NOT COPY THIS PLAN
This map is reproduced from Ordnance Survey material with
permission of Ordnance Survey on behalf of Her Majesty's
Stationery Office (c) Crown copyright. Unauthorised
reproduction infringes Crown copyright and may lead to
prosecution or civil proceedings. South Holland District Council
LA079413 2000

