
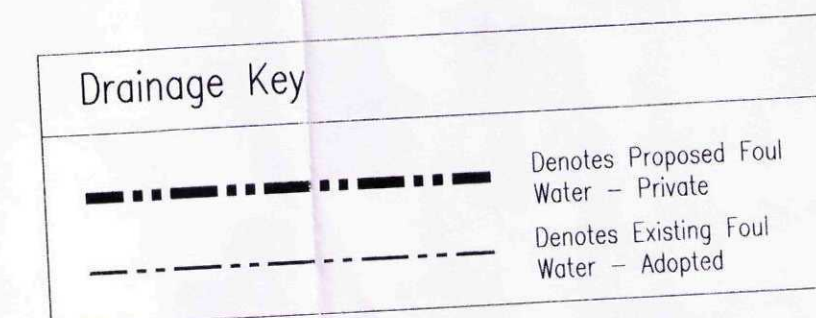


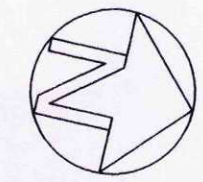

Archaeological Survey & Records To Be Made Of Existing Air Raid Shelter Prior To Demolition (Shown Dotted)

Temporary Datum 10.10
10.10
IL=7.83

3000
Planning & Development
08 SEP 2011
Ref: 0694-11

Rev	Date	Remarks
Status FOR INFORMATION		
SRC SIDEBOTTOM RICHARDSON CHENG LTD CONSULTING STRUCTURAL AND CIVIL ENGINEERS 15 High Street, Spalding, Lincoln PE11 1TW Tel: 01775 712660 Fax: 01775 712635 www.src88.com		
Project Proposed Development Station Street, Spalding For Cley Developments		
Title Proposed Block Plan		
Date	Aug 2011	Scale 1:100 @A1
Drawn	MP	Checked SRC
Design		File Name 18310-25
DRG No. 18310/25		Rev -