
ALL DIMENSIONS TO BE CHECKED ON SITE

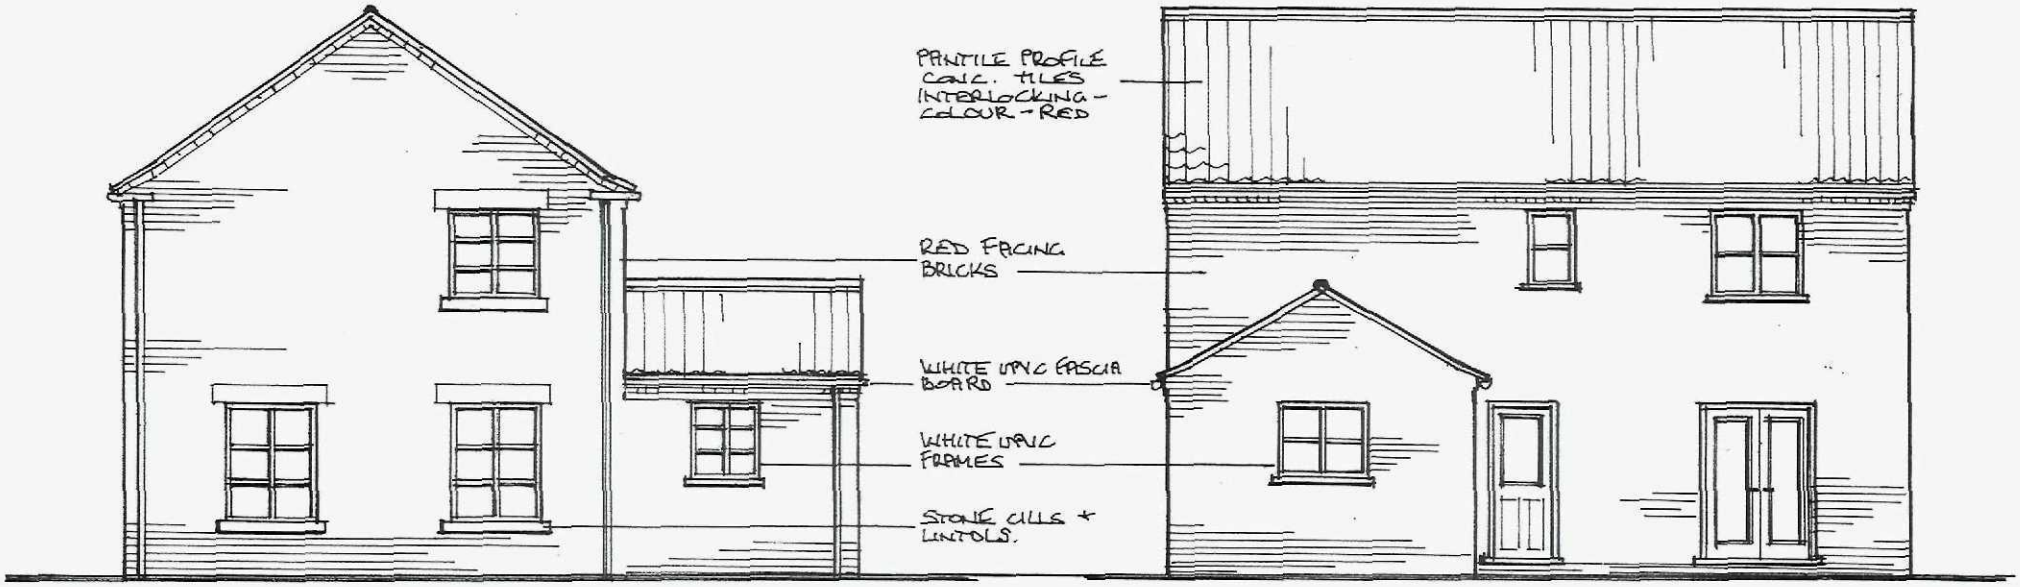


SIDE — EXISTING — 1:100

REAR — EXISTING — 1:100

N. ANDREW WILDING
Architect, Design & Planning Consultant
CITY DESIGNS
3, Wasps Nest, Nocton Fen,
Lincoln, Lincs. LN4 2AZ
Tel/Fax: 01526 322281

0 1 2 3 4 5 6 m
1:100

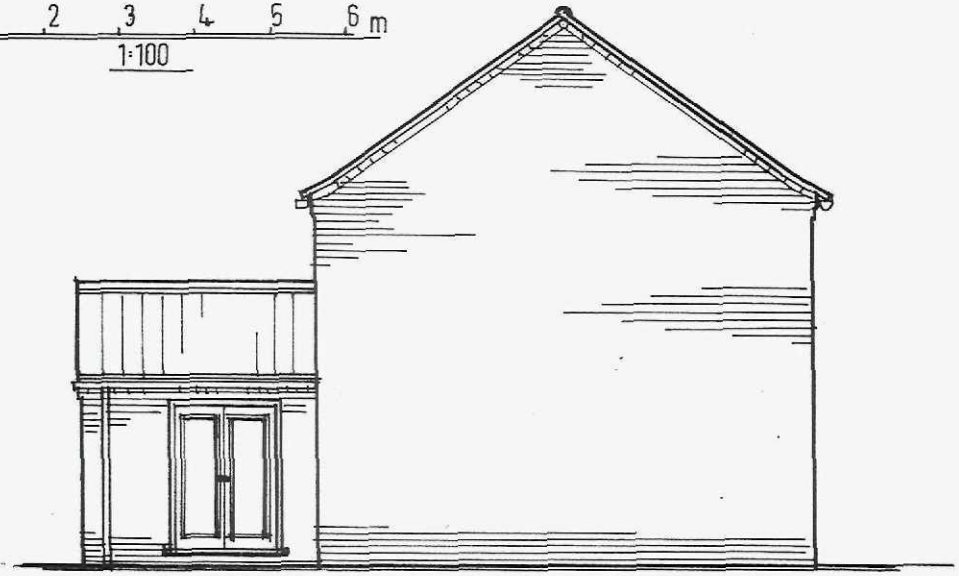

SIDE - EXISTING — 1:100

NEW CONSERVATORY TO EXIST. DET. HOUSE
42. ROEBURN WAY, SPALDING, LINCS.
MR. S. KIMBERLEY & MS. E. GALLAGHER
ELEVATIONS — EXISTING
1:100
DATE 22/7/2015
DRG. REF. 15-24-2-