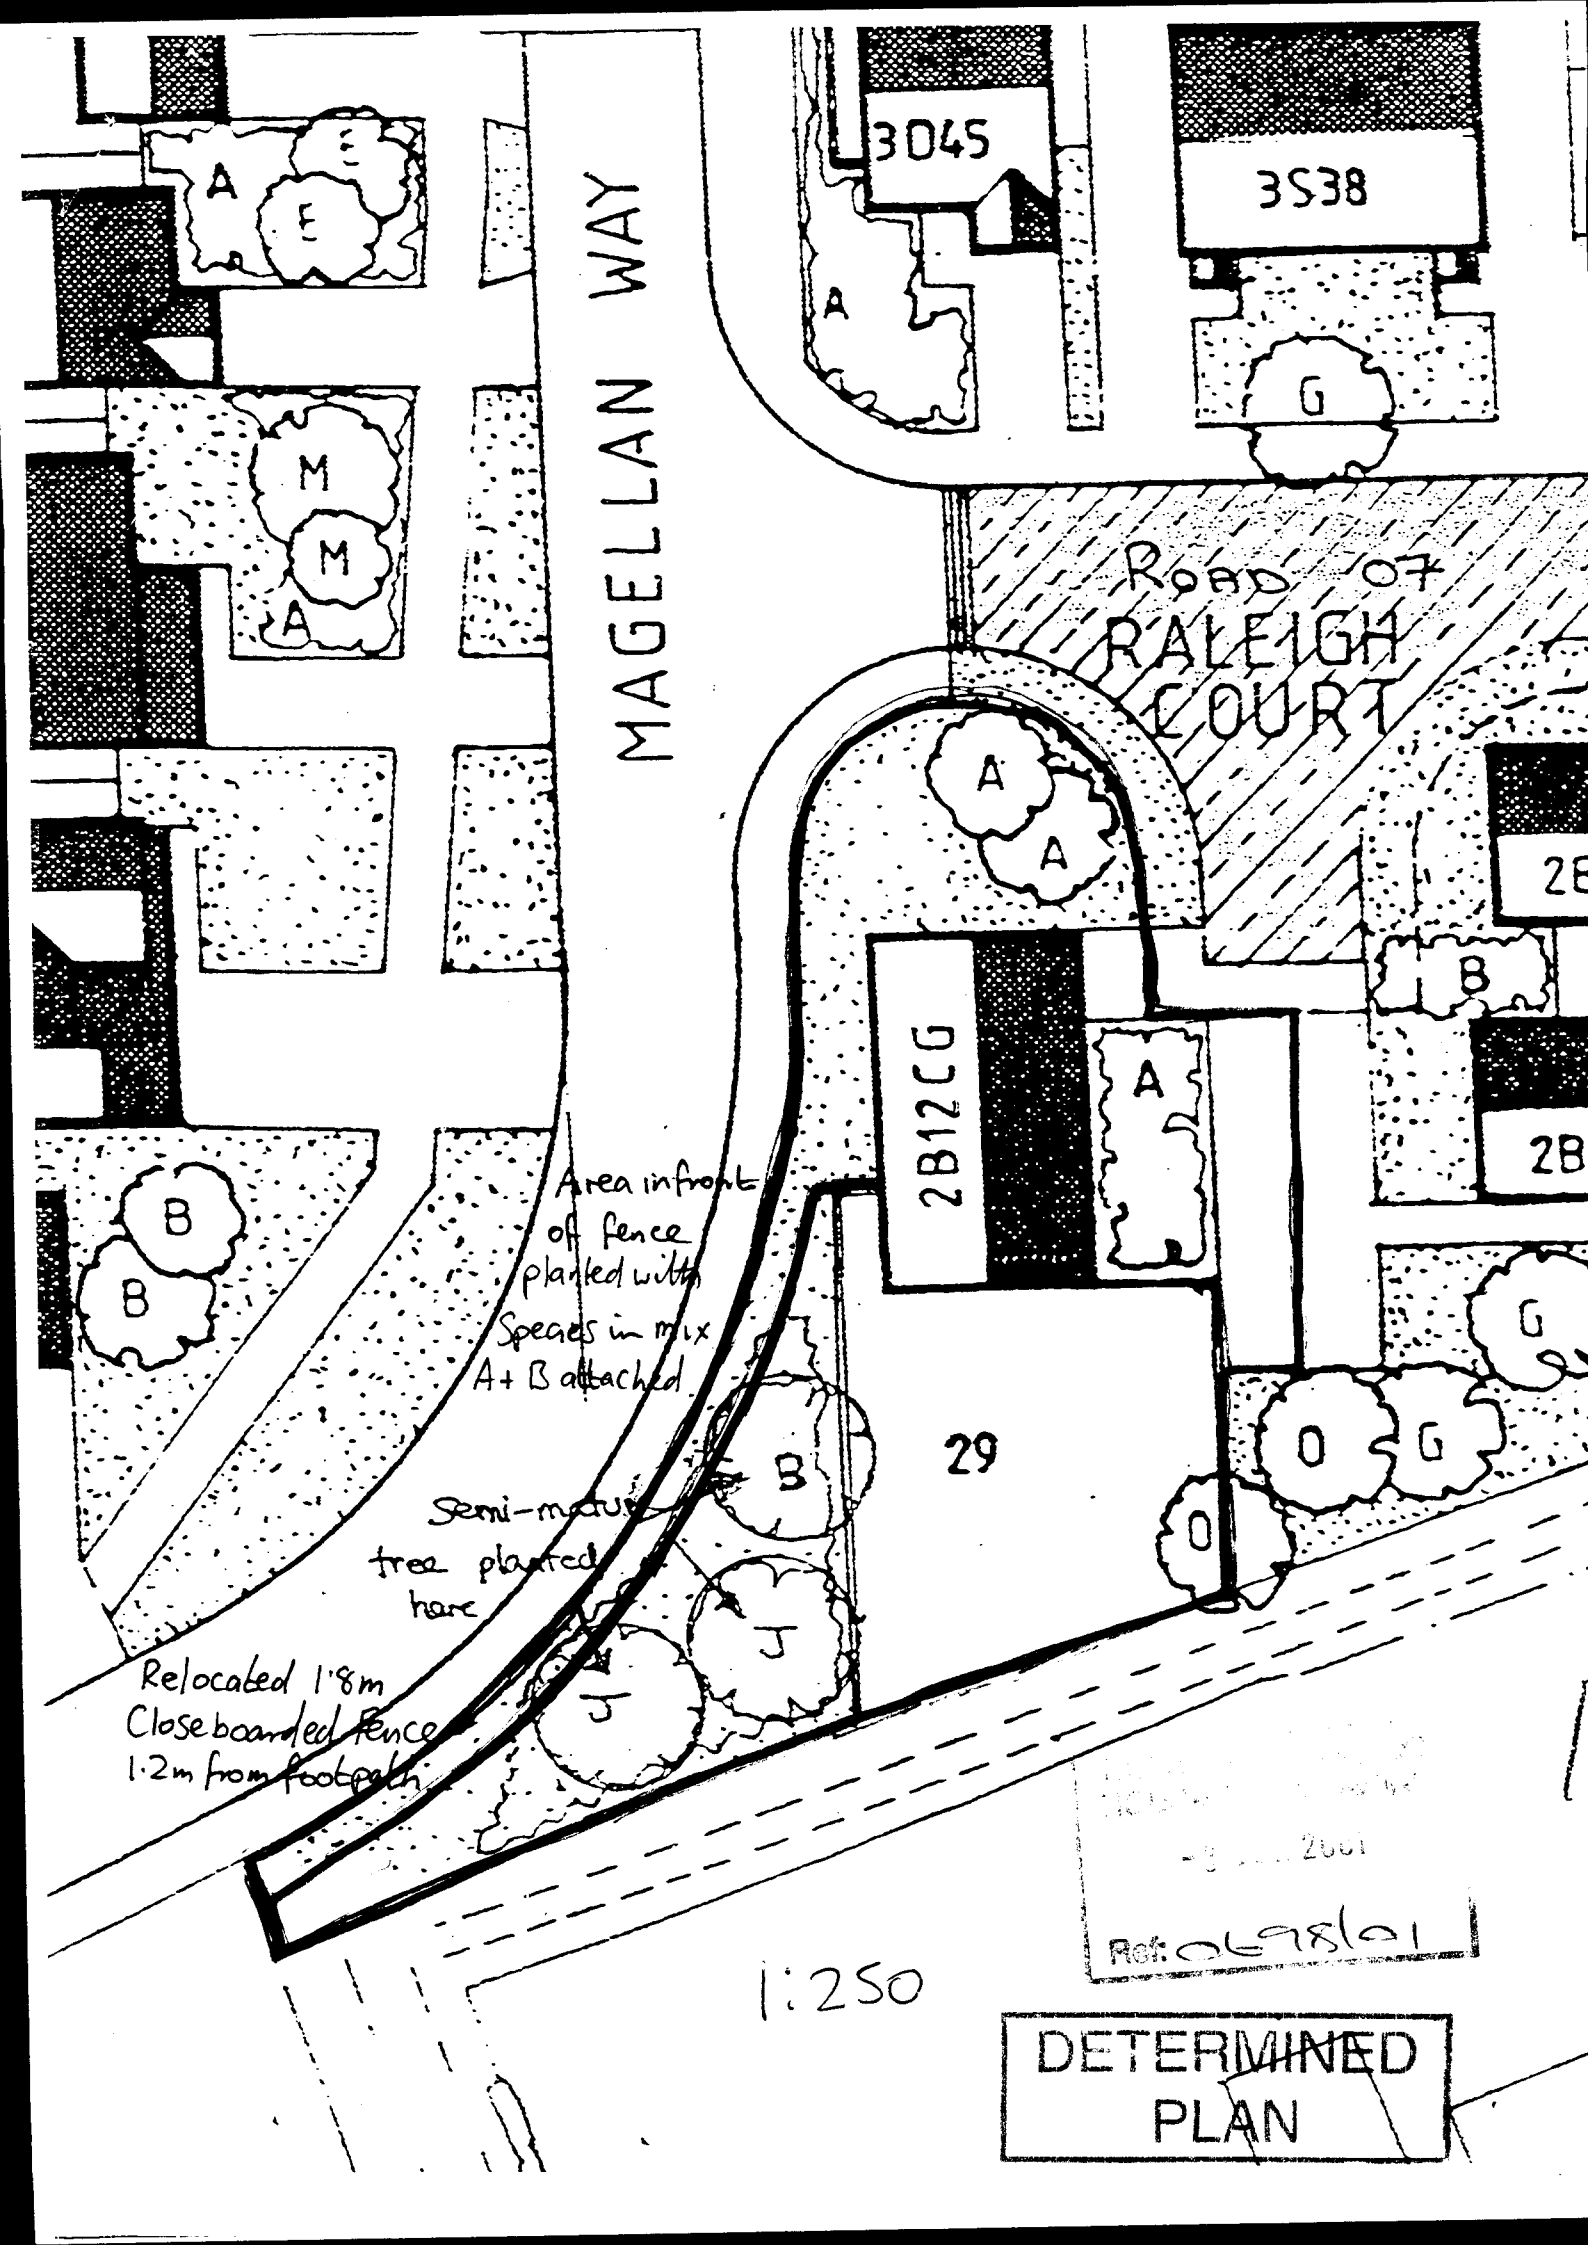

MAGELLAN WAY
3045
3538
ROAD 07
RALEIGH COURT
2B12CG
29
Area infront of fence planted with Species in mix A+B attached
Semi-mature tree planted here
Relocated 1·8m Close boarded fence 1·2m from footpath
1:250
DETERMINED PLAN