SPALDING FURTHER EDUCATION CENTRE
10 BROAD STREET, SPALDING


FRONT ELEVATION

18-7-94

Amended 1/8/94.

SOUTH HOLLAND D.C.
PLAN DEPT.
02 AUG 1994
REF S/698/94

PLANNING DEPARTMENT

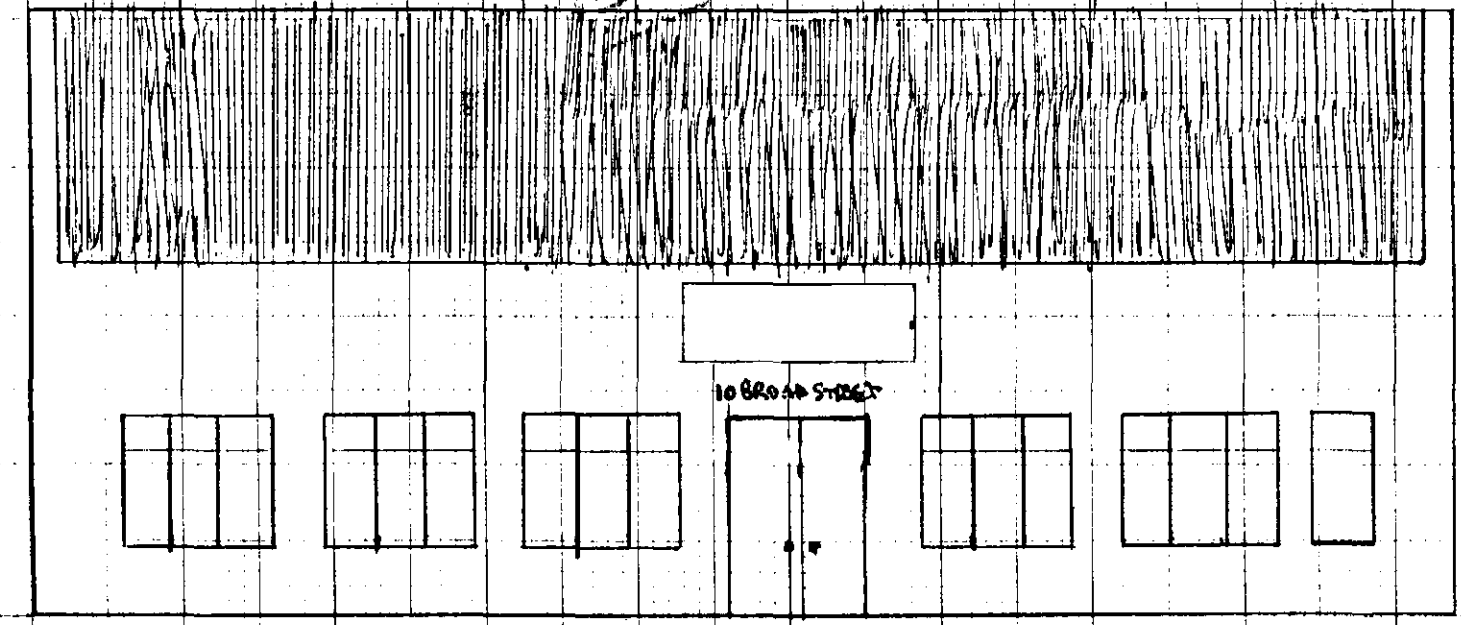

Sign to be on white background perspex

AMENDED PLAN
Ref.

1:100