This drawing is copyright and may not be altered, traced, copied, photographed or used for any purpose other than that for which it is issued without consent of Broadgate Homes Ltd.

All dimensions to be checked on site – do not scale from drawing, any discrepancies please report to drawing office as soon as possible.



LOCATION PLAN
1:1250

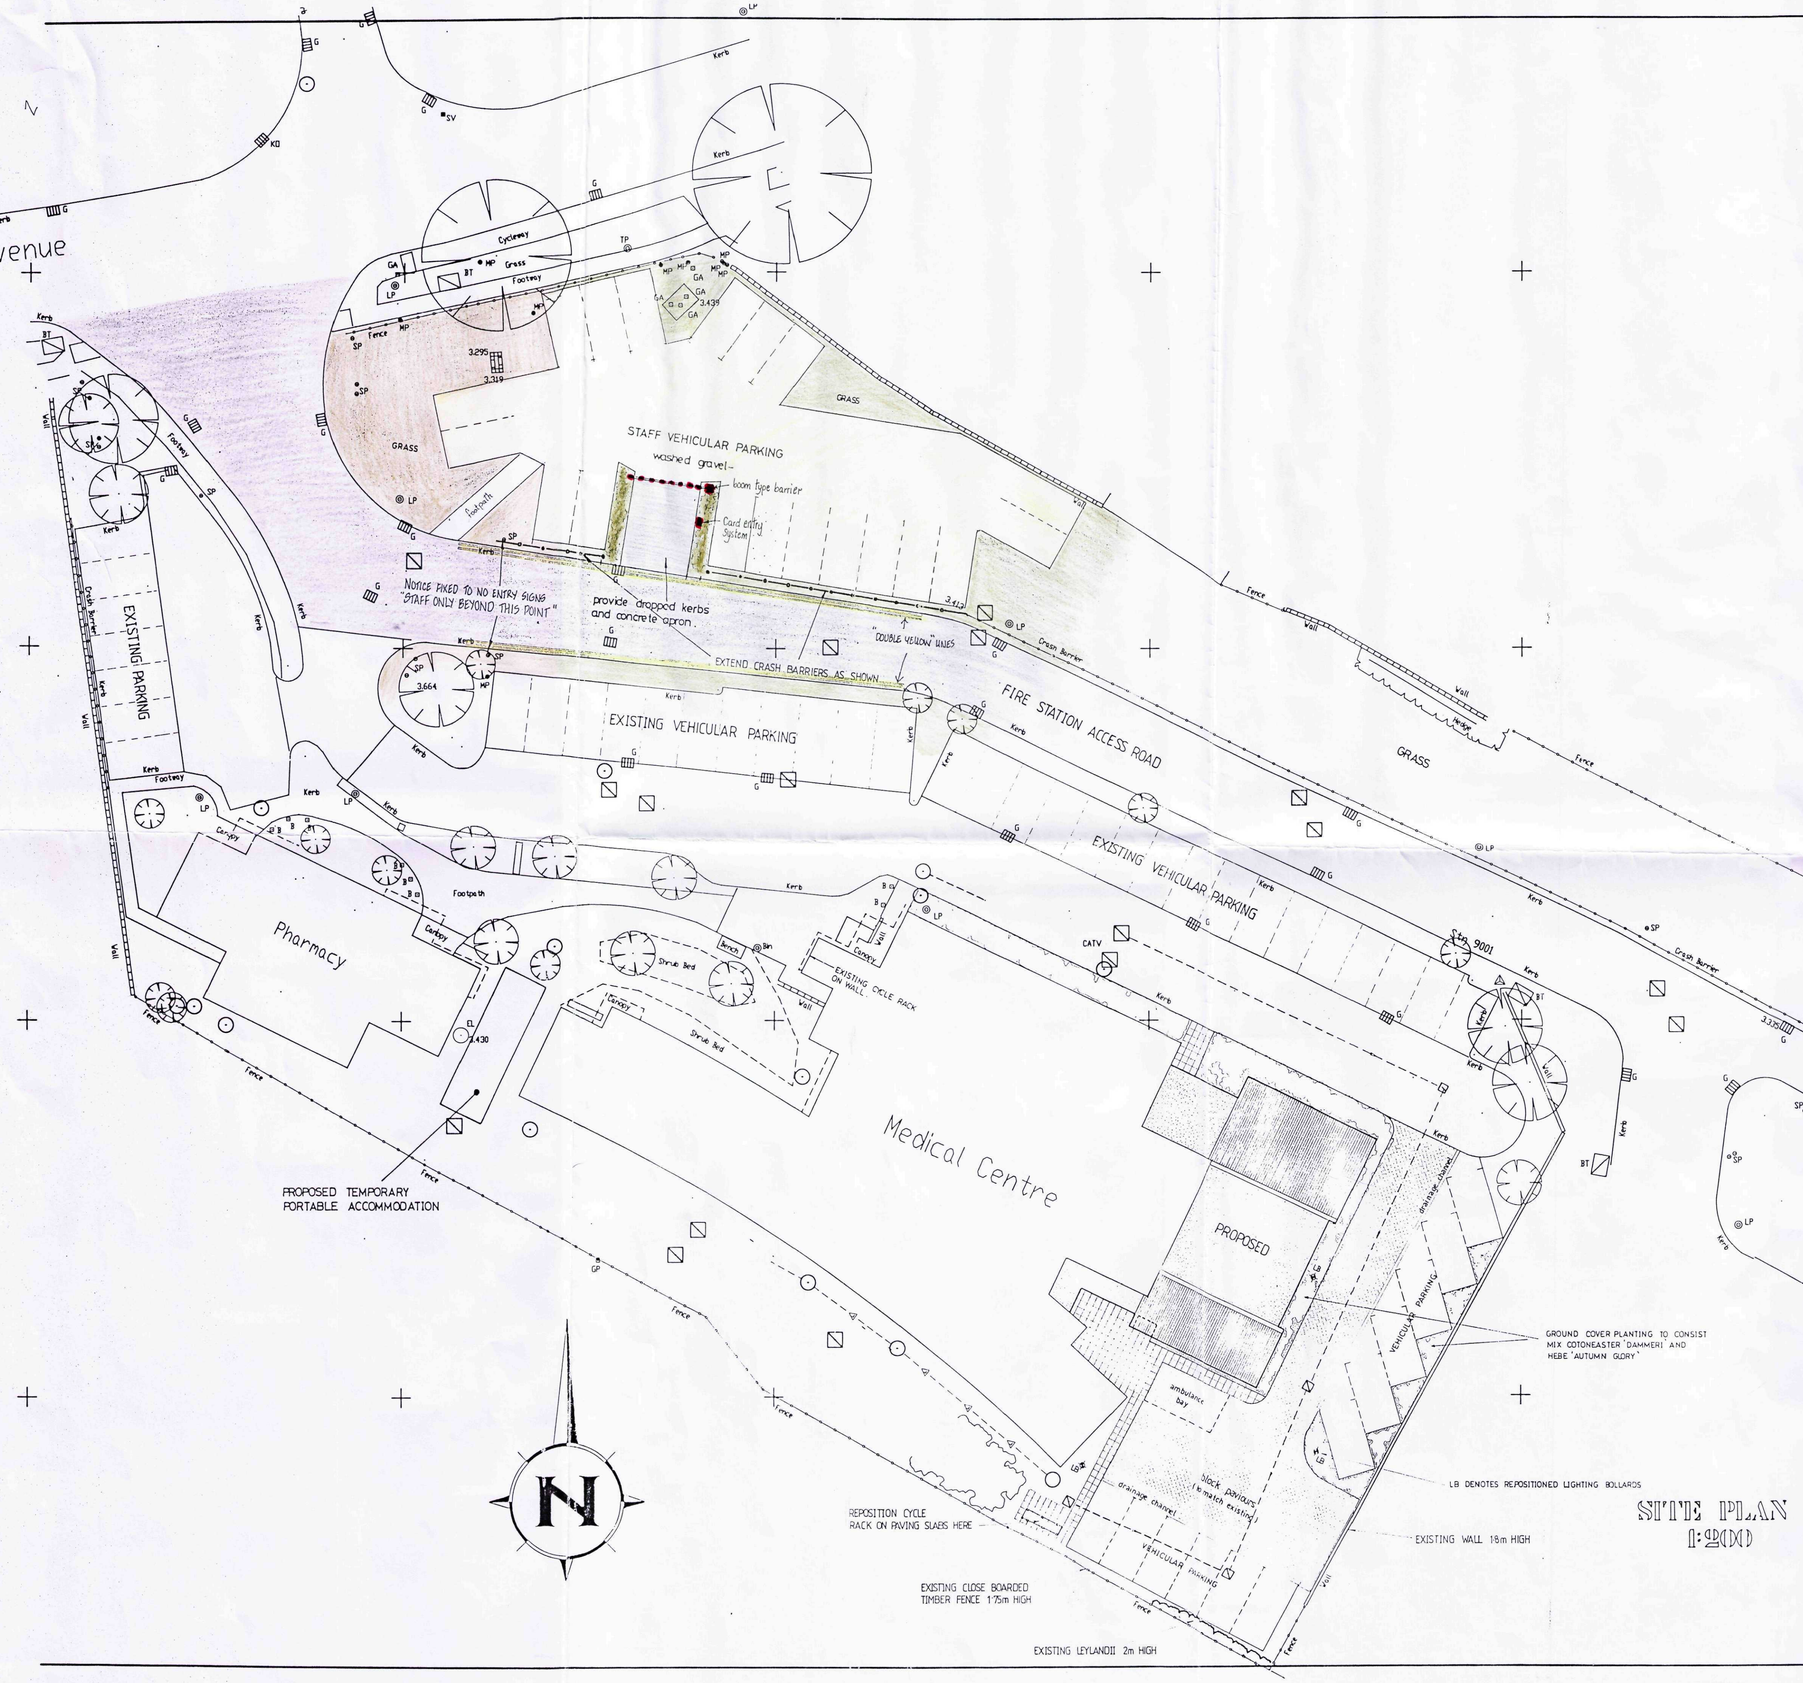

SITE PLAN
1:200

BROADGATE HOMES

Broadgate Homes Limited
Broadgate House, Weston Hills,
Spalding, Lincolnshire. PE12 6DB.
Telephone: 01406 380532 Fax:01406 380014

PROJECT TITLE

EXTENSION & WORKS TO
MUNRO MEDICAL CENTRE
WEST ELLOE AVENUE
SPALDING
LINCS

DRAWING

SITE PLAN AS PROPOSED

Revised plan. – 15/9/05

REV	DESCRIPTION	DATE	BY

SCALE	DRAWN
1:200 1:1250	J.C.
DATE	DRAWING No.
MARCH 2005	0501/SL/01

This drawing is copyright and may not be altered, traced, copied, photographed or used for any purpose other than that for which it is issued without consent of Broadgate Homes Ltd.

All dimensions to be checked on site – do not scale from drawing, any discrepancies please report to drawing office as soon as possible.

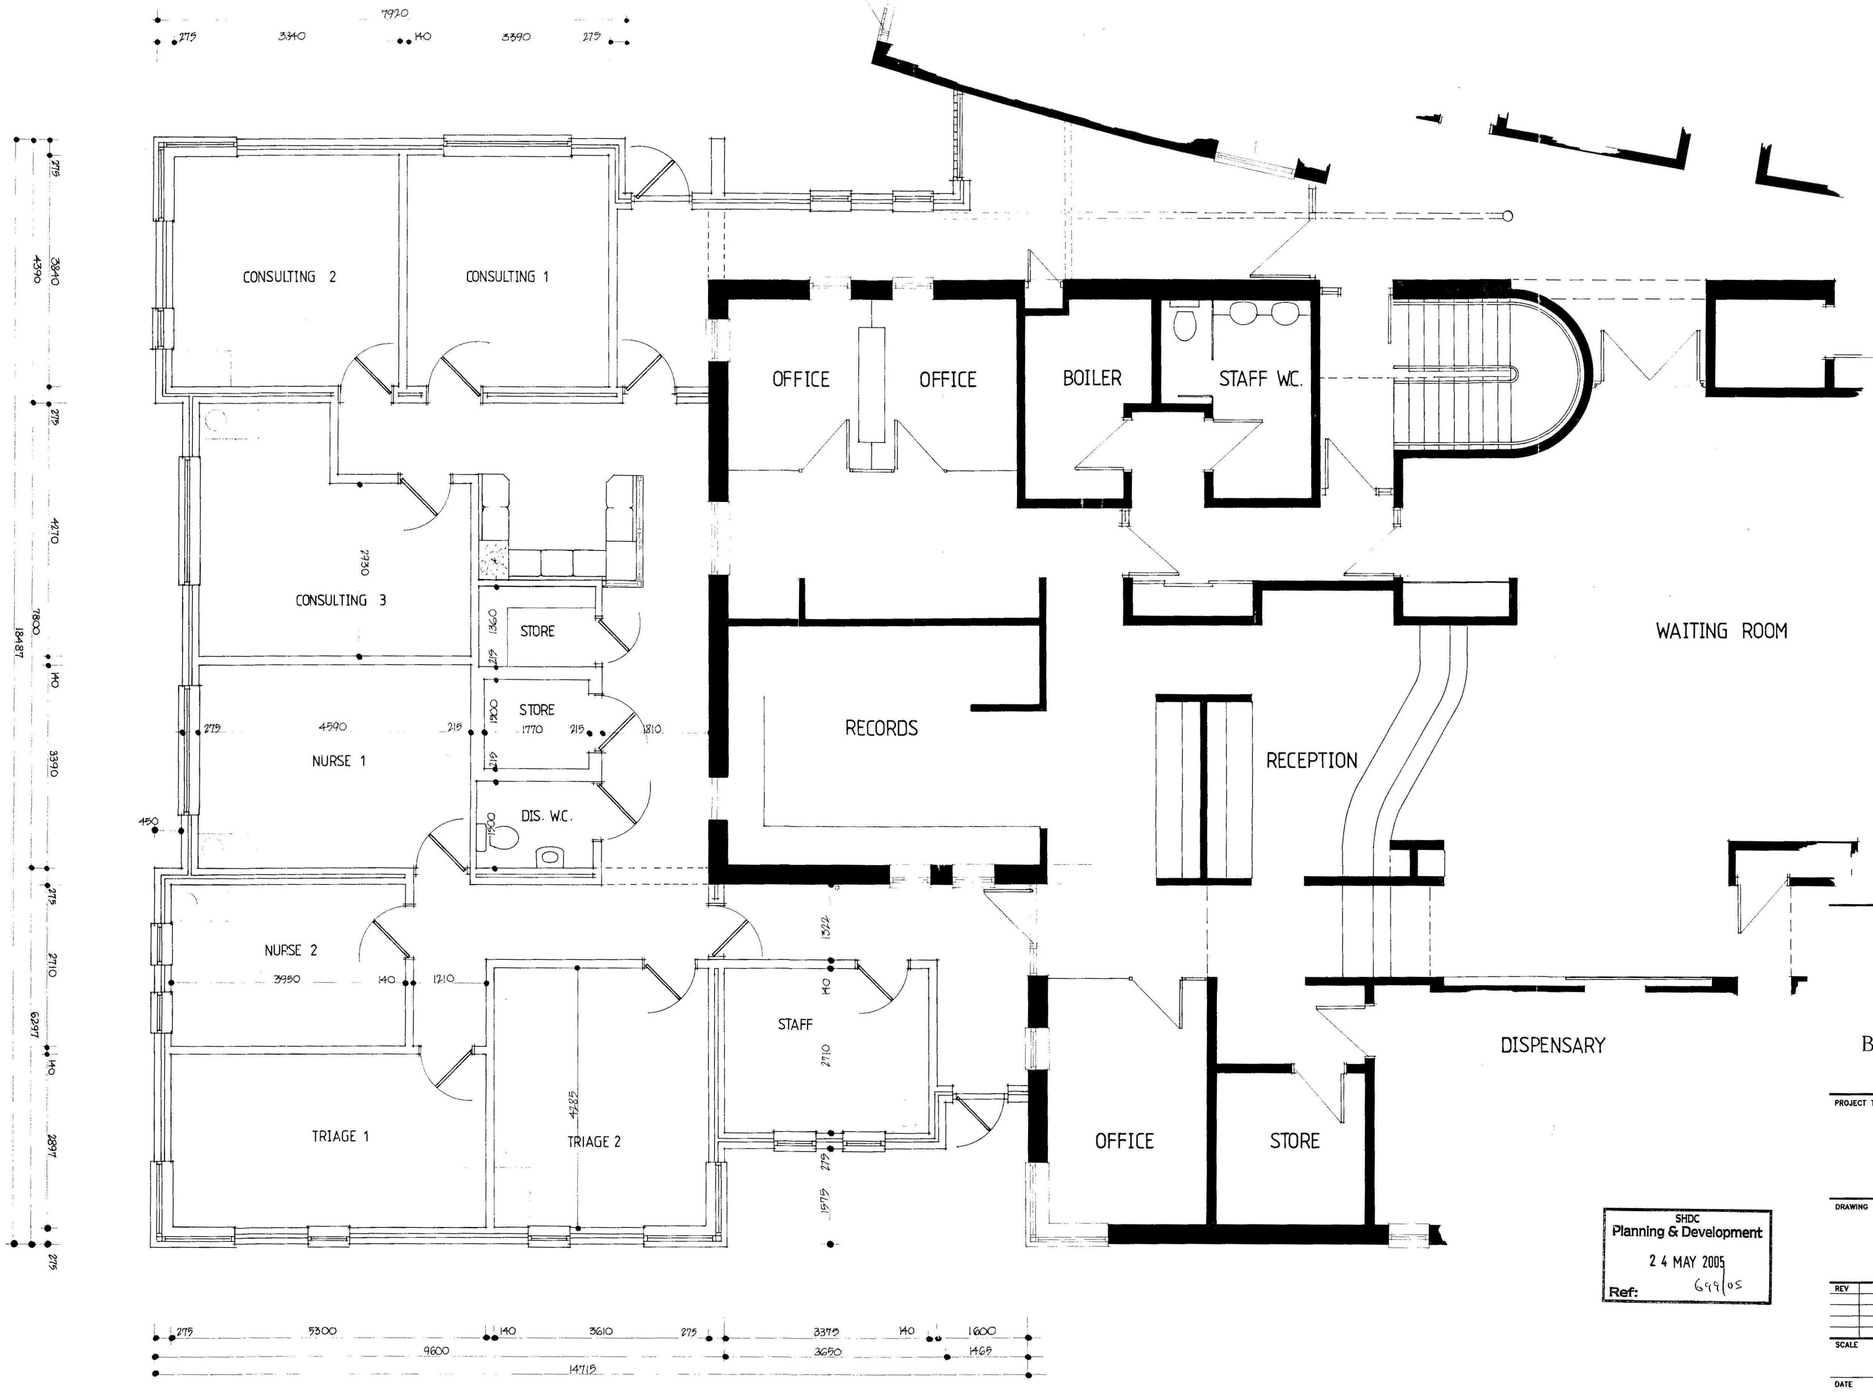

SHDC
Planning & Development
24 MAY 2005
Ref: 699/05

BROADGATE HOMES

Broadgate Homes Limited
Broadgate House, Weston Hills,
Spalding, Lincolnshire. PE12 6DB.
Telephone: 01406 380532 Fax:01406 380014

PROJECT TITLE

EXTENSION & WORKS TO
MUNRO MEDICAL CENTRE
WEST ELLOE AVENUE
SPALDING
LINCS

DRAWING

PLAN LAYOUT - PROPOSED

REV	DESCRIPTION	DATE	BY

SCALE	DRAWN
1:50	J.C.

DATE	DRAWING No.
MARCH 2005	0501/PL/01