


Contractors are responsible for checking all dimensions on site prior to work commencing. Due to areas of the structure being covered, unexposed or otherwise inaccessible the notes / specifications of existing materials are subject to confirmation of site when it is feasible to expose the relevant areas of construction. All material schedules are given in good faith and for pricing purposes only. It is the responsibility of the contractor to check their accuracy before ordering any materials. Remway Design accepts no responsibility for the accuracy of these material schedules.

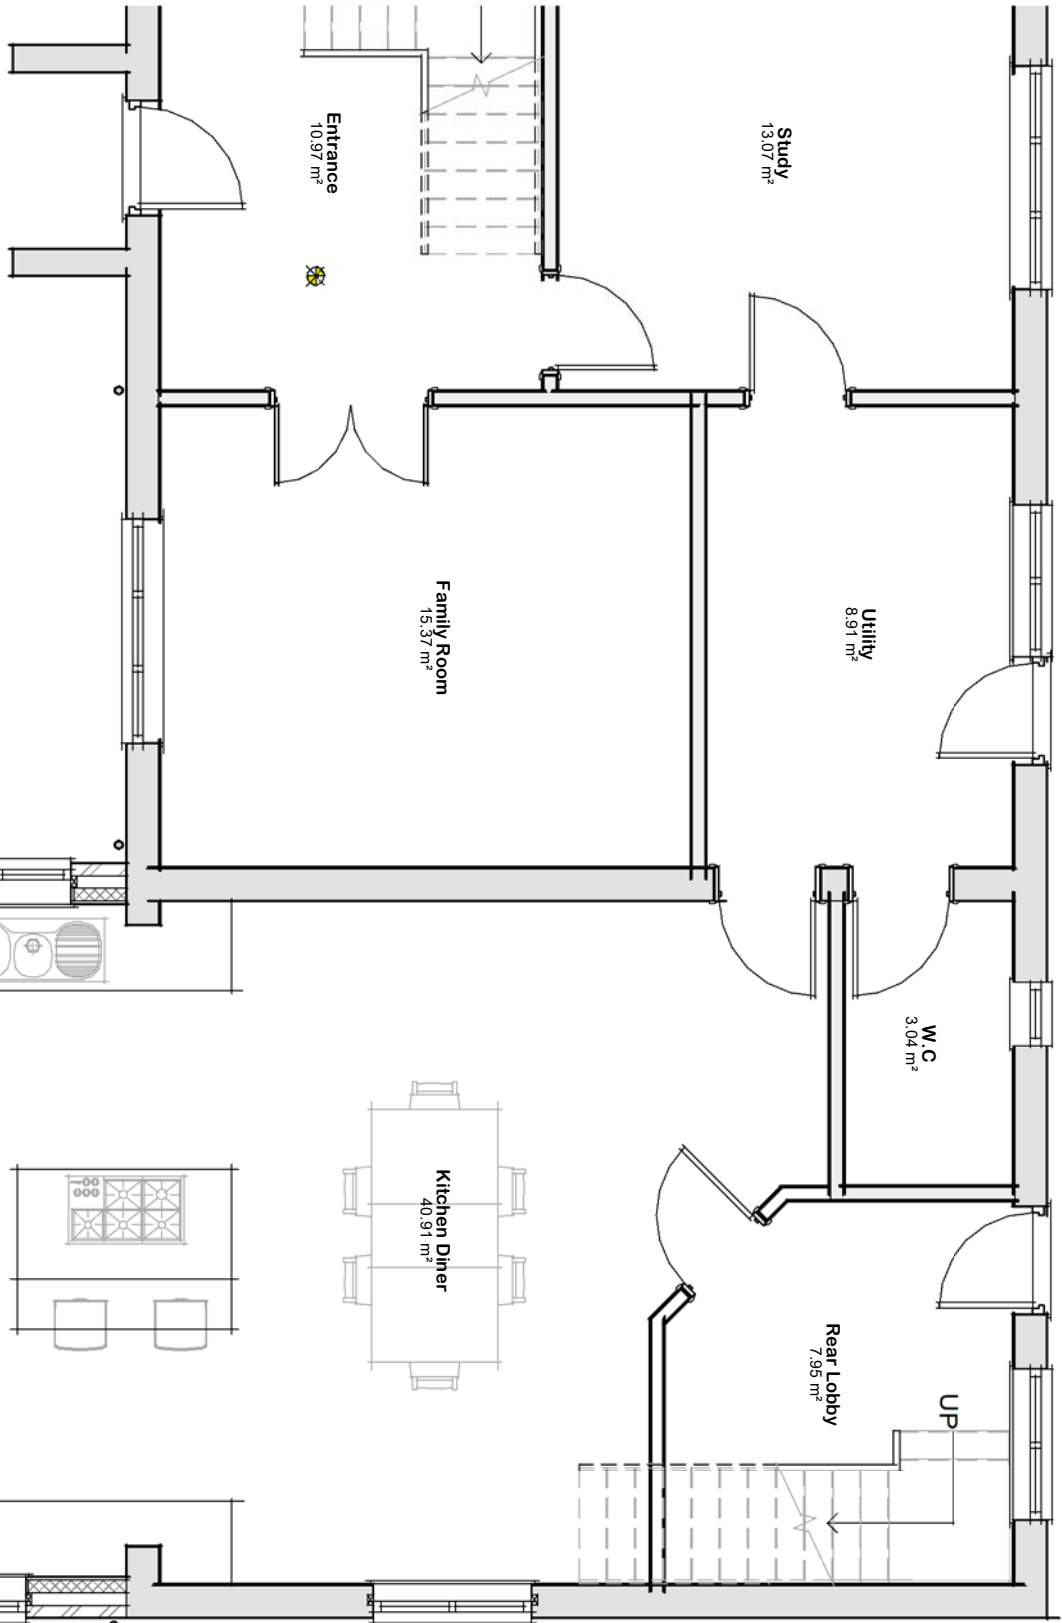

Schedule 08 -Ground Floor Rooms		
Name	Area	Perimeter
Garage	30.70 m²	22.2 m
Kitchen Diner	40.90 m²	28.6 m
Lobby	1.90 m²	5.6 m
Rear Lobby	7.95 m²	11.0 m
Grand total: 4	81.45 m²	67.5 m

Schedule 03 - Blockwork Above Ground		
Length	Material: Area	Block Qty's
1275.0	1.01 m²	10
1837.5	4.20 m²	42
3945.0	9.00 m²	90
5667.5	14.35 m²	144
3947.5	15.65 m²	156
5670.0	24.49 m²	245
9402.5	30.75 m²	307
7017.5	31.72 m²	317
5670.0	40.92 m²	409
9537.5	40.93 m²	409
Grand total	213.01 m²	2129

Schedule 04 - Brickwork Quantities		
Length	Material: Area	Brick Qty's
5667.5	14.37 m²	862
9402.5	30.39 m²	1824
7017.5	31.72 m²	1903
5670.0	40.92 m²	2455
9537.5	41.78 m²	2507
Grand total	159.17 m²	9551