



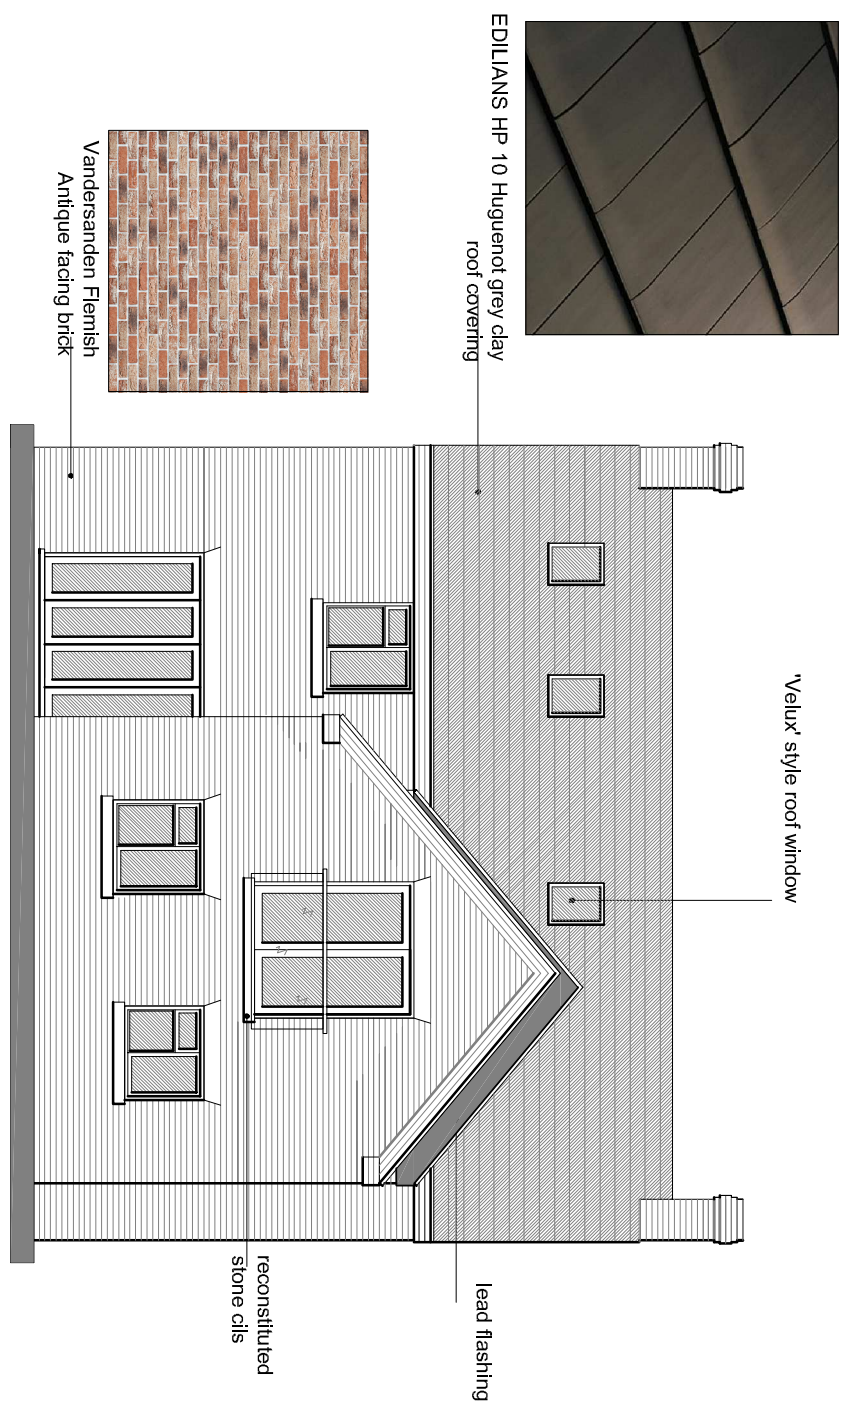

'Velux' style roof window

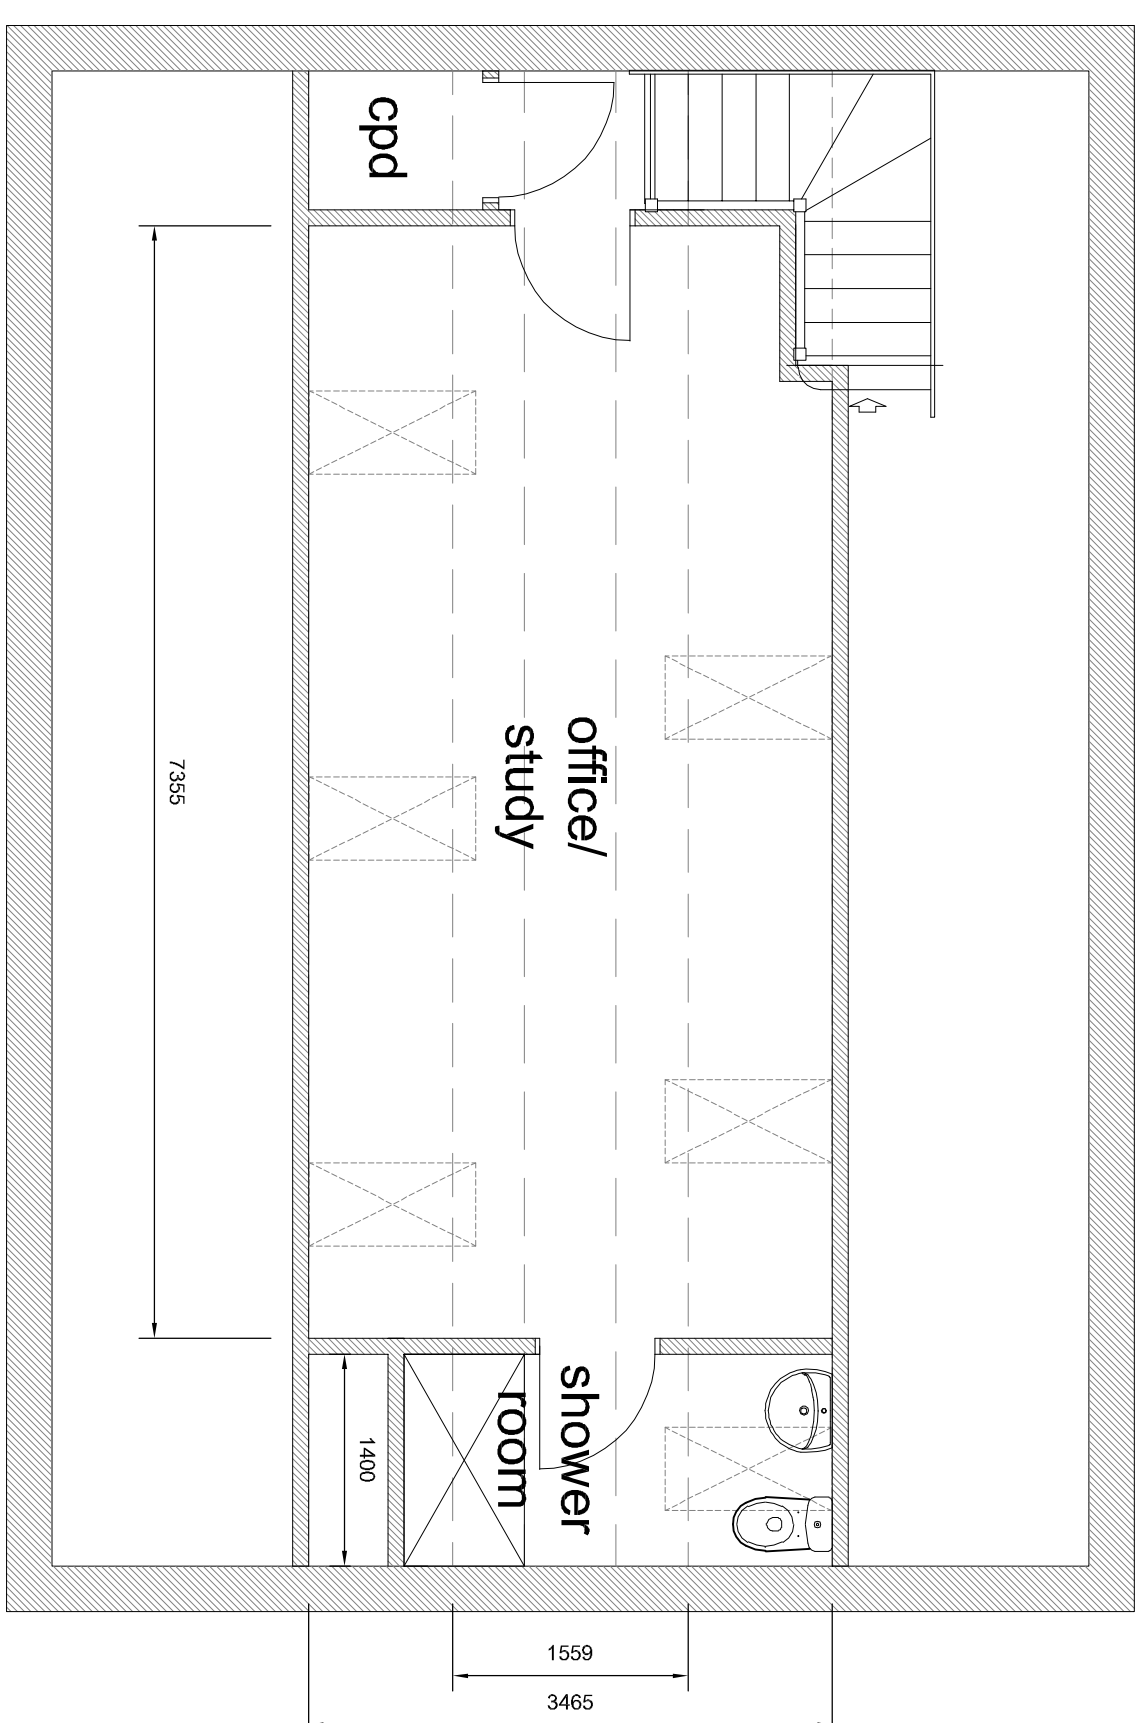

PROPOSED FIRST FLOOR PLAN

PROPOSED SECOND FLOOR PLAN

Alteration of orientation of plins to match block plan
Description

utton

16

2)