

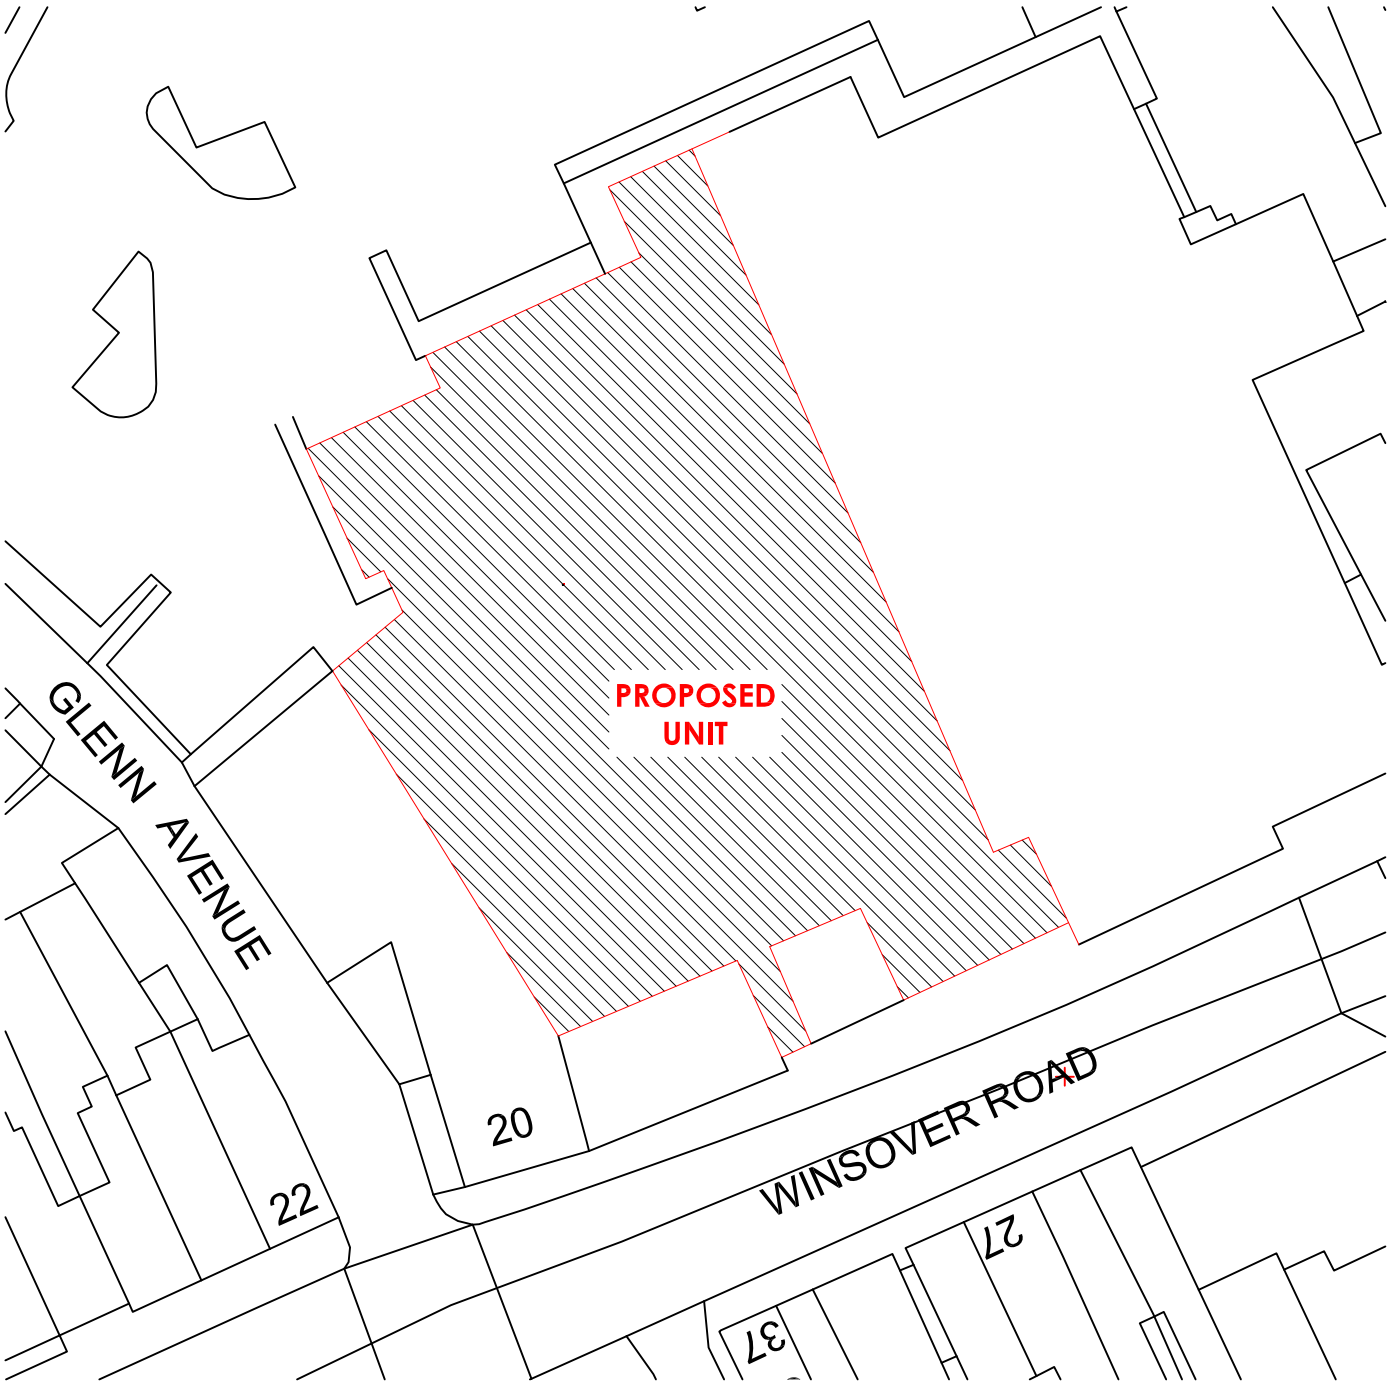
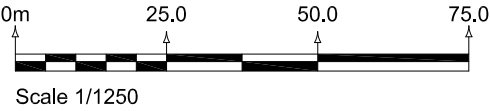


SITE BLOCK PLAN - SCALE 1:500 @ A3

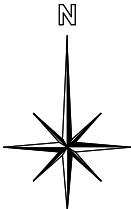

SITE LOCATION PLAN SCALE - 1:1250 @ A3

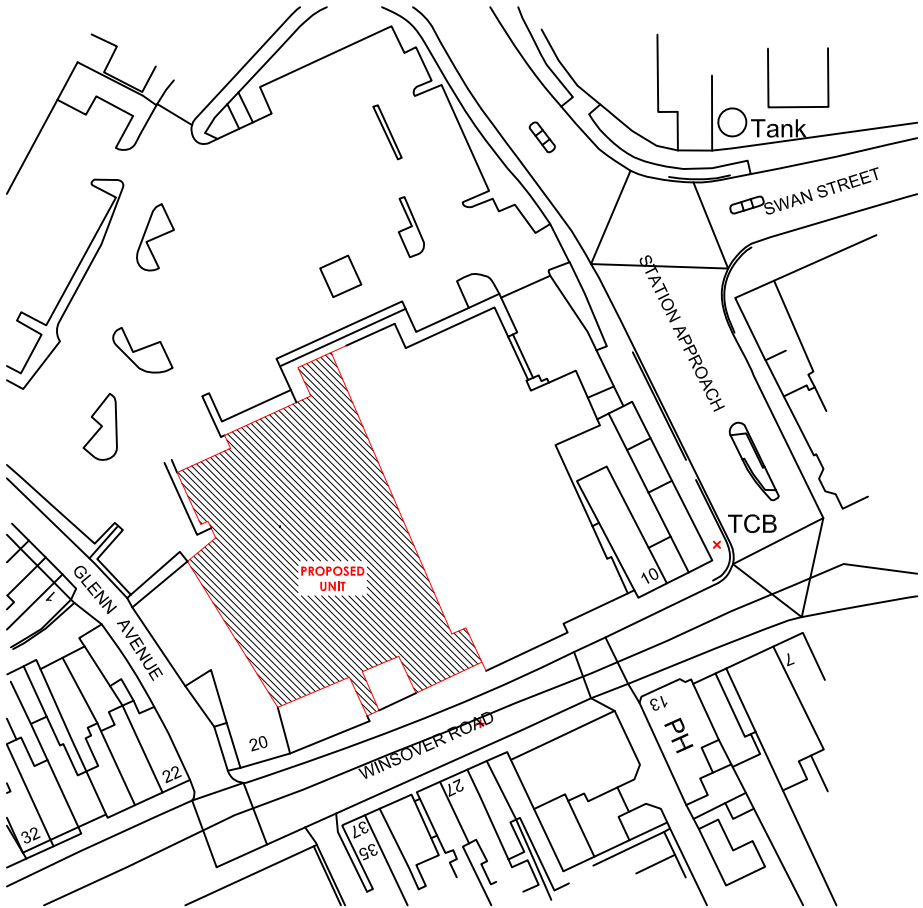

RAG RATING
GREEN

	Initial Issue	29/06/21
Revision	Amendment:	Date:

Newbury Suite 7
Centrix@Keys
Keys Business Village
Keys Park Road
Hednesford
Staffordshire
WS12 2HA
T: 01543 275101
F: 01543 458278
E: design@hlpuktd.net
W: www.hlpuktd.net



Contract
Poundland
Pattison House, Midland Road,
Walsall, West Midlands, WS1 3TX
TEL 0121 526 8395. FAX 0121 568 7382.

Store

12-18 Winsover Road
Spalding
PE11 1EJ

Drawing Title Site and Location Plan		
Dwg. no. HLP / 1303 / 11	Rev. TC	Paper Size A3
Drawn TC	Date Apr 2021	Scale 1:500/1250