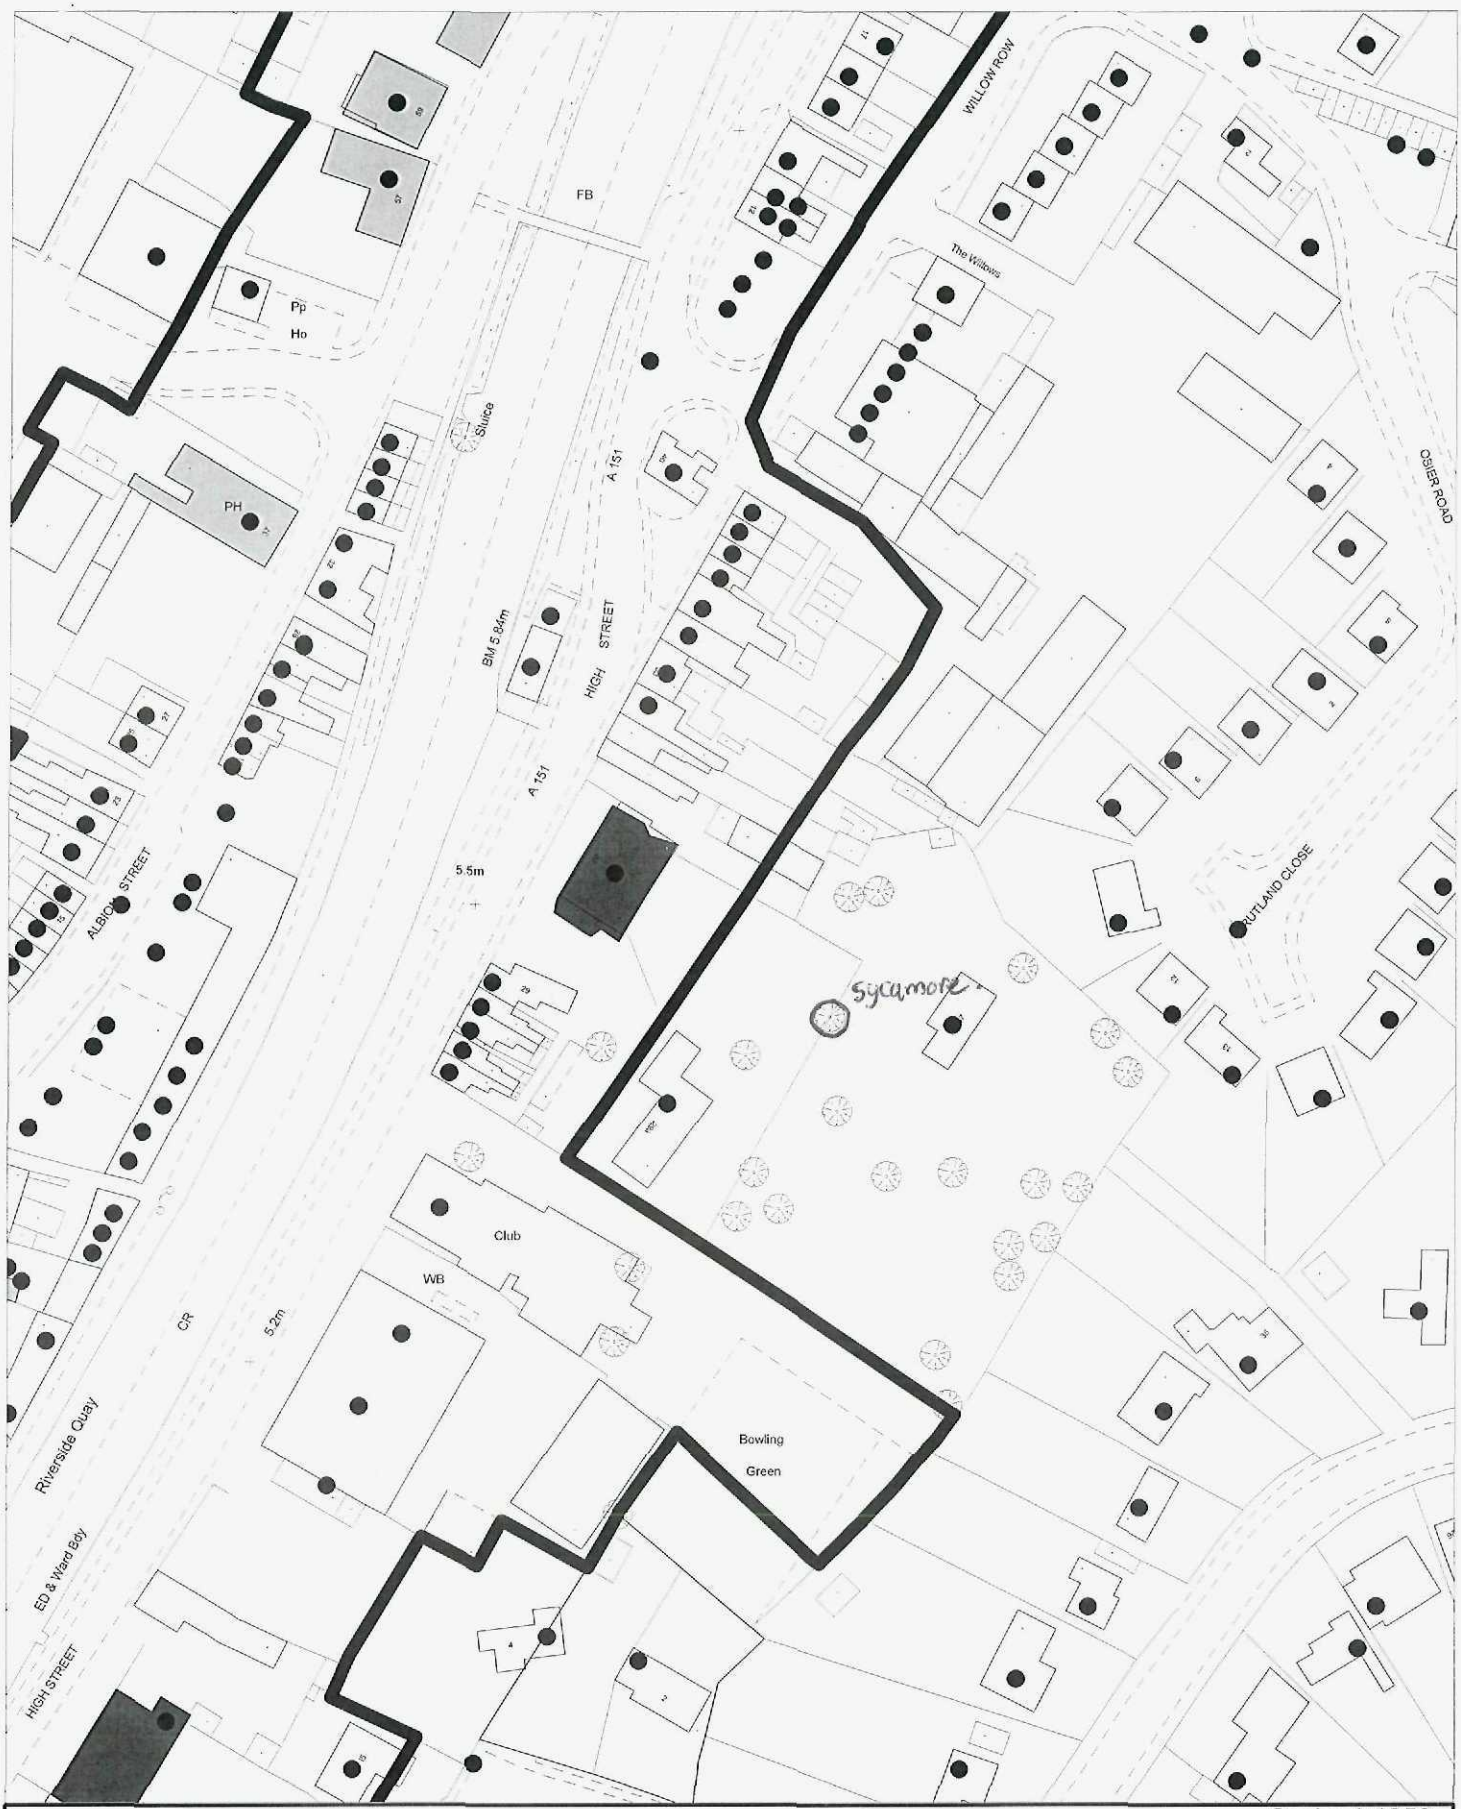


Scale: 1:1250

TS. Spalding TPO No. 2 1964.

July 2015

This map is reproduced from Ordnance Survey material with permission of Ordnance Survey on behalf of Her Majesty's Stationery Office (c) Crown copyright. Unauthorised reproduction infringes Crown copyright and may lead to prosecution or civil proceedings. South Holland District Council 100018215 2015

Planning and Development
Council Offices, Priory Road, Spalding, Lincolnshire
PE11 2XE

Large limb lost 25.7.15).