ENTRANCE/EXIT

WEST MARSH ROAD

BUILDING

BUILDING

Car Park

New offices

Conteen

Offices boiler room

Engineers

Lockers

Q.A.'s

Changing Area

Goods-in Chiller

Goods-In

New Goods-In

Bay 7-8

Bay 9-10

Bay 11-12

Bay 13-14

Bay 5-6

Bay 3-4

Bay 1-2

Cooling Plant Area

Defrost

Freezers

New Ambient Spice Store

Traylor Roller Shutter Door

Mixing Area

Bin Chill room

Collation Area

filling Area

Mayo Bulk Storage

Weighbridge

Boiler Room

C.I.P. Room

Decant

High Care Packaging Tent

Bin Wash

Projects Portacabin

Packaging Shed

Packing Area

Air Lock

Fork Lifts

Blast Chill

Despatch

Loading Dock

Switch room

Pump room

Tank Room

Refrigeration Plant room

Compressor room

SLA

Air Cooled condensers

Outline of proposed two-compartment steel cold water storage tank 8m x 4m x 4m high

REV.	BY	AMENDMENT DESCRIPTION	CHKD	DATE

CLIENT:- Geest Prepared Foods Ltd (Dips and Dressings Factory) West Marsh Road Spalding, Lincolnshire, PE11 2BB

IN ASSC. WITH:-

PROJECT:- Improved Water Supplies Phase 1

TITLE:- Dips and Dressings Factory Site Layout

DRAWN		DATE
TRACED		DATE
CHECKED		DATE
APPROVED		DATE
SCALE	1:100 @A0	
DRG. No.	EWD652/M/02/PLAN	
STATUS	PLANNING	
REVISIONS:		

mfes CONSULTING GROUP
CHARRINGTONS HOUSE NORTH
THE HYWAY
BISHOPS STORTFORD
HERTS
CM23 2EW
TEL: 01279 658412
FAX: 01279 757304

SOUTH HOLLAND DISTRICT COUNCIL
HOUSING & PLANNING
-2 JUL 2002
Ref. 0702/02

EWD652 Geest/EWD652plan02

REV	BY	AMENDMENT DESCRIPTION	CHKD	DATE

CLIENT:-
Geest Prepared Foods Ltd
(Dips and Dressings Factory)
West Marsh Road
Spalding, Lincolnshire. PE11 2BB

IN ASSC WITH:-

PROJECT:-
Improved Water Supplies
Phase 1

TITLE:-
Dips and Dressings Factory
Site Layout

DRAWN	DATE
TRACED	DATE
CHECKED	DATE
APPROVED	DATE
SCALE	1:100 @A0
DRG No.	E\WD652\M/02/PLAN
STATUS	PLANNING
REVISIONS	

CAMBRIDGE HOUSE NORTH
THE CAUSEWAY
BISHOP'S STORTFORD
HERTS
CM23 2EN
TEL:01279 658612
FAX:01279 757304

SOUTH HOLLAND DISTRICT COUNCIL
- 2 JUL 2000
Ref. 07/2100

Outline of proposed two-compartment steel cold water storage tank 8m x 4m x 4m high

Compressor room

Air Cooled condensers

Plant room

Switch room

Fan Store

Air Lock

Blast Chill

Blast Chill

Blast Chr.

Blast Chr.

Loading Dock

Despatch

Packing Area

Packaging Shed

Bin Wash

Decant

High Care Packaging Tent

Boiler Room

C.I.P. Room

Cold Store Area

Mixing Area

Bin Chill room

Mixing Area

Mayo Bulk Storage

Weighbridge

Goods-in

Goods-in Chiller

Changing Area

O.A.'s

Engineers

Lockers

Offices boiler room

Canteen

New Offices

Tanker Roller Shutter Door

New Goods-in

Bay 19-20

Bay 17-18

Bay 15-16

Bay 13-14

Bay 11-12

Bay 9-10

Bay 7-8

Bay 5-6

Bay 3-4

Bay 1-2

Freezers

New Ambient Spice Store

Canopy Area

Delivery Area

Projects

Purification

BUILDING

BUILDING

WEST MARSH ROAD

ENTRANCE/EXIT

ENTRANCE/EXIT

WEST MARSH ROAD

BUILDING

BUILDING

Car Park

Q.A.'s

Engineers

Lockers

Offices boiler room

New offices

Canteen

Bay 7-8 | Bay 9-10 | Bay 11-12 | Bay 13-14

Bay 5-6 | Bay 3-4 | Bay 1-2

New Goods-in

Bay 15-16 | Bay 13-14 | Bay 11-12

Cooling Plant Area

Defrost

Freezers

New Ambient Spice Store

Trailer Roller Shutter Door

Changing Area

Goods-In Chiller

Goods-in

Mayo Bulk Storage

Weighbridge

Mixing Area

Bin Chill room

Collation Area

filling Area

Boiler Room

C.I.P. Room

Decant

High Care Packaging Tent

Packaging Shed

Bin Wash

Projects Portacabin

Packing Area

Blast Chill Blast Chill

Despatch

Loading Dock

Blast Chill Blast Chill

Air Lock

Fork Lifts

Switch room

Pump room

Tank Room

Refrigeration Plant room

SI A

Air Cooled condensers

Compressor room

Car Park

Outline of proposed two-compartment steel cold water storage tank 8m x 4m x 4m high

Ref: 0702100

2 NOV 2007

SOUTH HOLLAND DISTRICT COUNCIL

EWD652 Geest/EDES/plan02

REV	BY	AMENDMENT DESCRIPTION	CHKD	DATE

CLIENT:- Geest Prepared Foods Ltd
(Dips and Dressings Factory)
West Marsh Road
Spalding, Lincolnshire, PE11 2BB

IN ASSC. WITH:-

PROJECT:- Improved Water Supplies
Phase 1

TITLE:- Dips and Dressings Factory
Site Layout

nifes CONSULTING GROUP
CHARRINGTONS HOUSE NORTH
THE CAUSEWAY
BISHOP'S STORTFORD
HERTS
CM23 2ER
TEL: 01279 658412
FAX: 01279 757304

DRAWN	DATE
TRACED	DATE
CHECKED	DATE
APPROVED	DATE
SCALE	1:100 @A0
DRG. No.	EWD652/M/02/PLAN
STATUS :	PLANNING
REVISIONS:	

REV	BY	AMENDMENT DESCRIPTION	CHKD	DATE

CLIENT –
Geest Prepared Foods Ltd
(Dips and Dressings Factory)
West Marsh Road
Spalding, Lincolnshire. PE11 2BB

In ASSC. WITH –

PROJECT –
Improved Water Supplies
Phase 1

TITLE –
Dips and Dressings Factory
Site Layout

DRAWN	DATE
TRACED	DATE
CHECKED	DATE
APPROVED	DATE

SCALE
1:100 @A0
DRG. No.
EWD652/M/02/PLAN
STATUS : PLANNING
REVISIONS


CHARRINGTONS HOUSE NORTH
THE CAUSEWAY
STAINES TW18 3BA
TEL 01784 456612
FAX 01784 752404

Outline of proposed two-compartment steel cold water storage tank 8m x 4m x 4m high


SOUTH HOLLAND DISTRICT COUNCIL
- 2 JAN 2008
Ref. 07/2216/FUL

Air Cooled Condensers
Compressor room
Switch room
Pump room
Tank Room
Refrigeration Plant room
Boiler Chair
Boiler Chair
Boiler Chair
Deaerator
Loading Dock
Air Lock
Fan Unit
S.A
Packing Area
Packaging Shed
Bin Wash
Projects Portacabin
High Care Packaging Team
Decont
C.I.P. Room
Boiler Room
Canteen Area
Bin Chill room
Mixing Area
Mixing Area
Mixing Area
Weighbridge
Mayo Bulk Storage
Goods-in
Goods-in Chiller
Changing Area
O.A's
Canteen
Offices boiler room
Lockers
Engineers
New Offices
New Goods-in
Bay 1-2
Bay 3-4
Bay 5-6
Bay 7-8
Bay 9-10
Bay 11-12
Bay 13-14
Bay 15-16
Bay 17-18
Bay 19-20
Trailer Roller Shutter Door
Cooling Plant Area
New Ambient Spice Store
Freezers
Despatch
Car Park
Packaging Shed
BUILDING
BUILDING
WEST MARSH ROAD
ENTRANCE/EXIT

E:\EWD652 Cover\EWD652dwg02

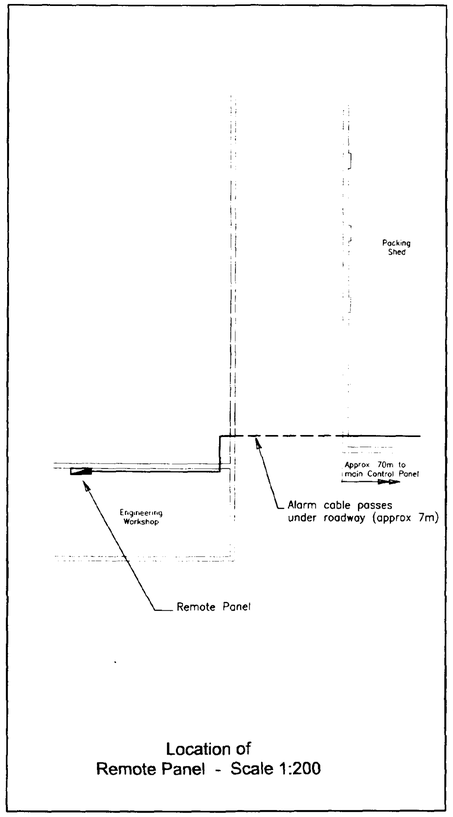


Location of
Remote Panel - Scale 1:200

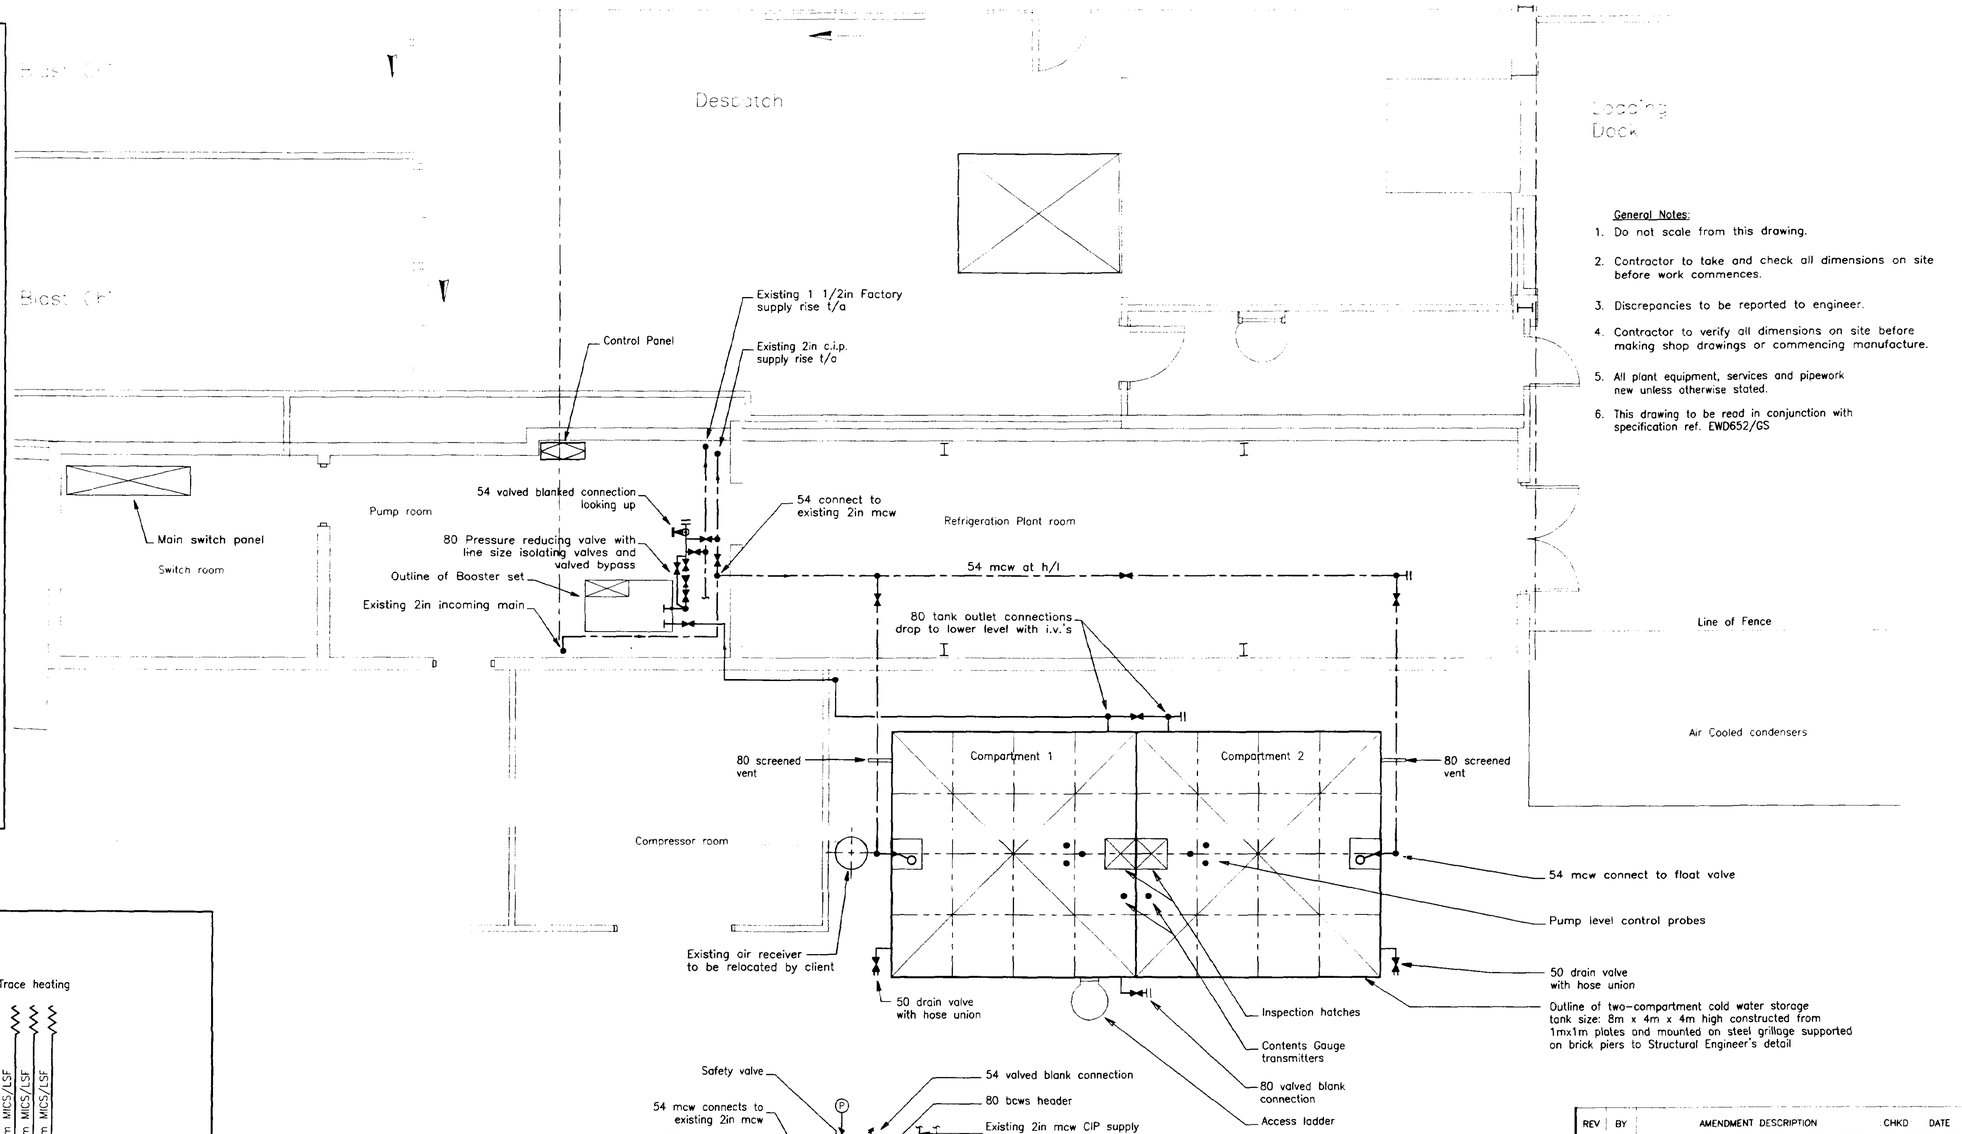


General Notes:

1. Do not scale from this drawing.
2. Contractor to take and check all dimensions on site before work commences.
3. Discrepancies to be reported to engineer.
4. Contractor to verify all dimensions on site before making shop drawings or commencing manufacture.
5. All plant equipment, services and pipework new unless otherwise stated.
6. This drawing to be read in conjunction with specification ref. EWD652/GS

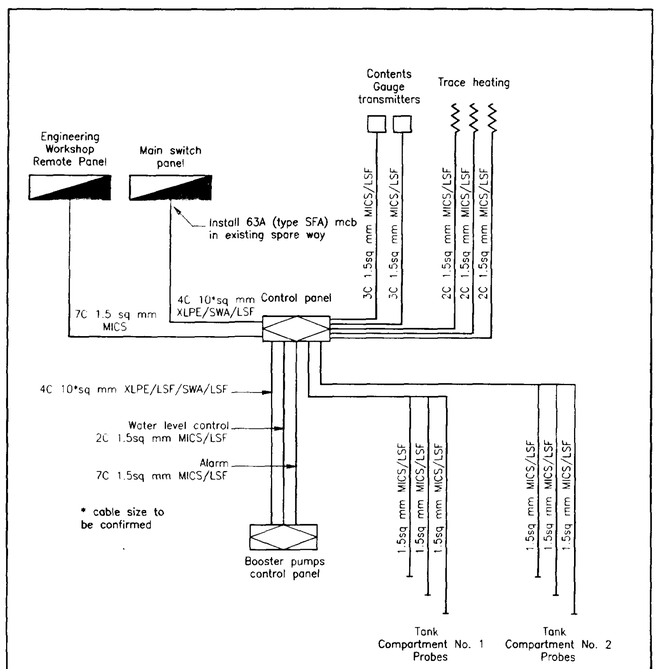

Schematic Wiring Diagram

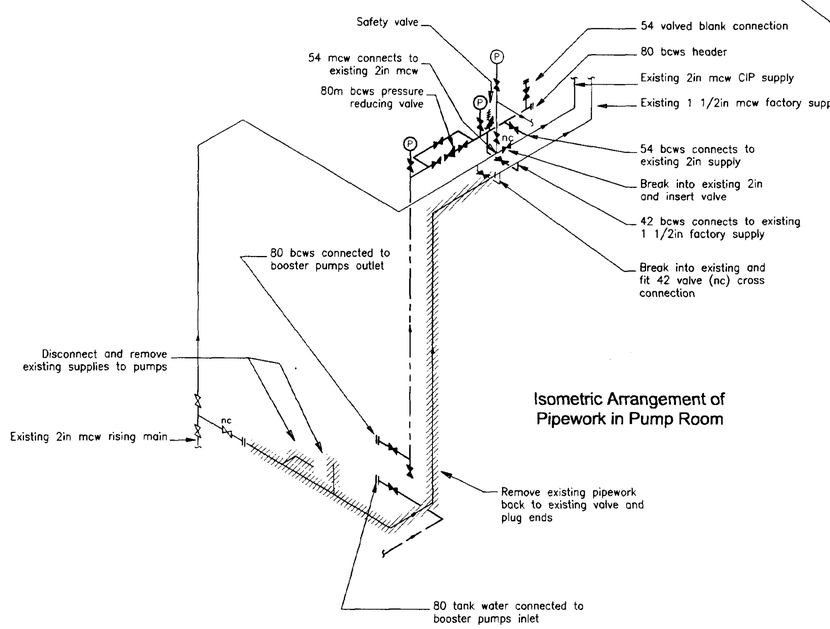

Isometric Arrangement of Pipework in Pump Room

Legend

———	Pipe run at low level
— — —	Pipe run at high level
– – – –	Pipe run under floor
	Point of connection by contractor
	Pipe rise or drop
	Tap or outlet
	Lockshield valve
	Isolating valve
	Drain valve in riser

Abreviations

hwsf	hot water service flow
hwsr	hot water service return
cwds	cold water down service
bcws	Boosted cold water service
mcw	mains cold water
demin	demineralised water
f & r	flow and return
f/a ; f/b	from above ; from below
t/a ; t/b	to above ; to below
whb	wash hand basin
d/c	drain cock
iv	isolating valve
wc	water closet
CI	cast iron

REV	BY	AMENDMENT DESCRIPTION	CHKD	DATE

CLIENT:- Geest Prepared Foods Ltd., (Dips and Dressings Factory), West Marsh Road, Spalding, Lincolnshire, PE11 2BB.

IN ASSC. WITH:-


PROJECT:- Improved Water Supplies Phase 1

TITLE:- Arrangement of Cold Water Storage Tanks, Pumps and Pipework


SOUTH HOLLAND DC
HOUSING & PLANNING
-2 JUN 2000
Ref: 07/2/00

nifes CONSULTING GROUP
CHARRINGTONS HOUSE NORTH
THE CAUSEWAY
BISHOP'S STORTFORD
HERTS
CM23 2ER
TEL:01279 658412
FAX:01279 757304

DRAWN	DATE
TRACED	DATE
CHECKED	DATE
APPROVED	DATE
SCALE	1:50
DRG. No.	EWD652/M/01/PLAN
STATUS :	PLANNING
REVISIONS:	

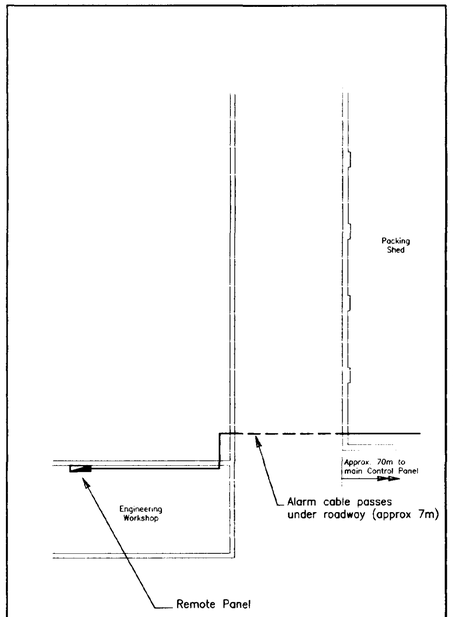


Location of Remote Panel - Scale 1:200

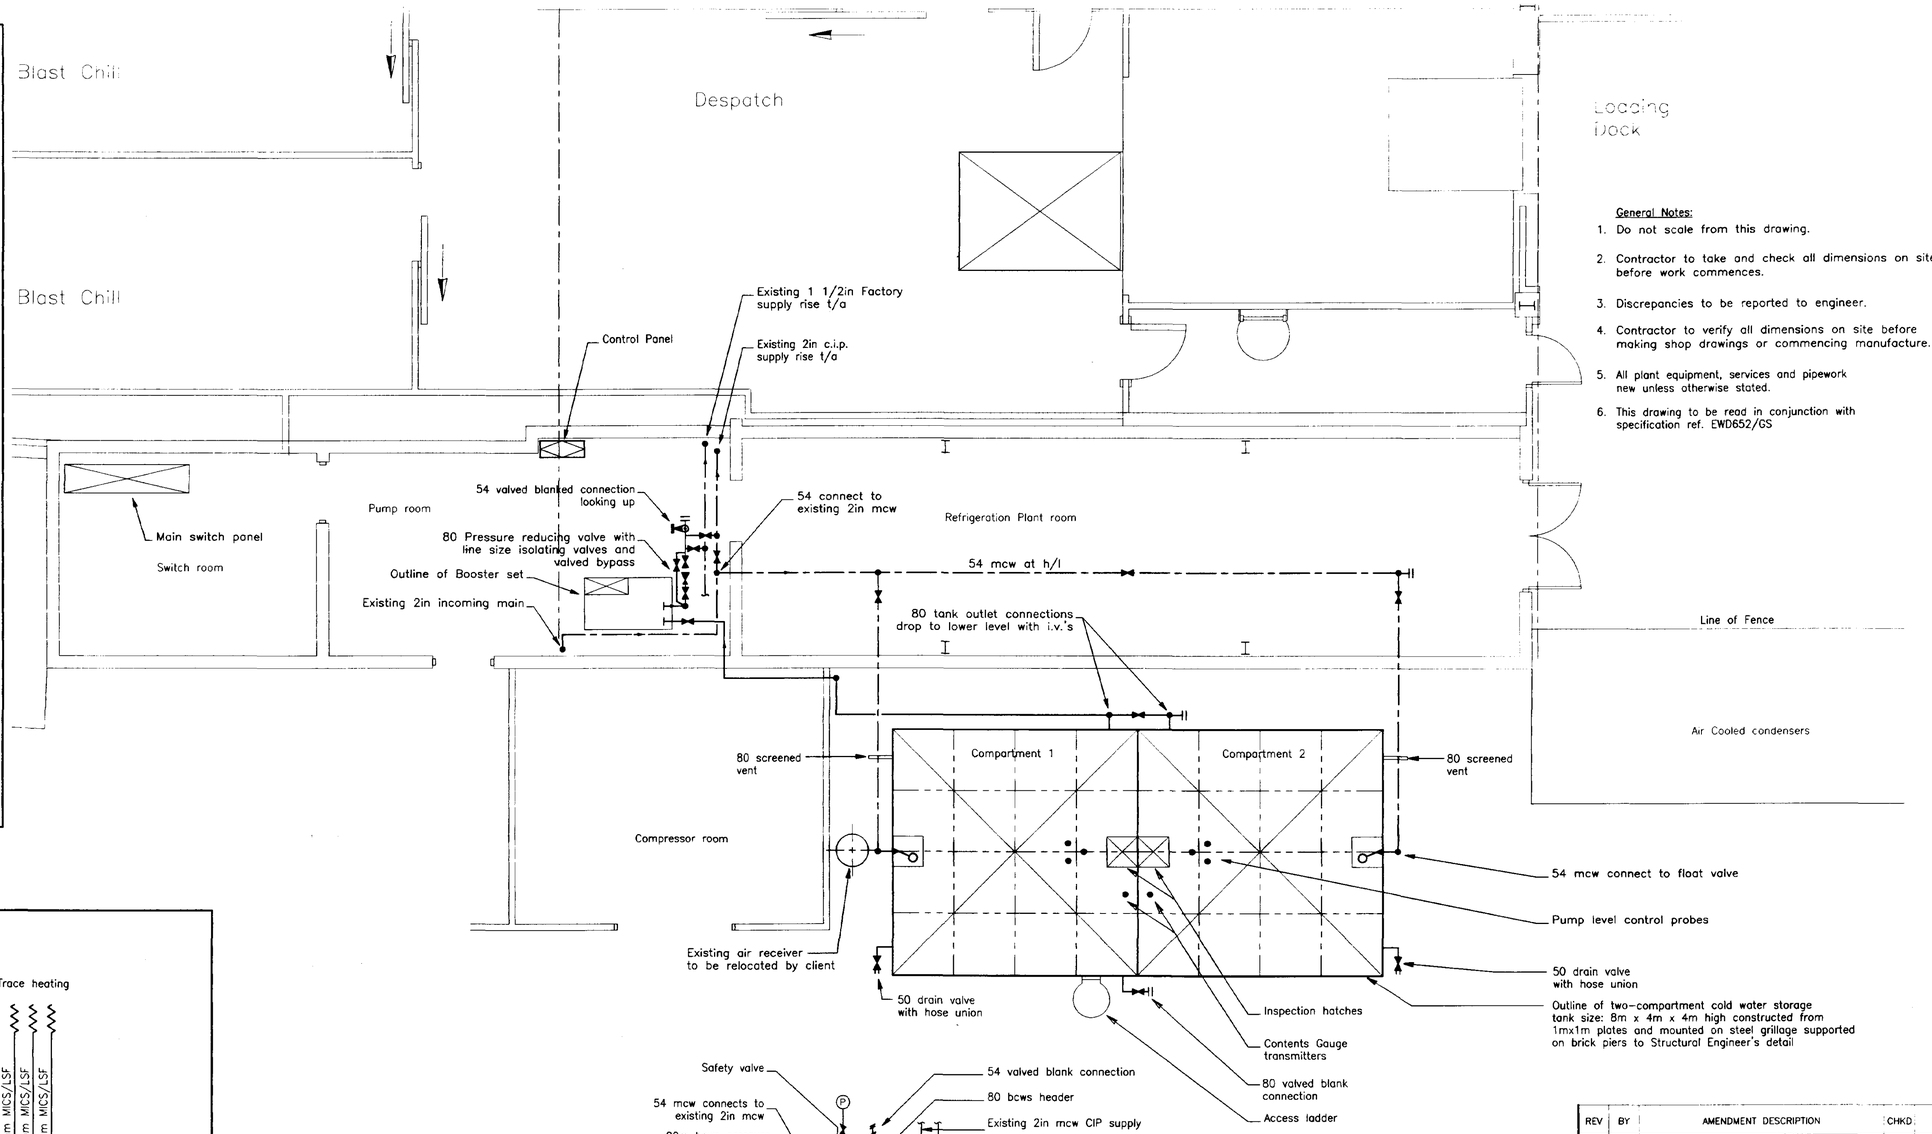


General Notes:

1. Do not scale from this drawing.
2. Contractor to take and check all dimensions on site before work commences.
3. Discrepancies to be reported to engineer.
4. Contractor to verify all dimensions on site before making shop drawings or commencing manufacture.
5. All plant equipment, services and pipework new unless otherwise stated.
6. This drawing to be read in conjunction with specification ref. EWD652/GS

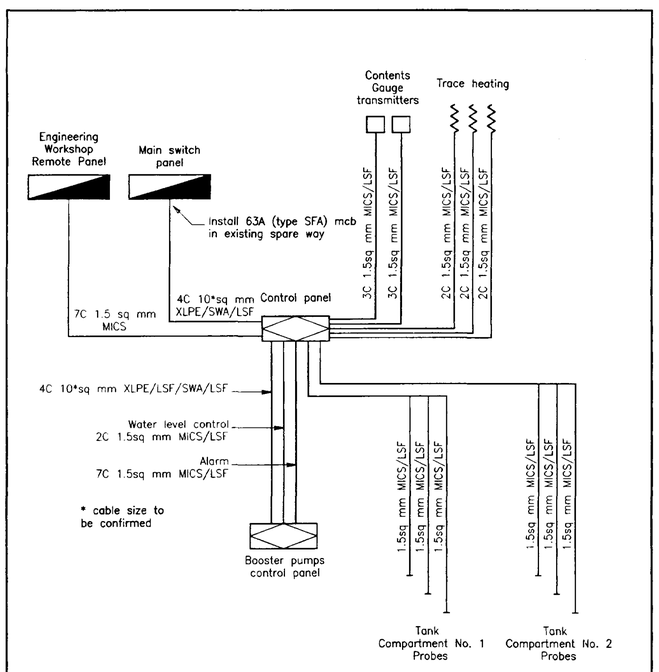

Schematic Wiring Diagram

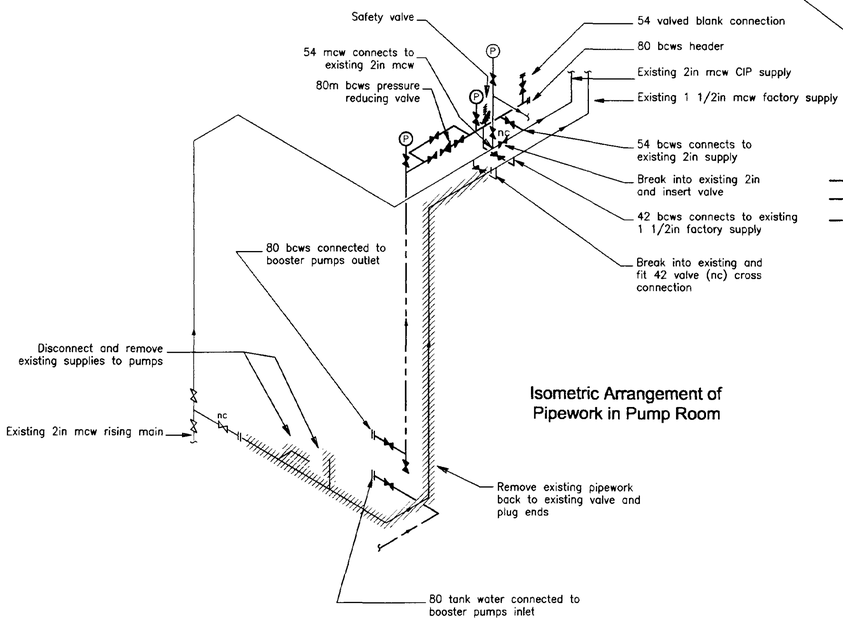

Isometric Arrangement of Pipework in Pump Room

Legend

- Pipe run at low level
- Pipe run at high level
- Pipe run under floor
- Point of connection by contractor
- Pipe rise or drop
- Tap or outlet
- Lockshield valve
- Isolating valve
- Drain valve in riser

Abreviations

hwsf	hot water service flow
hwsr	hot water service return
cwds	cold water down service
bcws	Boosted cold water service
mcw	mains cold water
demin	demineralised water
f & r	flow and return
f/a ; f/b	from above ; from below
t/a ; t/b	to above ; to below
whb	wash hand basin
d/c	drain cock
iv	isolating valve
wc	water closet
CI	cast iron

Rec: 07 02 00

REV	BY	AMENDMENT DESCRIPTION	CHKD	DATE

CLIENT:- Geest Prepared Foods Ltd., (Dips and Dressings Factory), West Marsh Road, Spalding, Lincolnshire, PE11 2BB.

IN ASSC. WITH:-


PROJECT:- Improved Water Supplies Phase 1

TITLE:- Arrangement of Cold Water Storage Tanks, Pumps and Pipework


nifes CONSULTING GROUP
CHARRINGTONS HOUSE NORTH
THE CAUSEWAY
BISHOP'S STORTFORD
HERTS
CM23 2ER
TEL:01279 658412
FAX:01279 757304

DRAWN	DATE
TRACED	DATE
CHECKED	DATE
APPROVED	DATE
SCALE	1:50
DRG. No	EWD652/M/01/PLAN
STATUS	PLANNING
REVISIONS:	

EWD652/Ewd652PLAN01

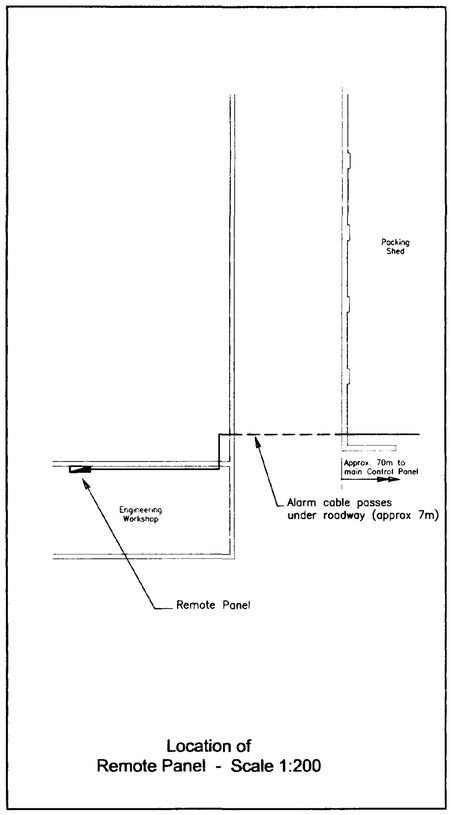


Location of Remote Panel - Scale 1:200

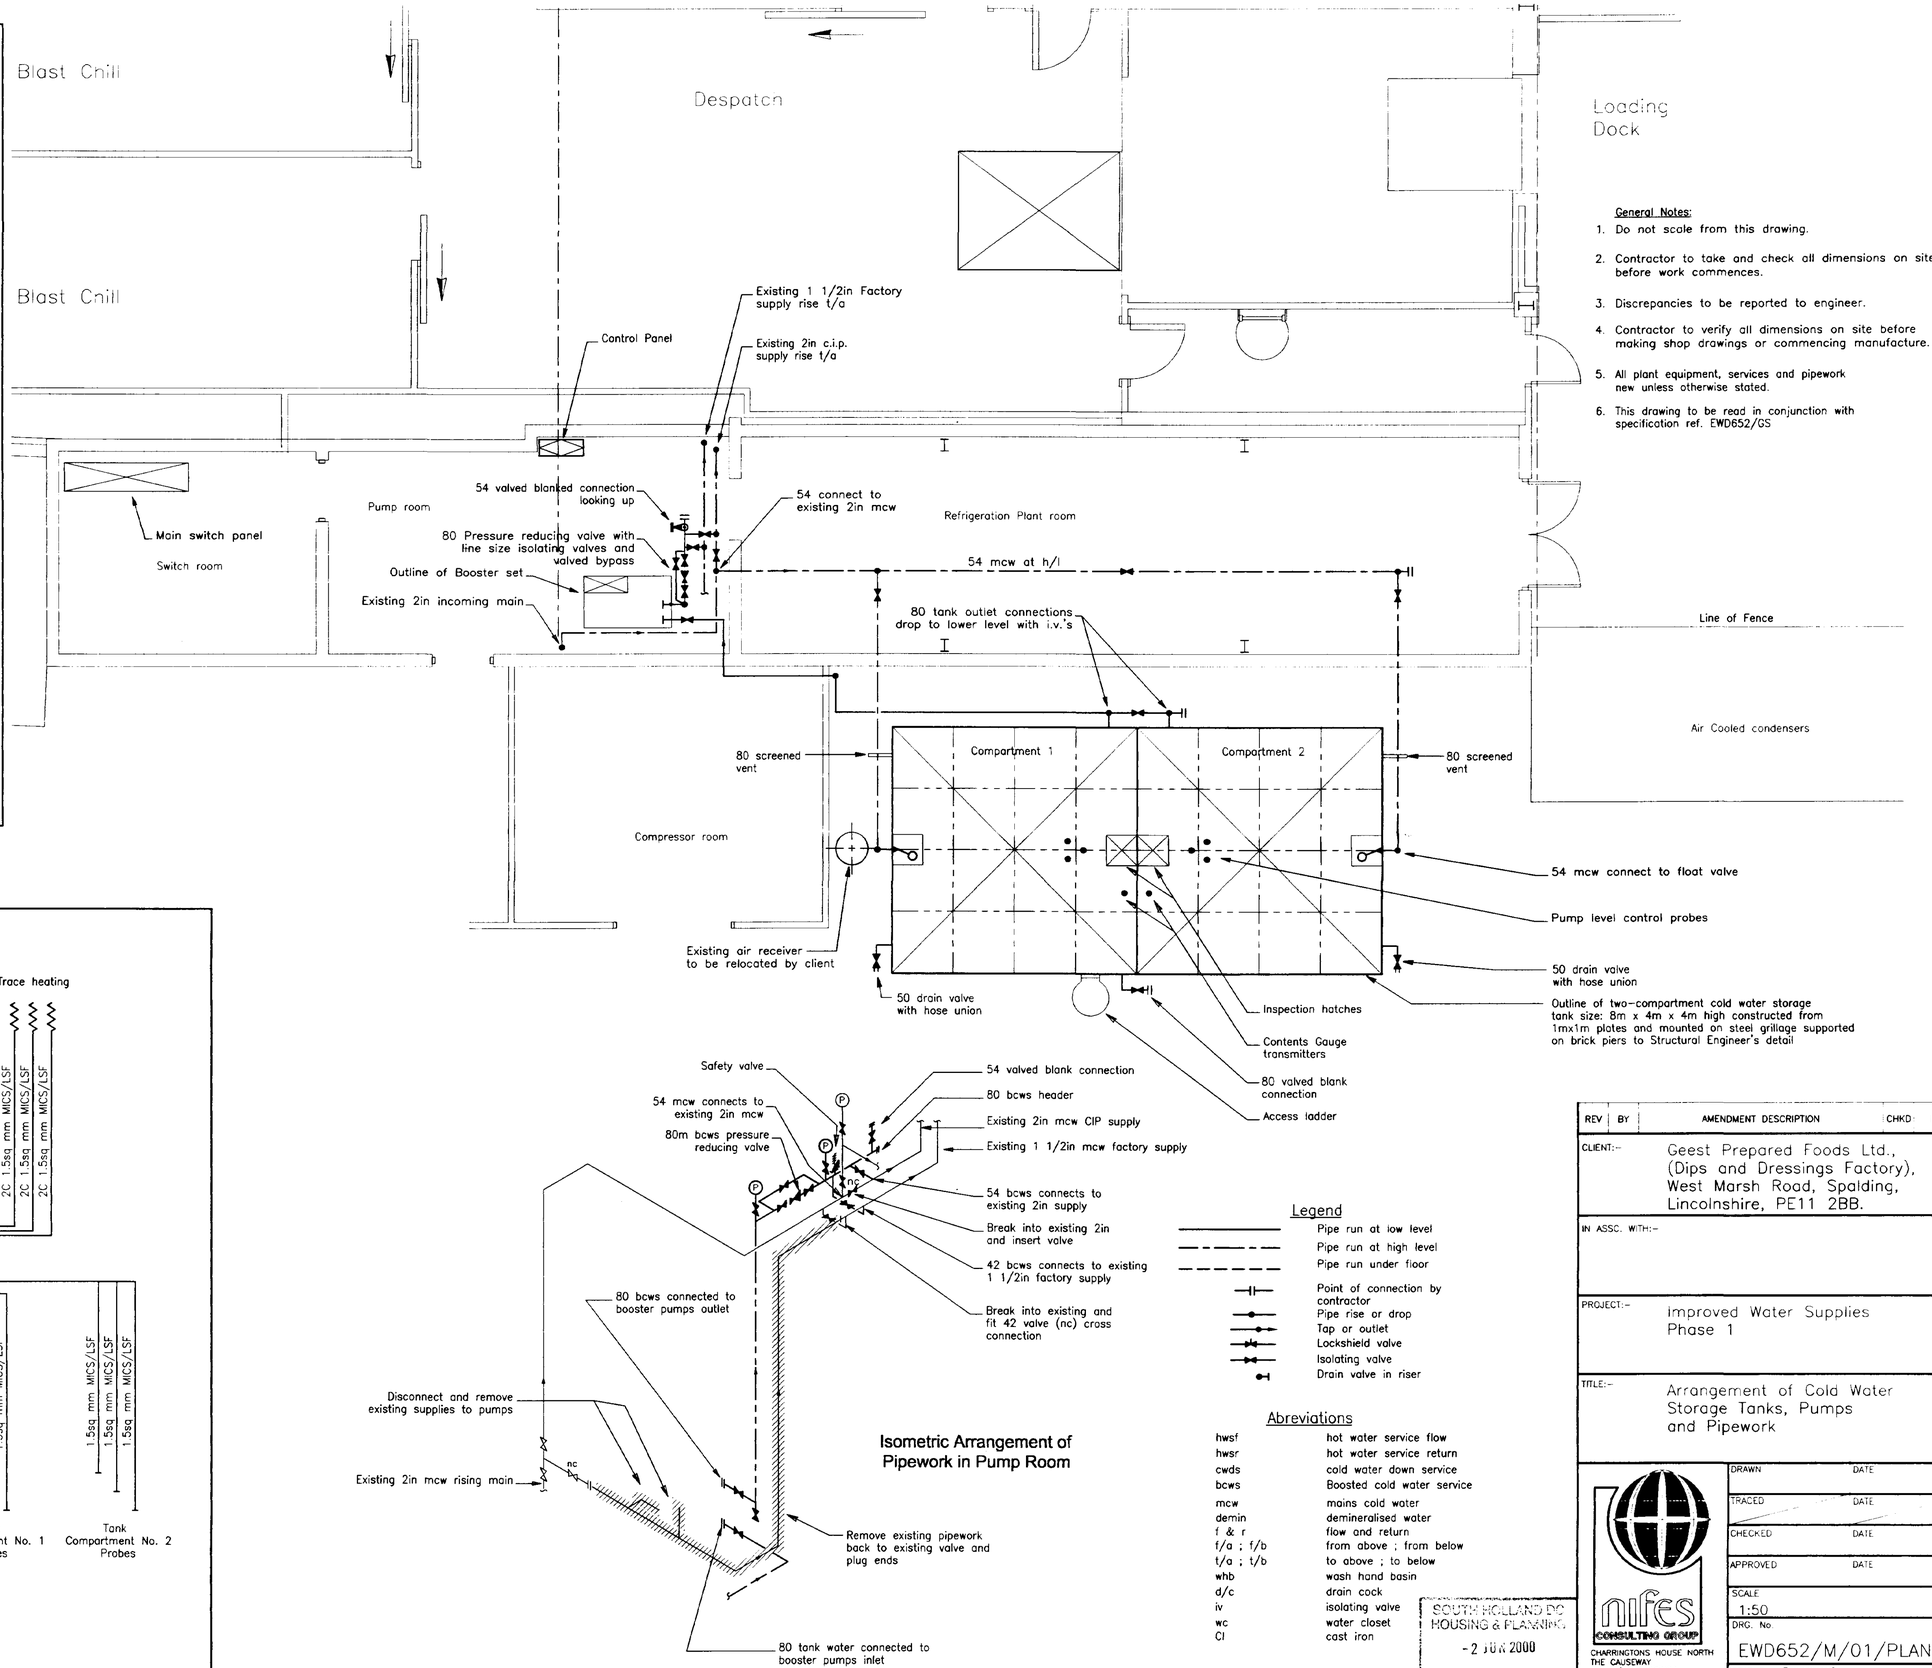

General Notes:

1. Do not scale from this drawing.
2. Contractor to take and check all dimensions on site before work commences.
3. Discrepancies to be reported to engineer.
4. Contractor to verify all dimensions on site before making shop drawings or commencing manufacture.
5. All plant equipment, services and pipework new unless otherwise stated.
6. This drawing to be read in conjunction with specification ref. EWD652/GS

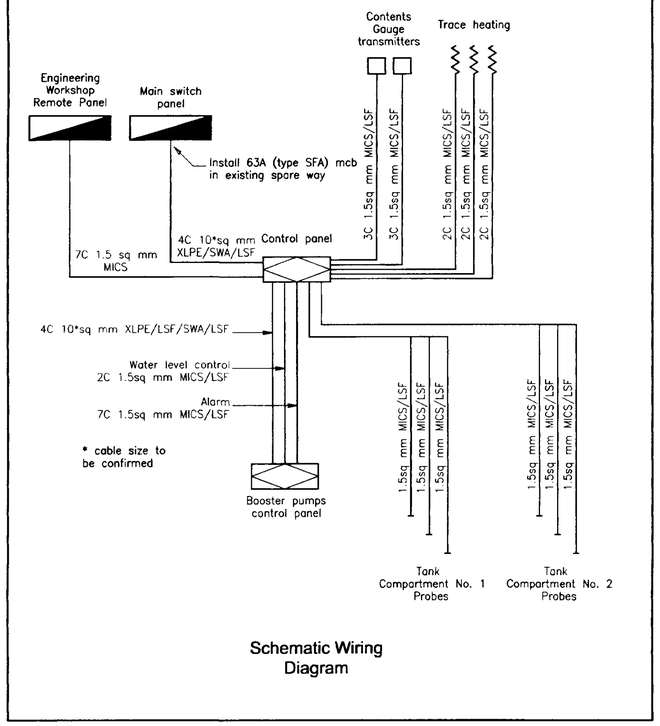

Schematic Wiring Diagram

Isometric Arrangement of Pipework in Pump Room

Legend

- Pipe run at low level
- Pipe run at high level
- Pipe run under floor
- Point of connection by contractor
- Pipe rise or drop
- Tap or outlet
- Lockshield valve
- Isolating valve
- Drain valve in riser

Abreviations

hwsf	hot water service flow
hwsr	hot water service return
cwds	cold water down service
bcws	Boosted cold water service
mcw	mains cold water
demin	demineralised water
f & r	flow and return
f/a ; f/b	from above ; from below
t/a ; t/b	to above ; to below
whb	wash hand basin
d/c	drain cock
iv	isolating valve
wc	water closet
CI	cast iron

SOUTH HOLLAND DC HOUSING & PLANNING - 2 JUN 2000 Ref: 0702/00

REV	BY	AMENDMENT DESCRIPTION	CHKD	DATE

CLIENT:- Geest Prepared Foods Ltd., (Dips and Dressings Factory), West Marsh Road, Spalding, Lincolnshire, PE11 2BB.

IN ASSC. WITH:-


PROJECT:- Improved Water Supplies Phase 1

TITLE:- Arrangement of Cold Water Storage Tanks, Pumps and Pipework


nifes CONSULTING GROUP
CHARRINGTONS HOUSE NORTH
THE CAUSEWAY
BISHOP'S STORTFORD
HERTS
CM23 2ER
TEL:01279 658412
FAX:01279 757304

DRAWN	DATE
TRACED	DATE
CHECKED	DATE
APPROVED	DATE
SCALE	1:50
DRG. No.	EWD652/M/01/PLAN
STATUS :	PLANNING
REVISIONS:	

EWD652/Ewd652PLAN01

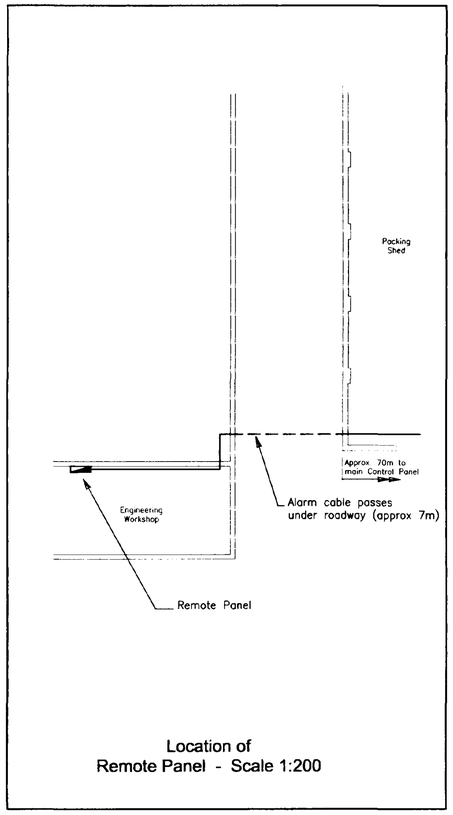


Location of Remote Panel - Scale 1:200

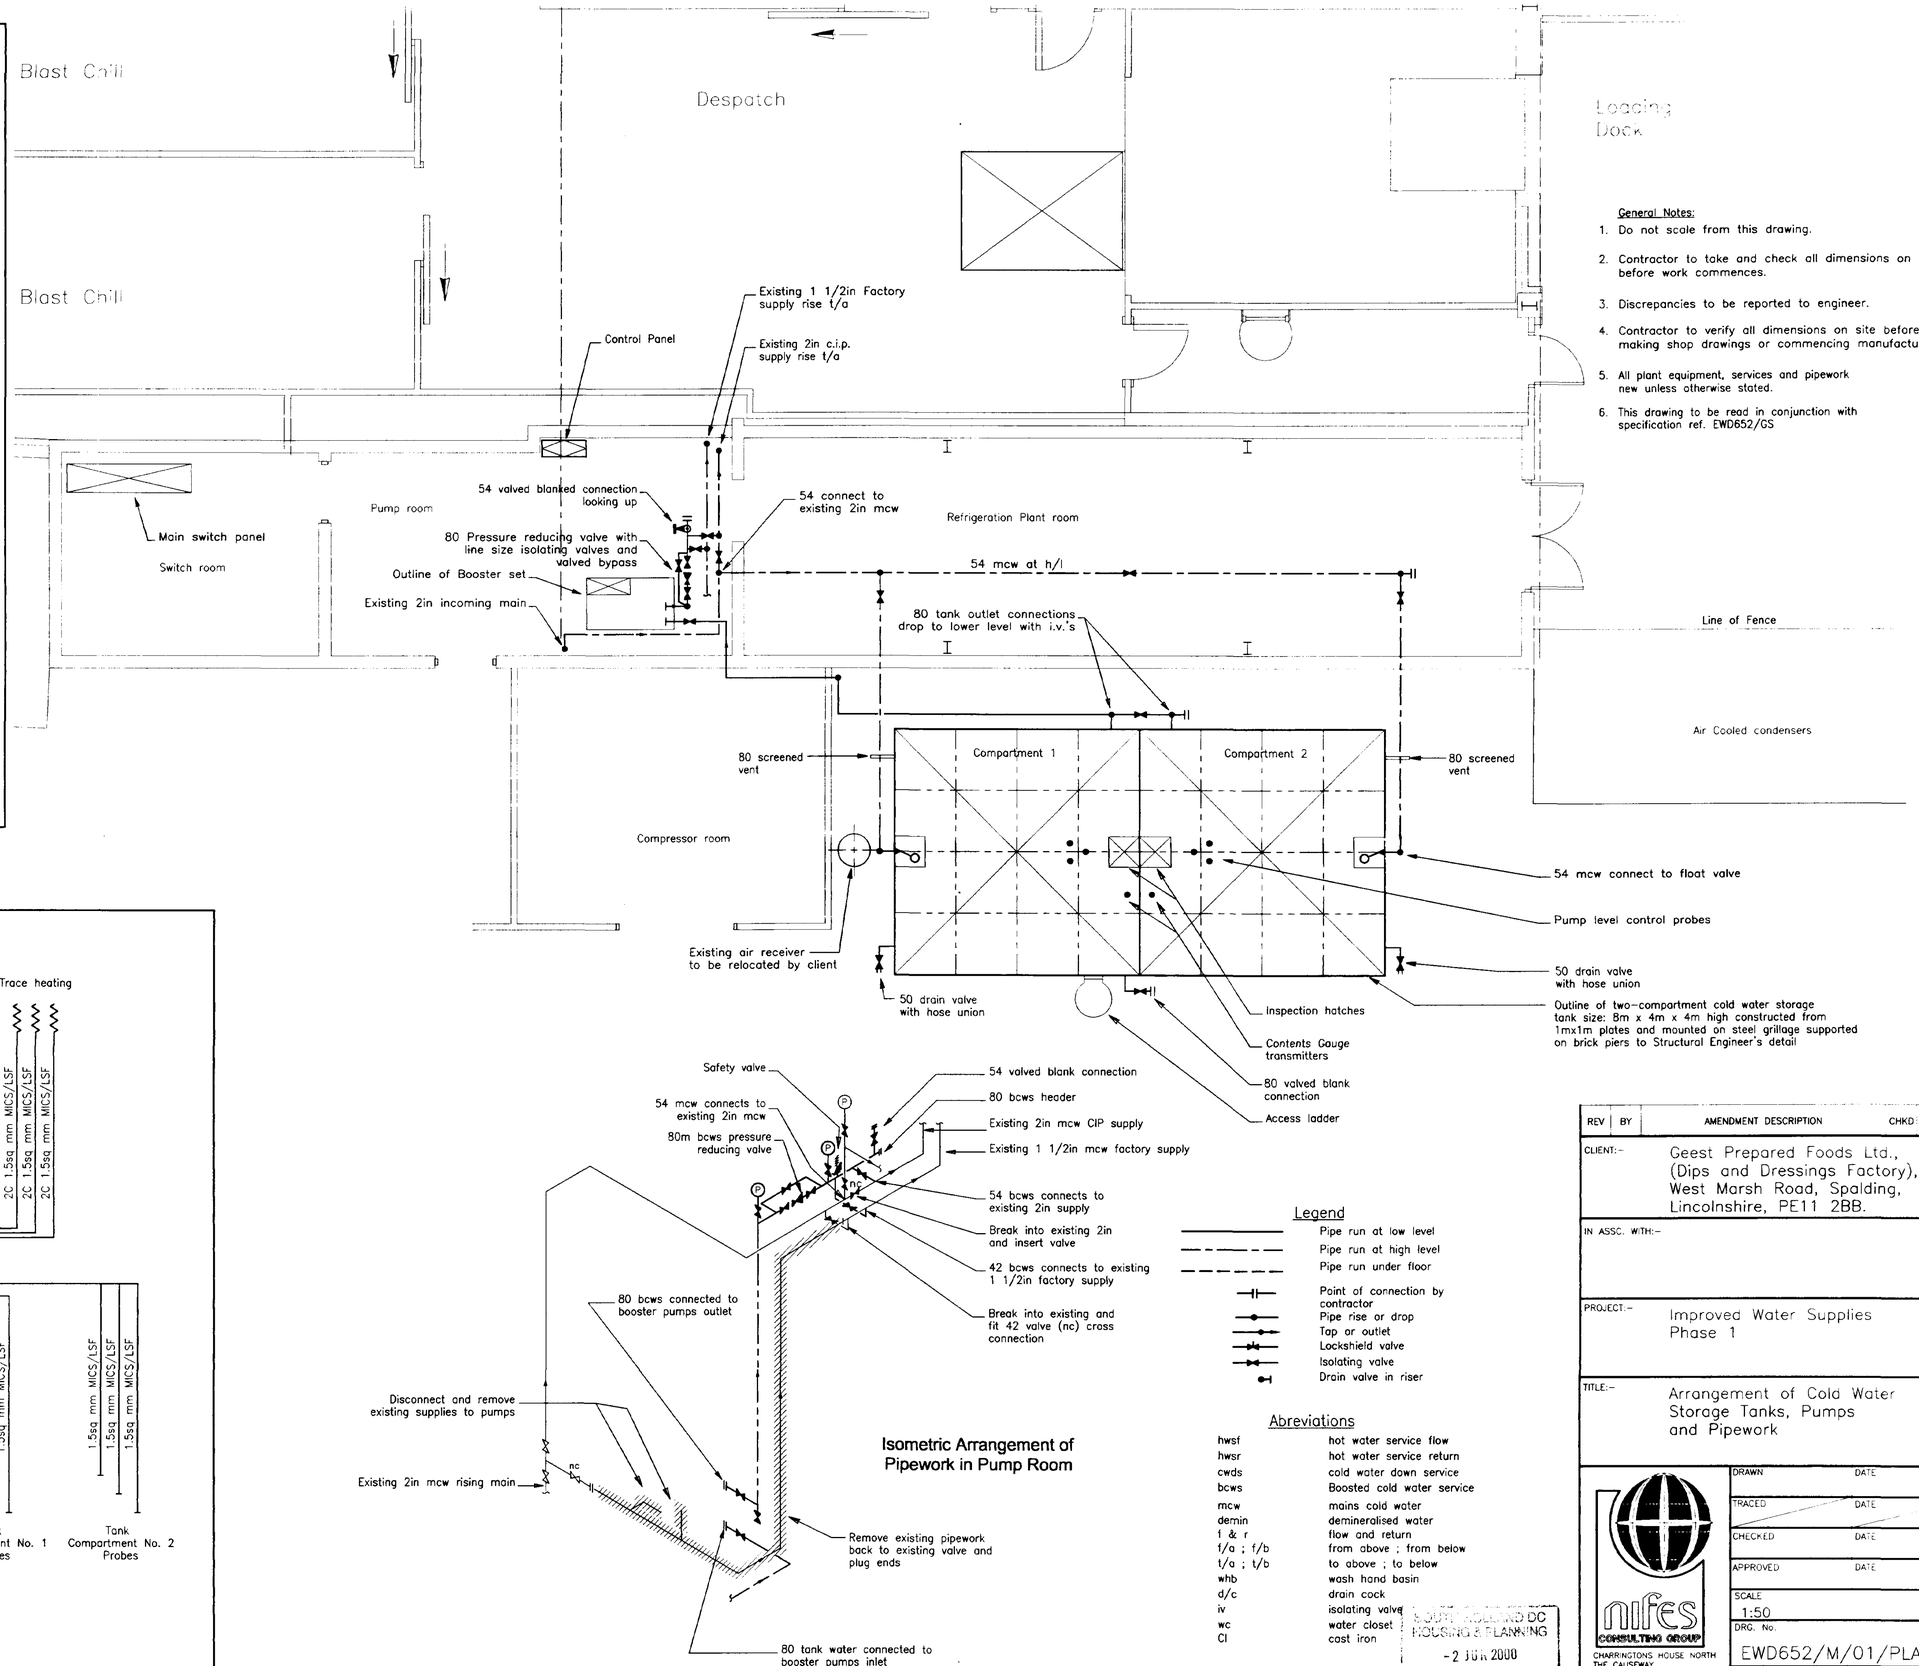

General Notes:

1. Do not scale from this drawing.
2. Contractor to take and check all dimensions on site before work commences.
3. Discrepancies to be reported to engineer.
4. Contractor to verify all dimensions on site before making shop drawings or commencing manufacture.
5. All plant equipment, services and pipework new unless otherwise stated.
6. This drawing to be read in conjunction with specification ref. EWD652/GS

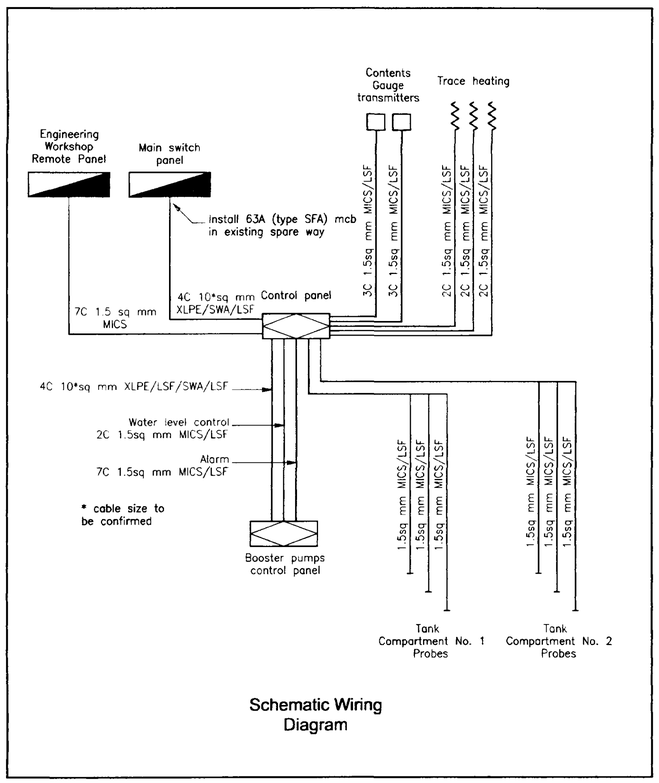

Schematic Wiring Diagram

Isometric Arrangement of Pipework in Pump Room

Legend

- Pipe run at low level
- Pipe run at high level
- Pipe run under floor
- Point of connection by contractor
- Pipe rise or drop
- Tap or outlet
- Lockshield valve
- Isolating valve
- Drain valve in riser

Abreviations

hwsf	hot water service flow
hwsr	hot water service return
cwds	cold water down service
bcws	Boosted cold water service
mcw	mains cold water
demin	demineralised water
f & r	flow and return
f/a ; f/b	from above ; from below
t/a ; t/b	to above ; to below
whb	wash hand basin
d/c	drain cock
iv	isolating valve
wc	water closet
CI	cast iron

SOUTH KESTEVEN DC
HOUSING & PLANNING
-2 JUN 2000
Ref: 0702100

REV	BY	AMENDMENT DESCRIPTION	CHKD	DATE

CLIENT:- Geest Prepared Foods Ltd., (Dips and Dressings Factory), West Marsh Road, Spalding, Lincolnshire, PE11 2BB.

IN ASSC. WITH:-

PROJECT.- Improved Water Supplies Phase 1

TITLE:- Arrangement of Cold Water Storage Tanks, Pumps and Pipework

nifes CONSULTING GROUP
CHARRINGTONS HOUSE NORTH
THE CAUSEWAY
BISHOP'S STORTFORD
HERTS
CM23 2ER
TEL:01279 658412
FAX:01279 757304

DRAWN	DATE
TRACED	DATE
CHECKED	DATE
APPROVED	DATE
SCALE	1:50
DRG. No.	EWD652/M/01/PLAN
STATUS :	PLANNING
REVISIONS:	

EWD652/Ewd652PLAN01