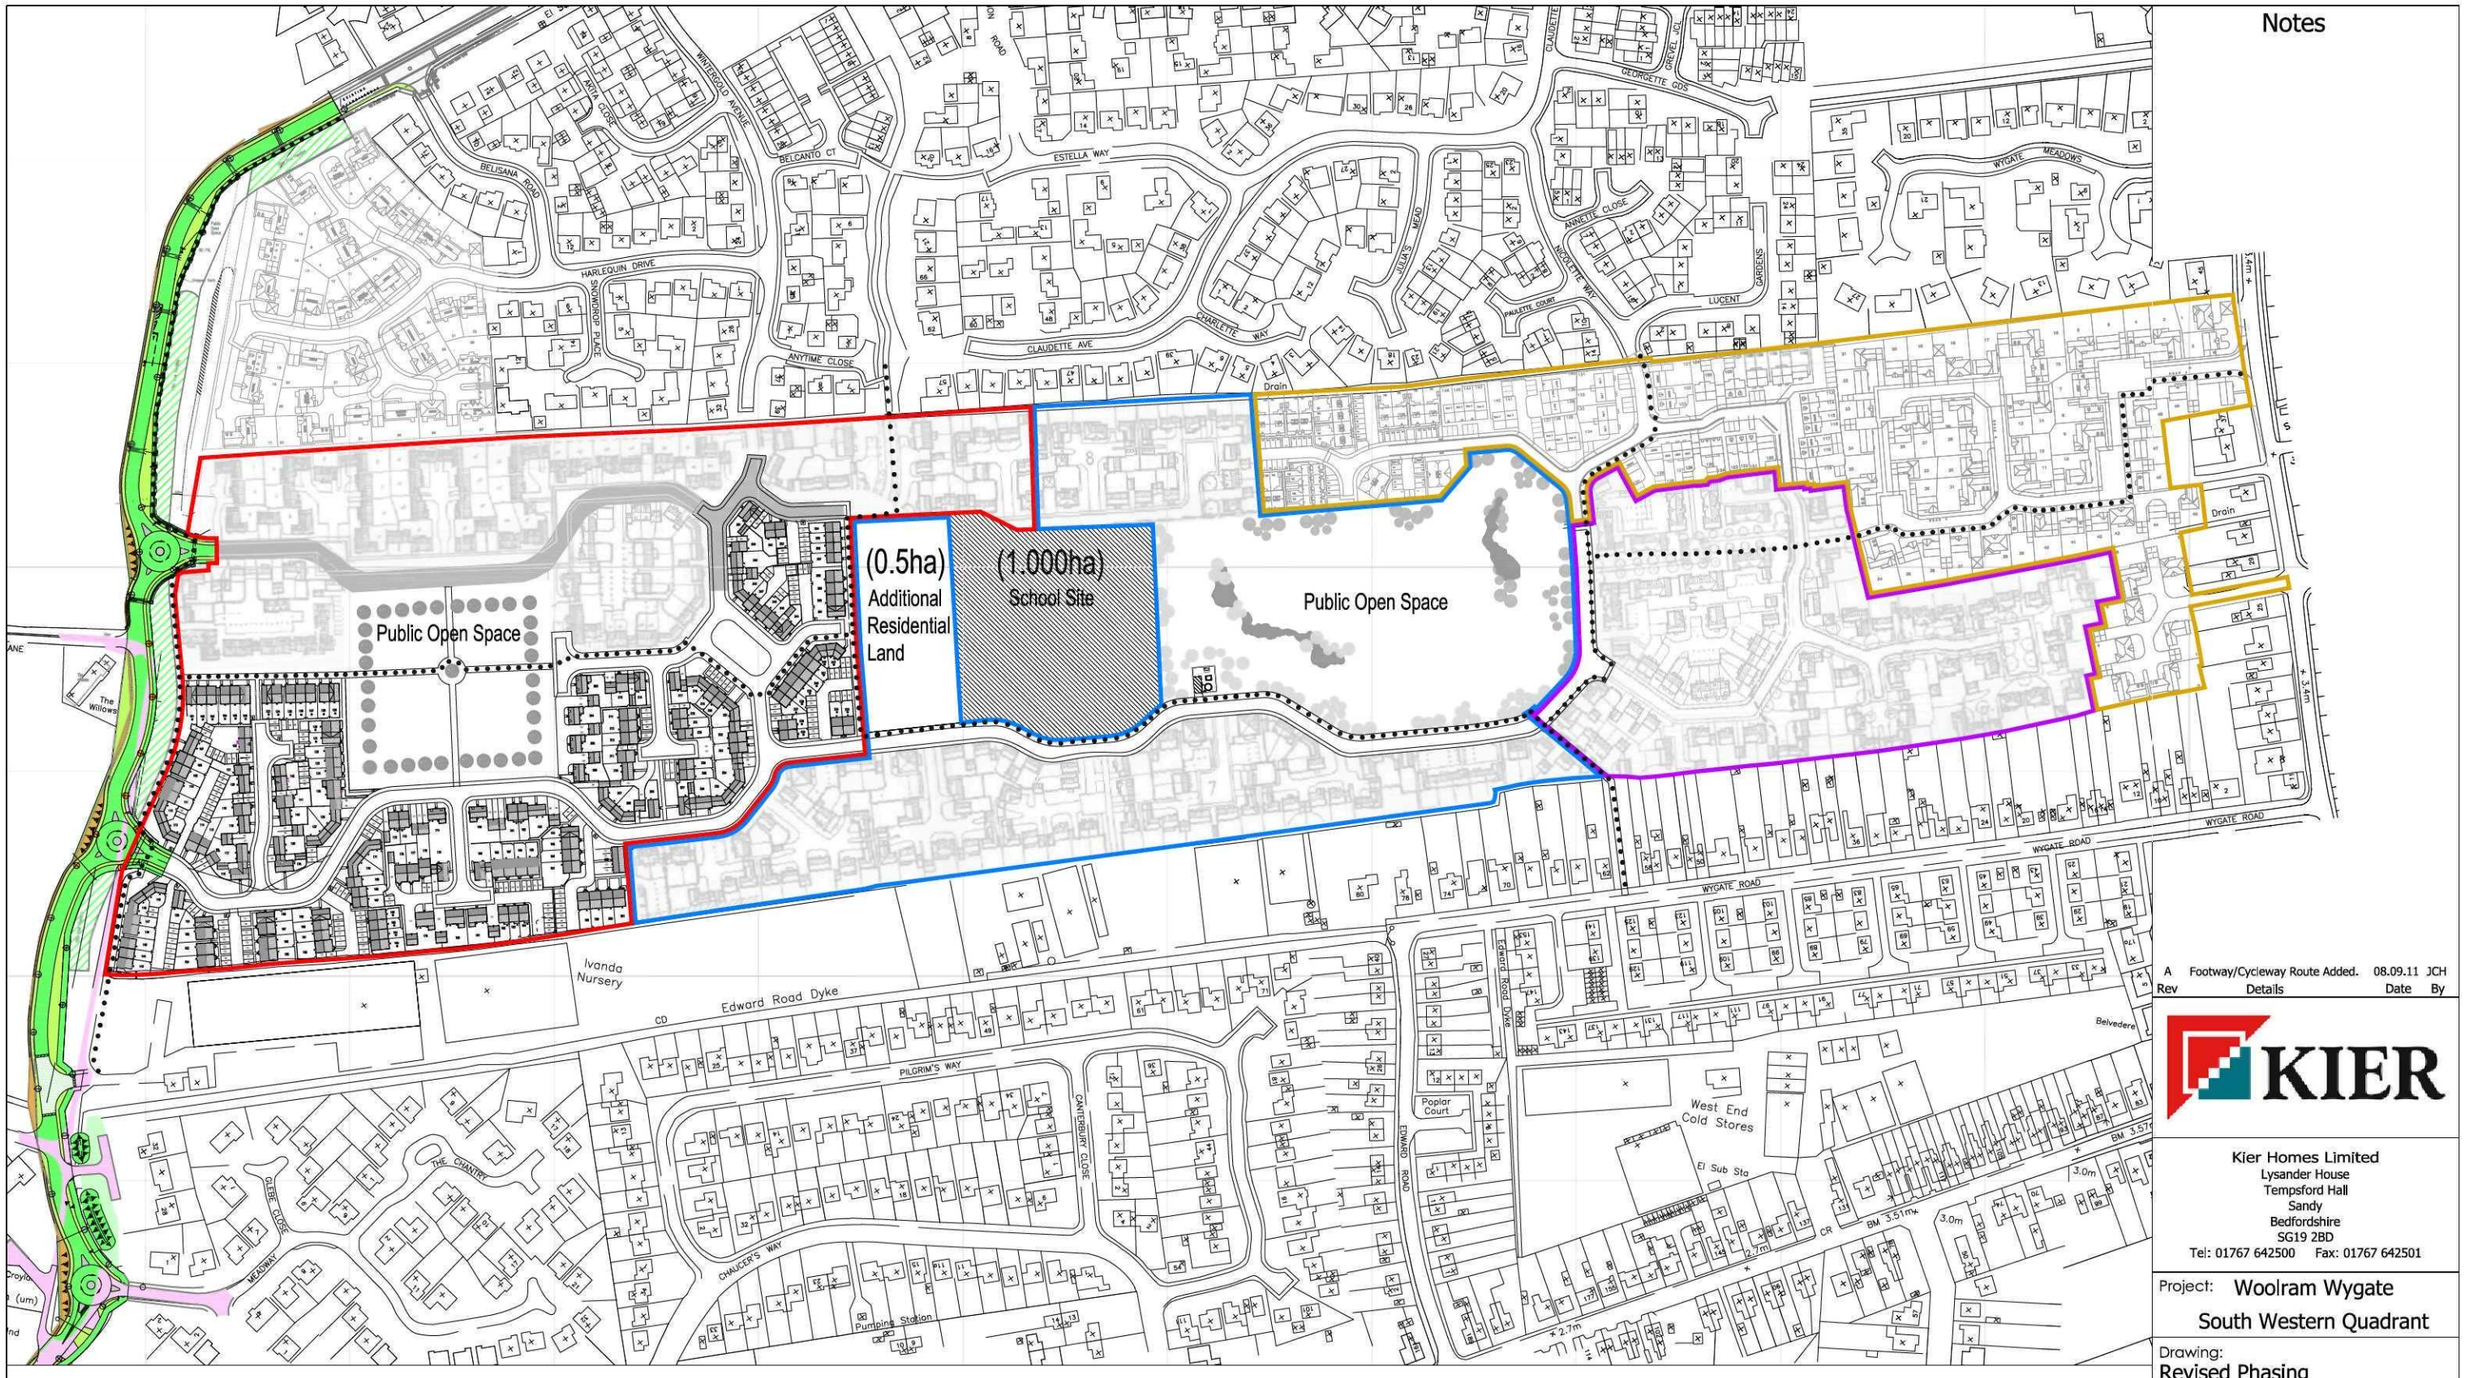



Notes

| Rev | Details | Date | By |
|---|---|---|---|
| A | Footway/Cycleway Route Added. | 08.09.11 | JCH |

KIER


Kier Homes Limited
Lysander House
Tempsford Hall
Sandy
Bedfordshire
SG19 2BD
Tel: 01767 642500 Fax: 01767 642501


Project: Woolram Wygate
South Western Quadrant

Drawing:
Revised Phasing Plan

Drawing File Location:
E:\CAD Drawings\05. Site Files\

| Drawn by: | Date: |
|---|---|
| JCH | 17/08/2011 |
| Scale: 1:3000 @ A3 | COINS code: —— |


This drawing is © copyright protected.
All dimensions to be checked on site.
Any discrepancies to be reported to the Architect immediately.
This drawing should not be scaled.


Drawing no: 104/Phasing Plan
Revision: A

Phase 1 = 131 Units

Phase 2 = 273 Units

Phase 3 = 157 Units

Phase 4 = 109 Units

Footway/Cycleway Route