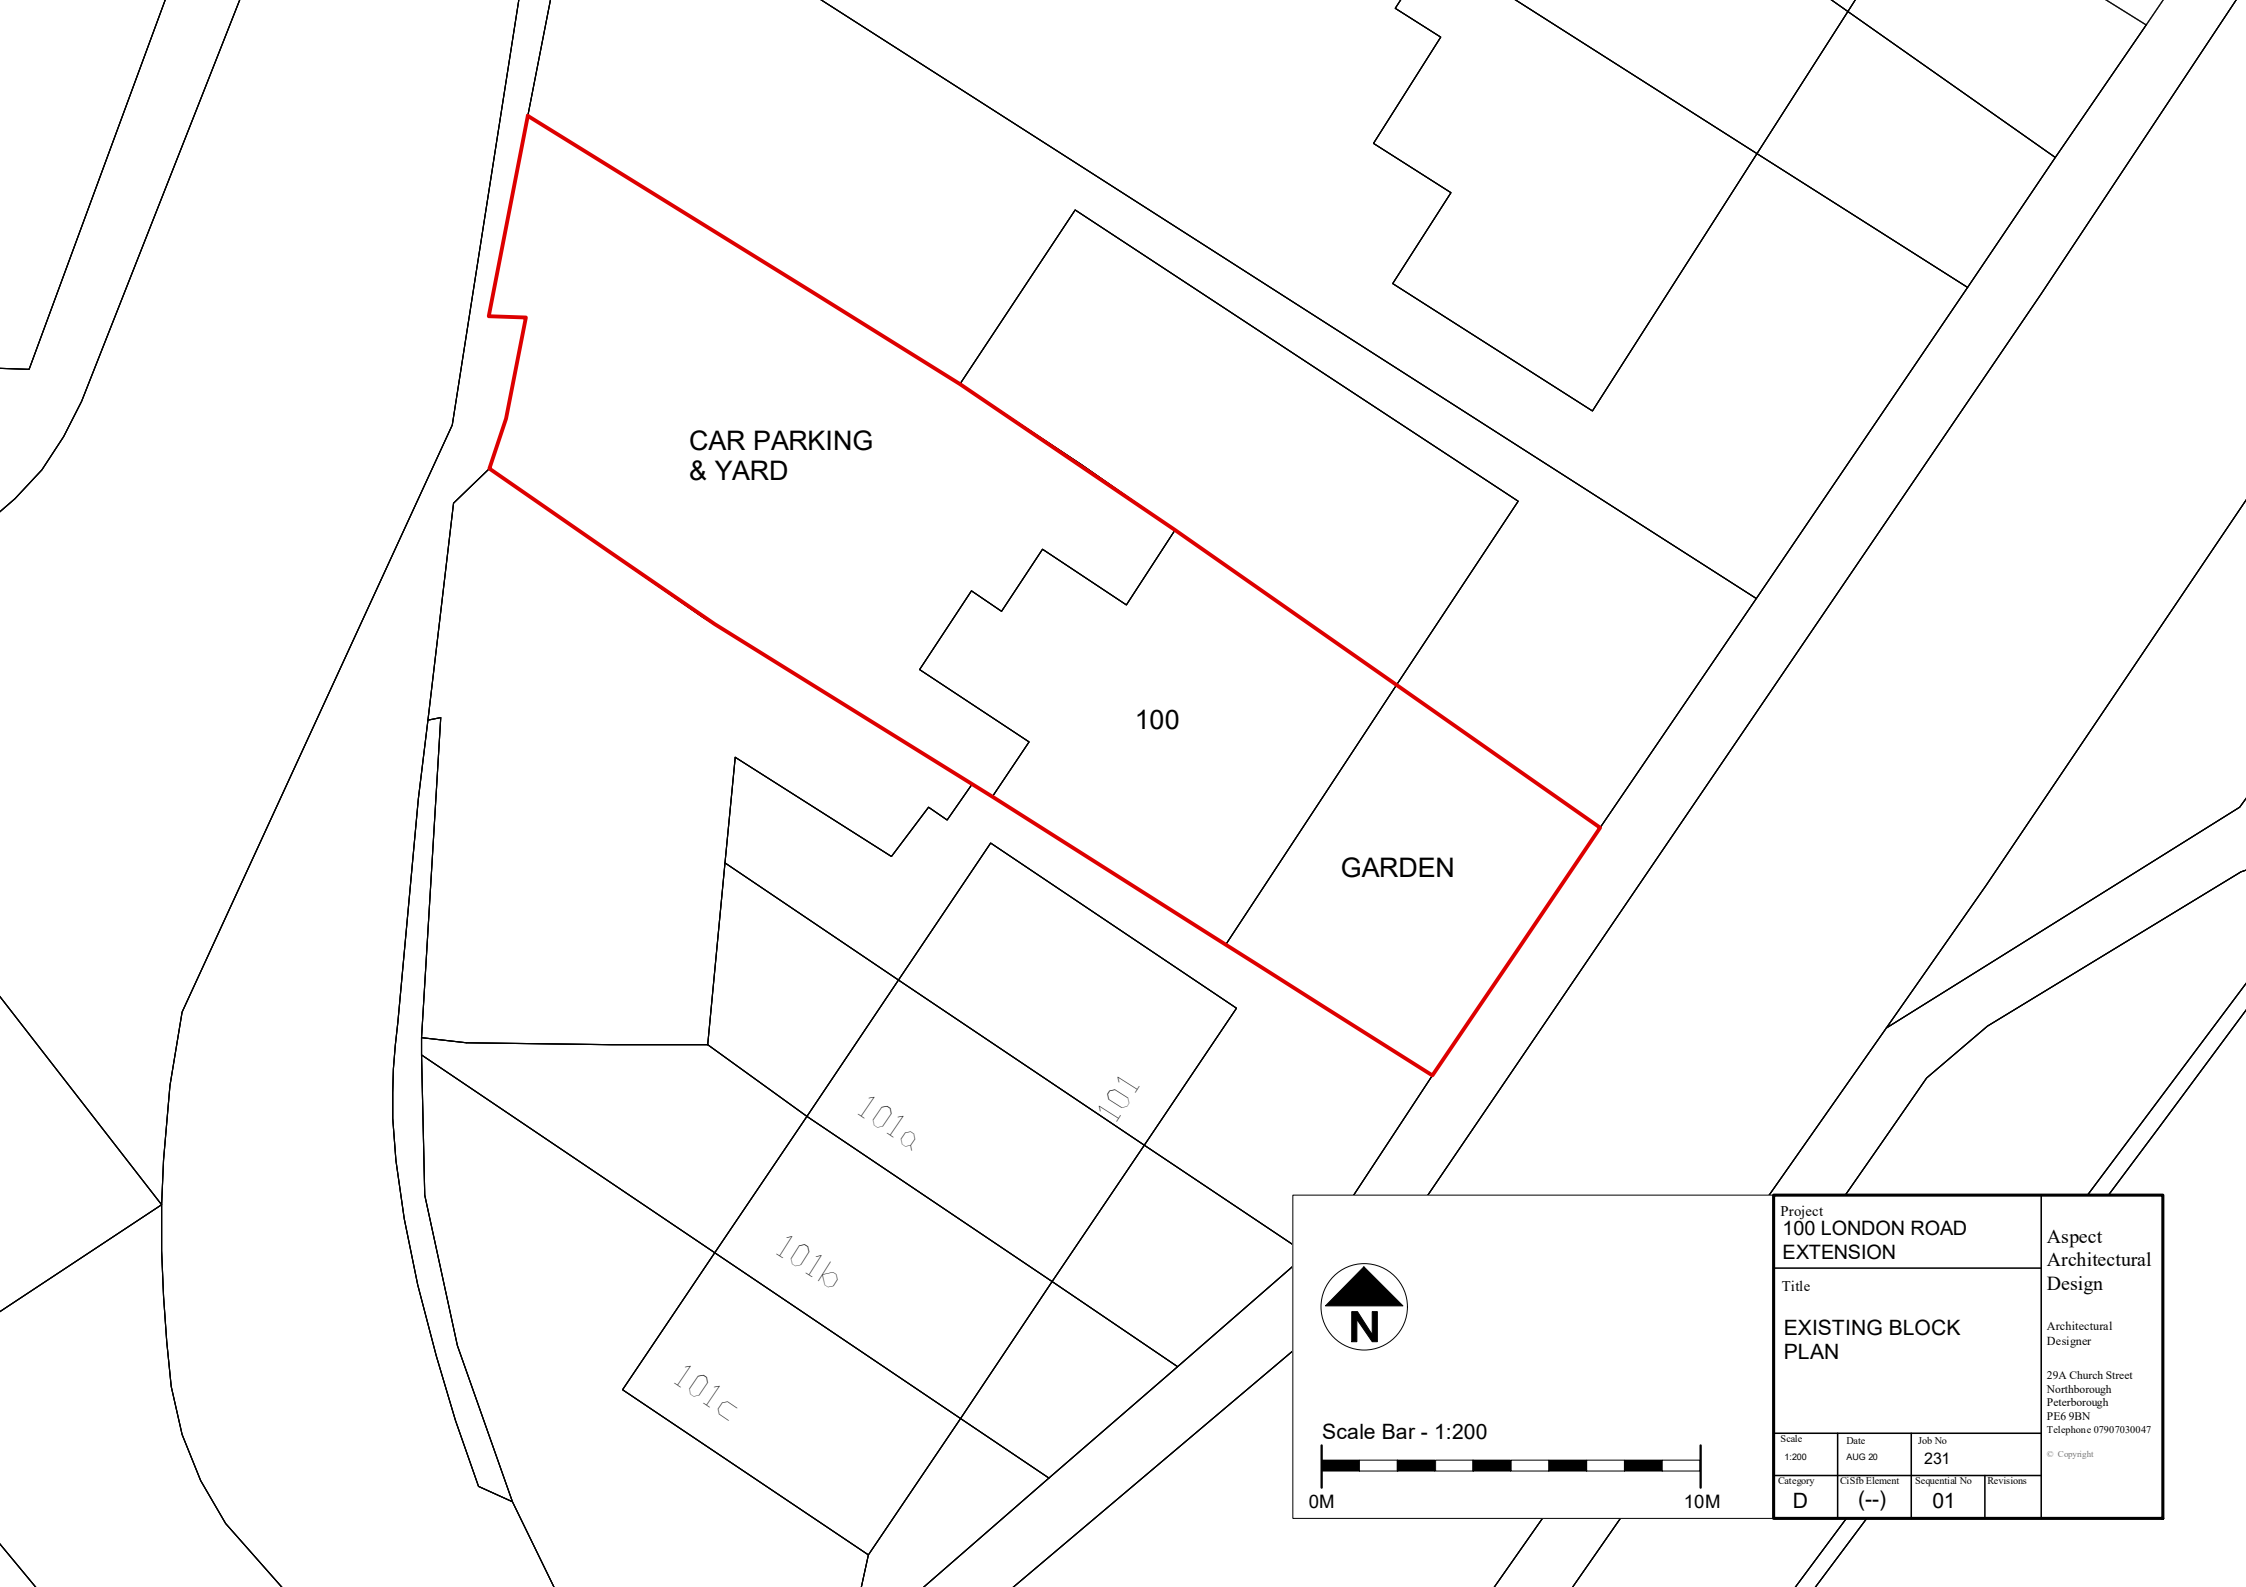



Project
100 LONDON ROAD EXTENSION

Title
EXISTING BLOCK PLAN

| Scale | Date | Job No | |
|---|---|---|---|
| 1:200 | AUG 20 | 231 | |
| Category | CISfb Element | Sequential No | Revisions |
| D | (--) | 01 | |

Aspect Architectural Design

Architectural Designer

29A Church Street
Northborough
Peterborough
PE6 9BN
Telephone 07907030047

© Copyright