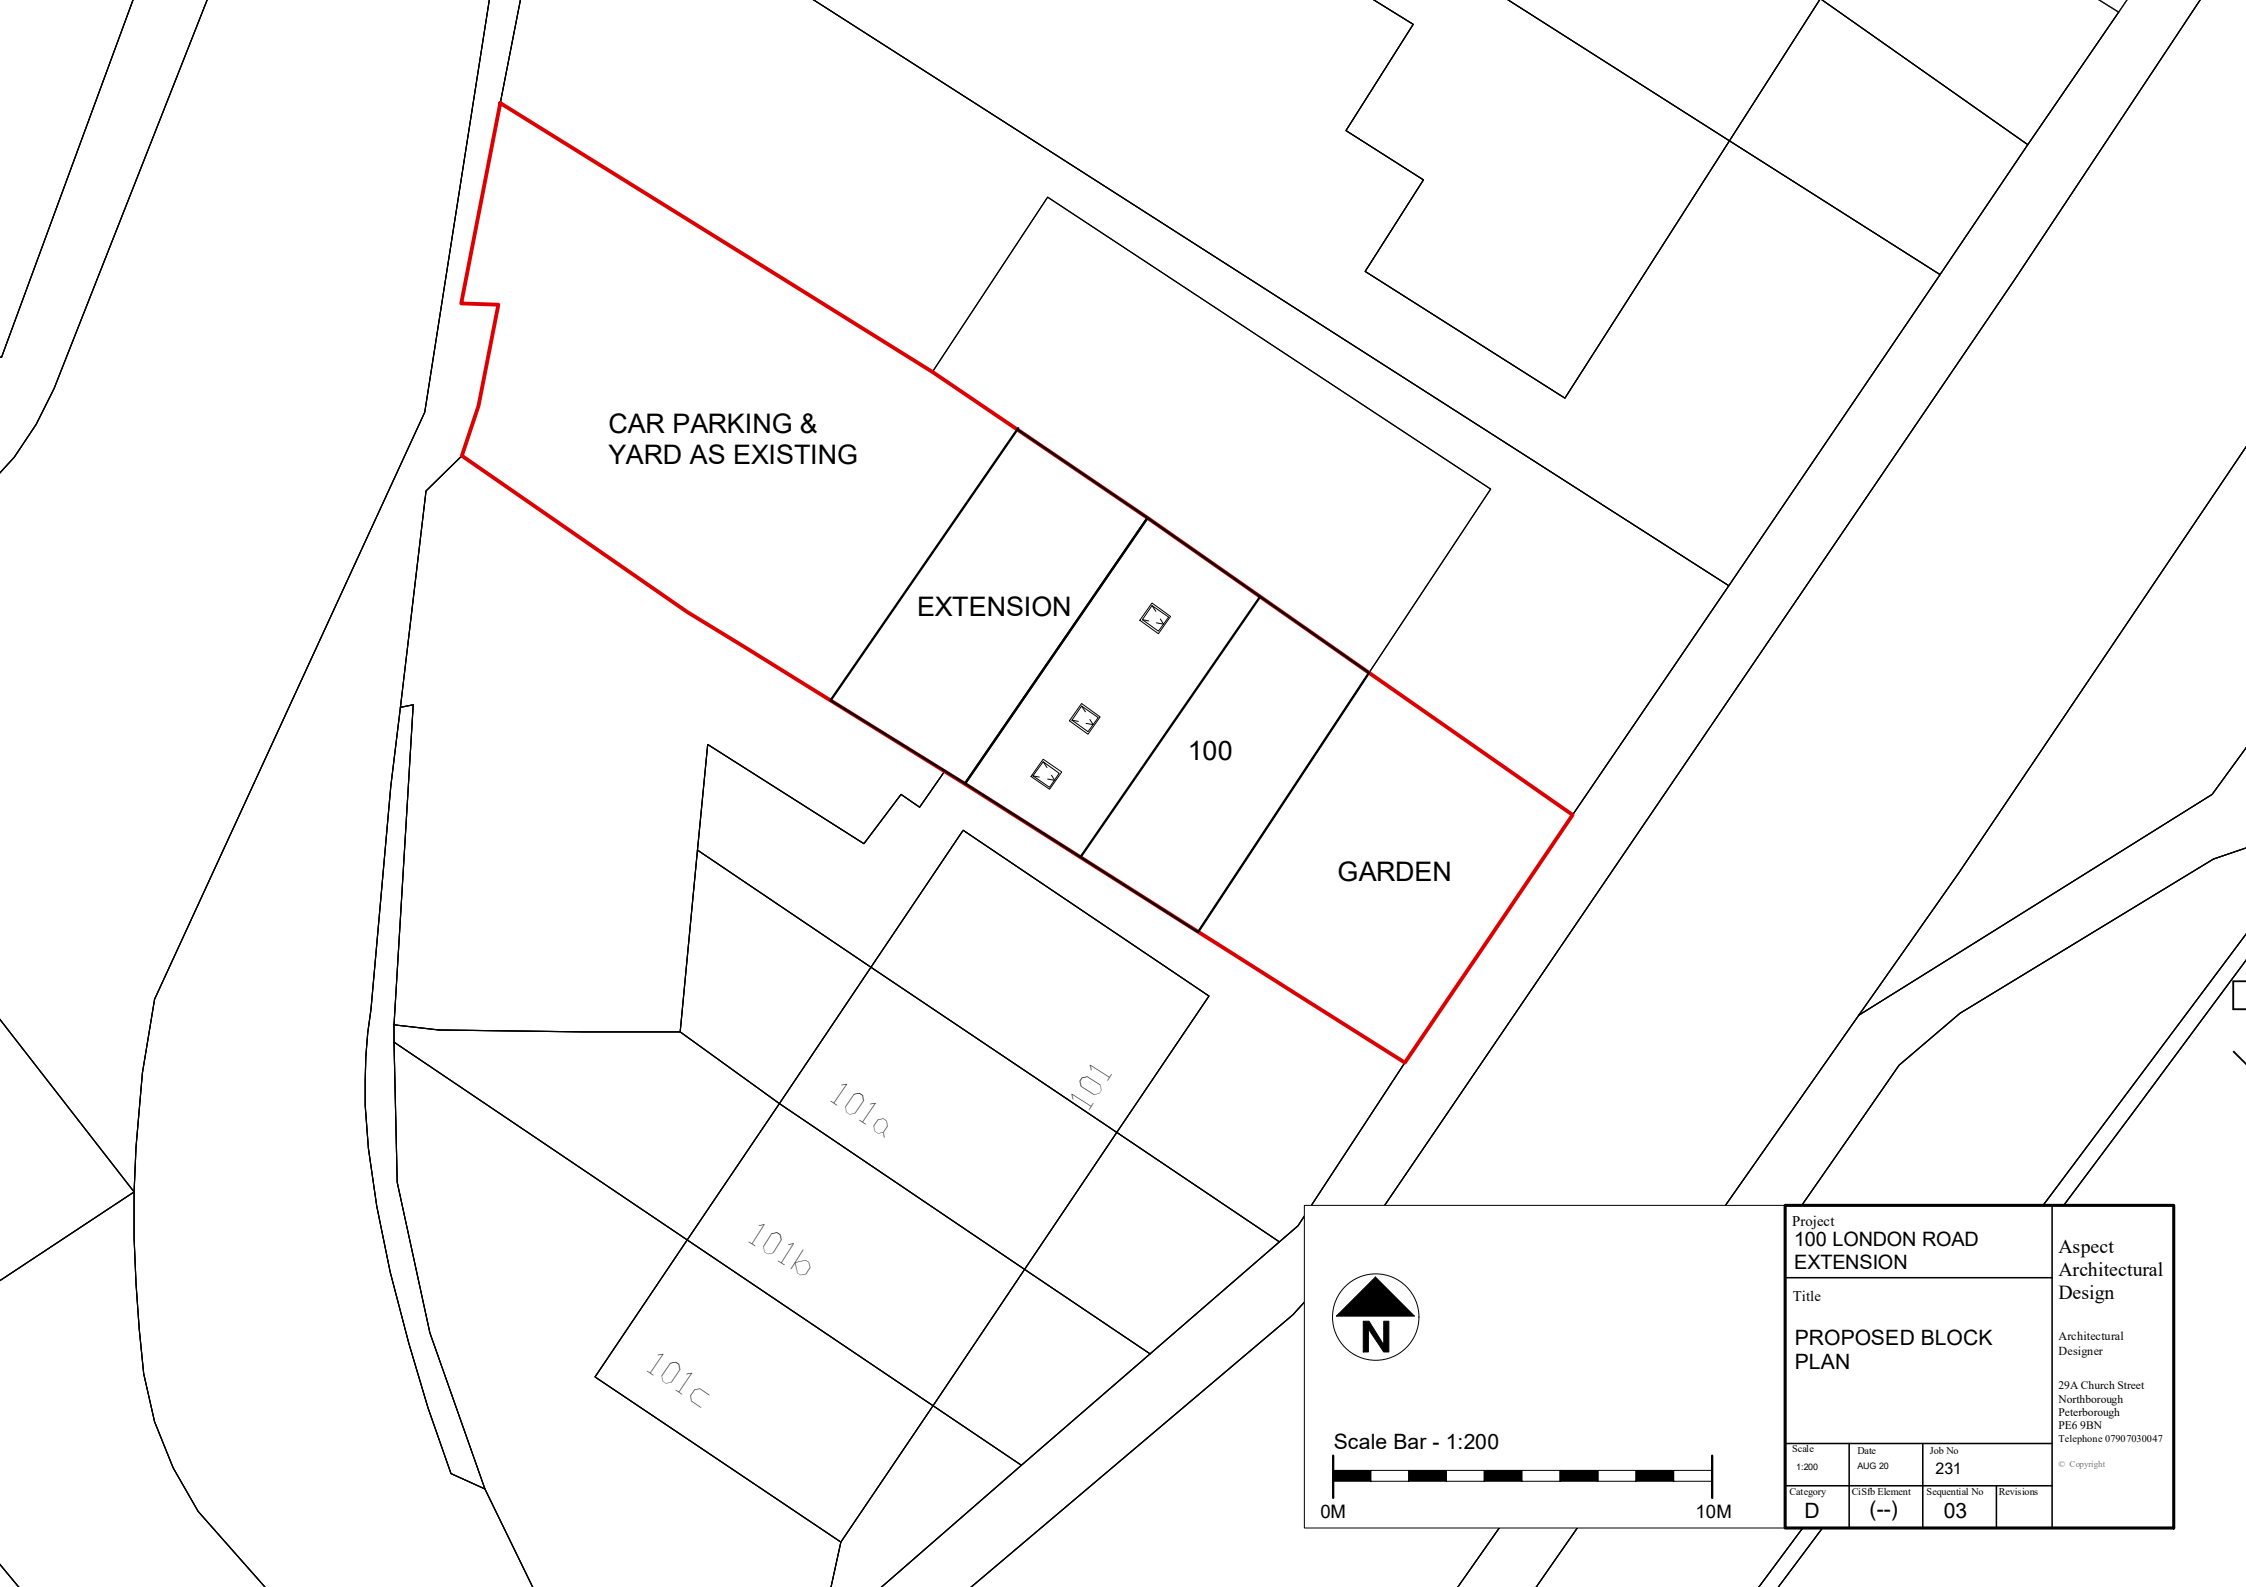


Project
100 LONDON ROAD EXTENSION

Title
PROPOSED BLOCK PLAN

Scale	Date	Job No	
1:200	AUG 20	231	
Category	CiSfb Element	Sequential No	Revisions
D	(--)	03	

Aspect Architectural Design

Architectural Designer

29A Church Street
Northborough
Peterborough
PE6 9BN
Telephone 07907030047

© Copyright