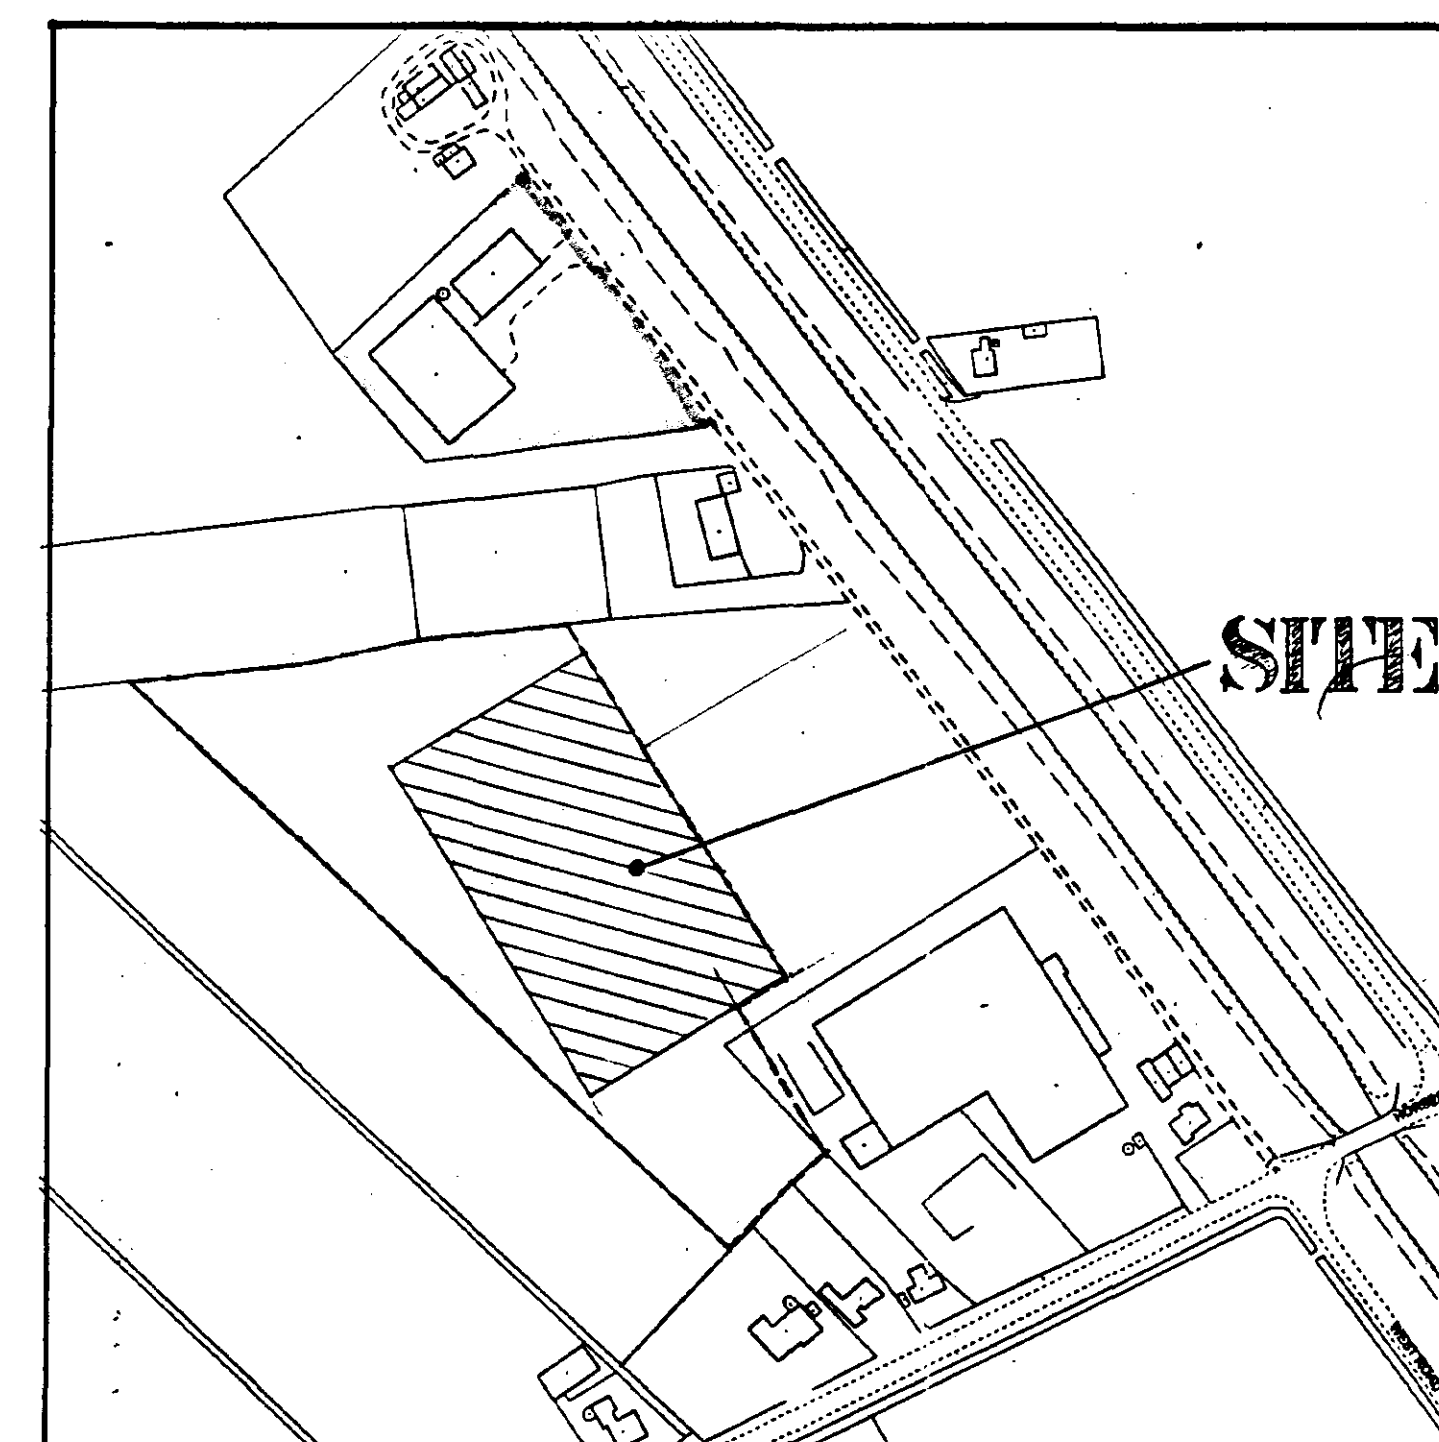
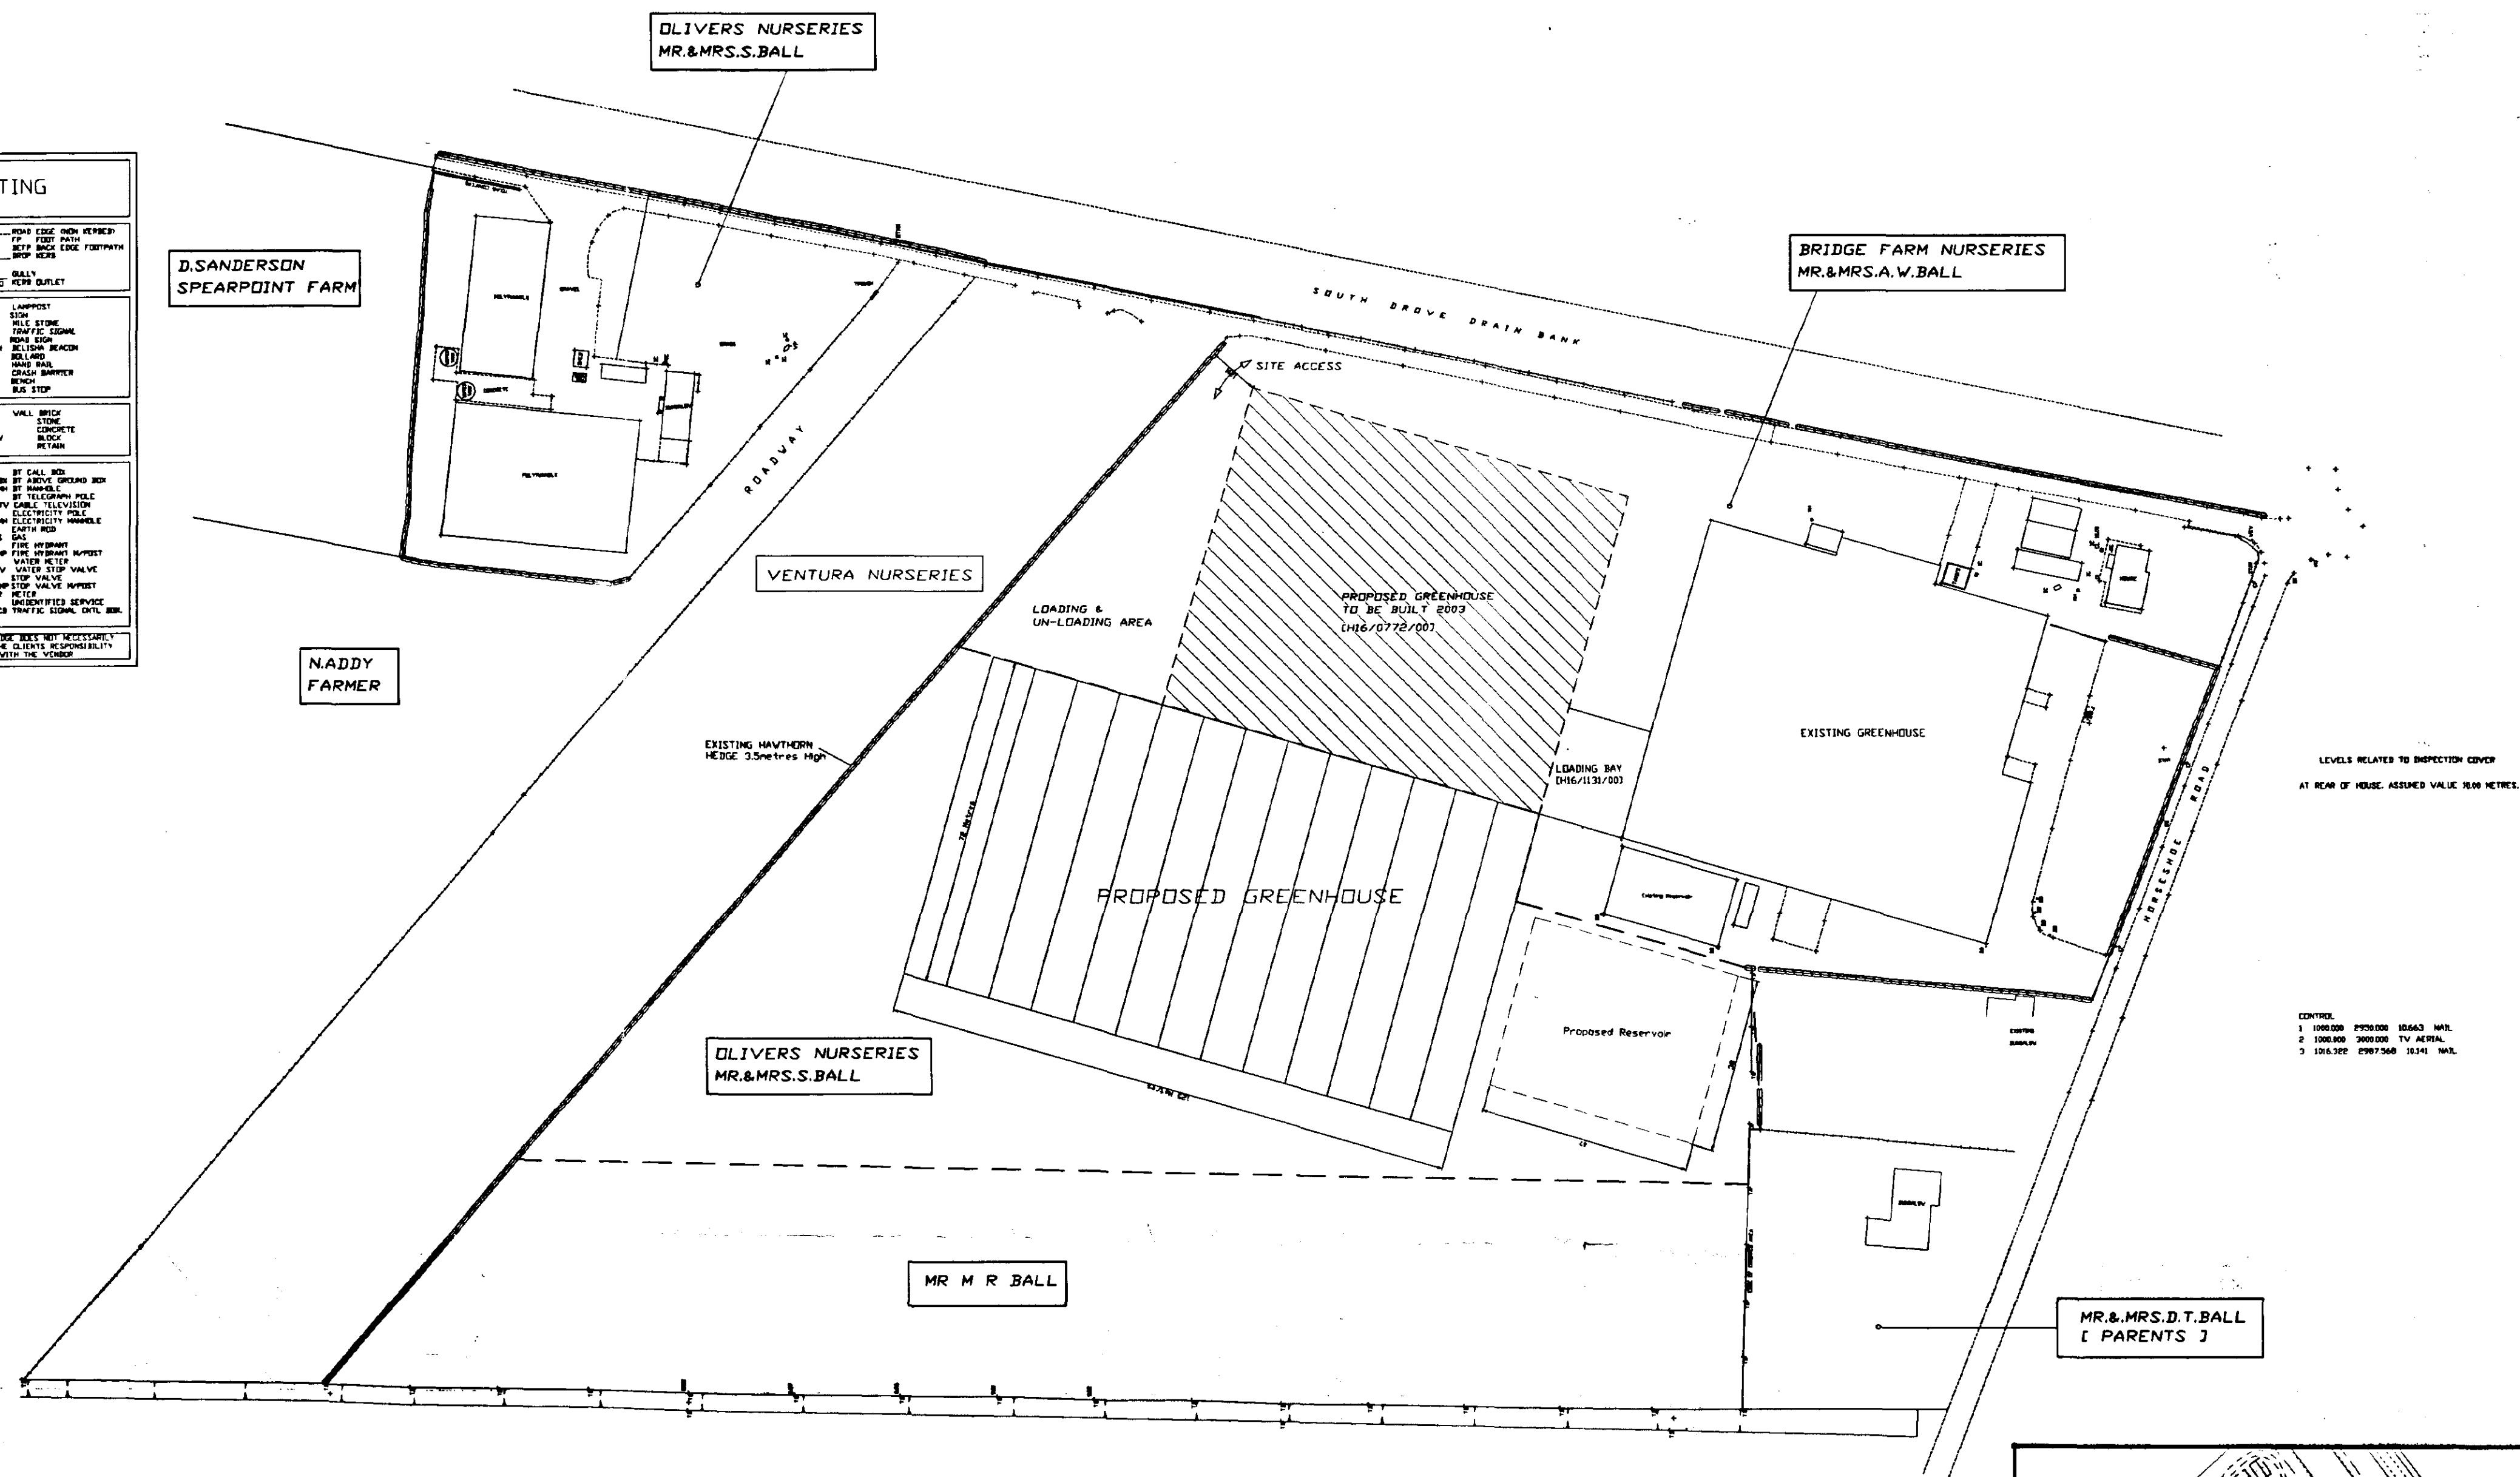


[illegible]

LOCATION PLAN

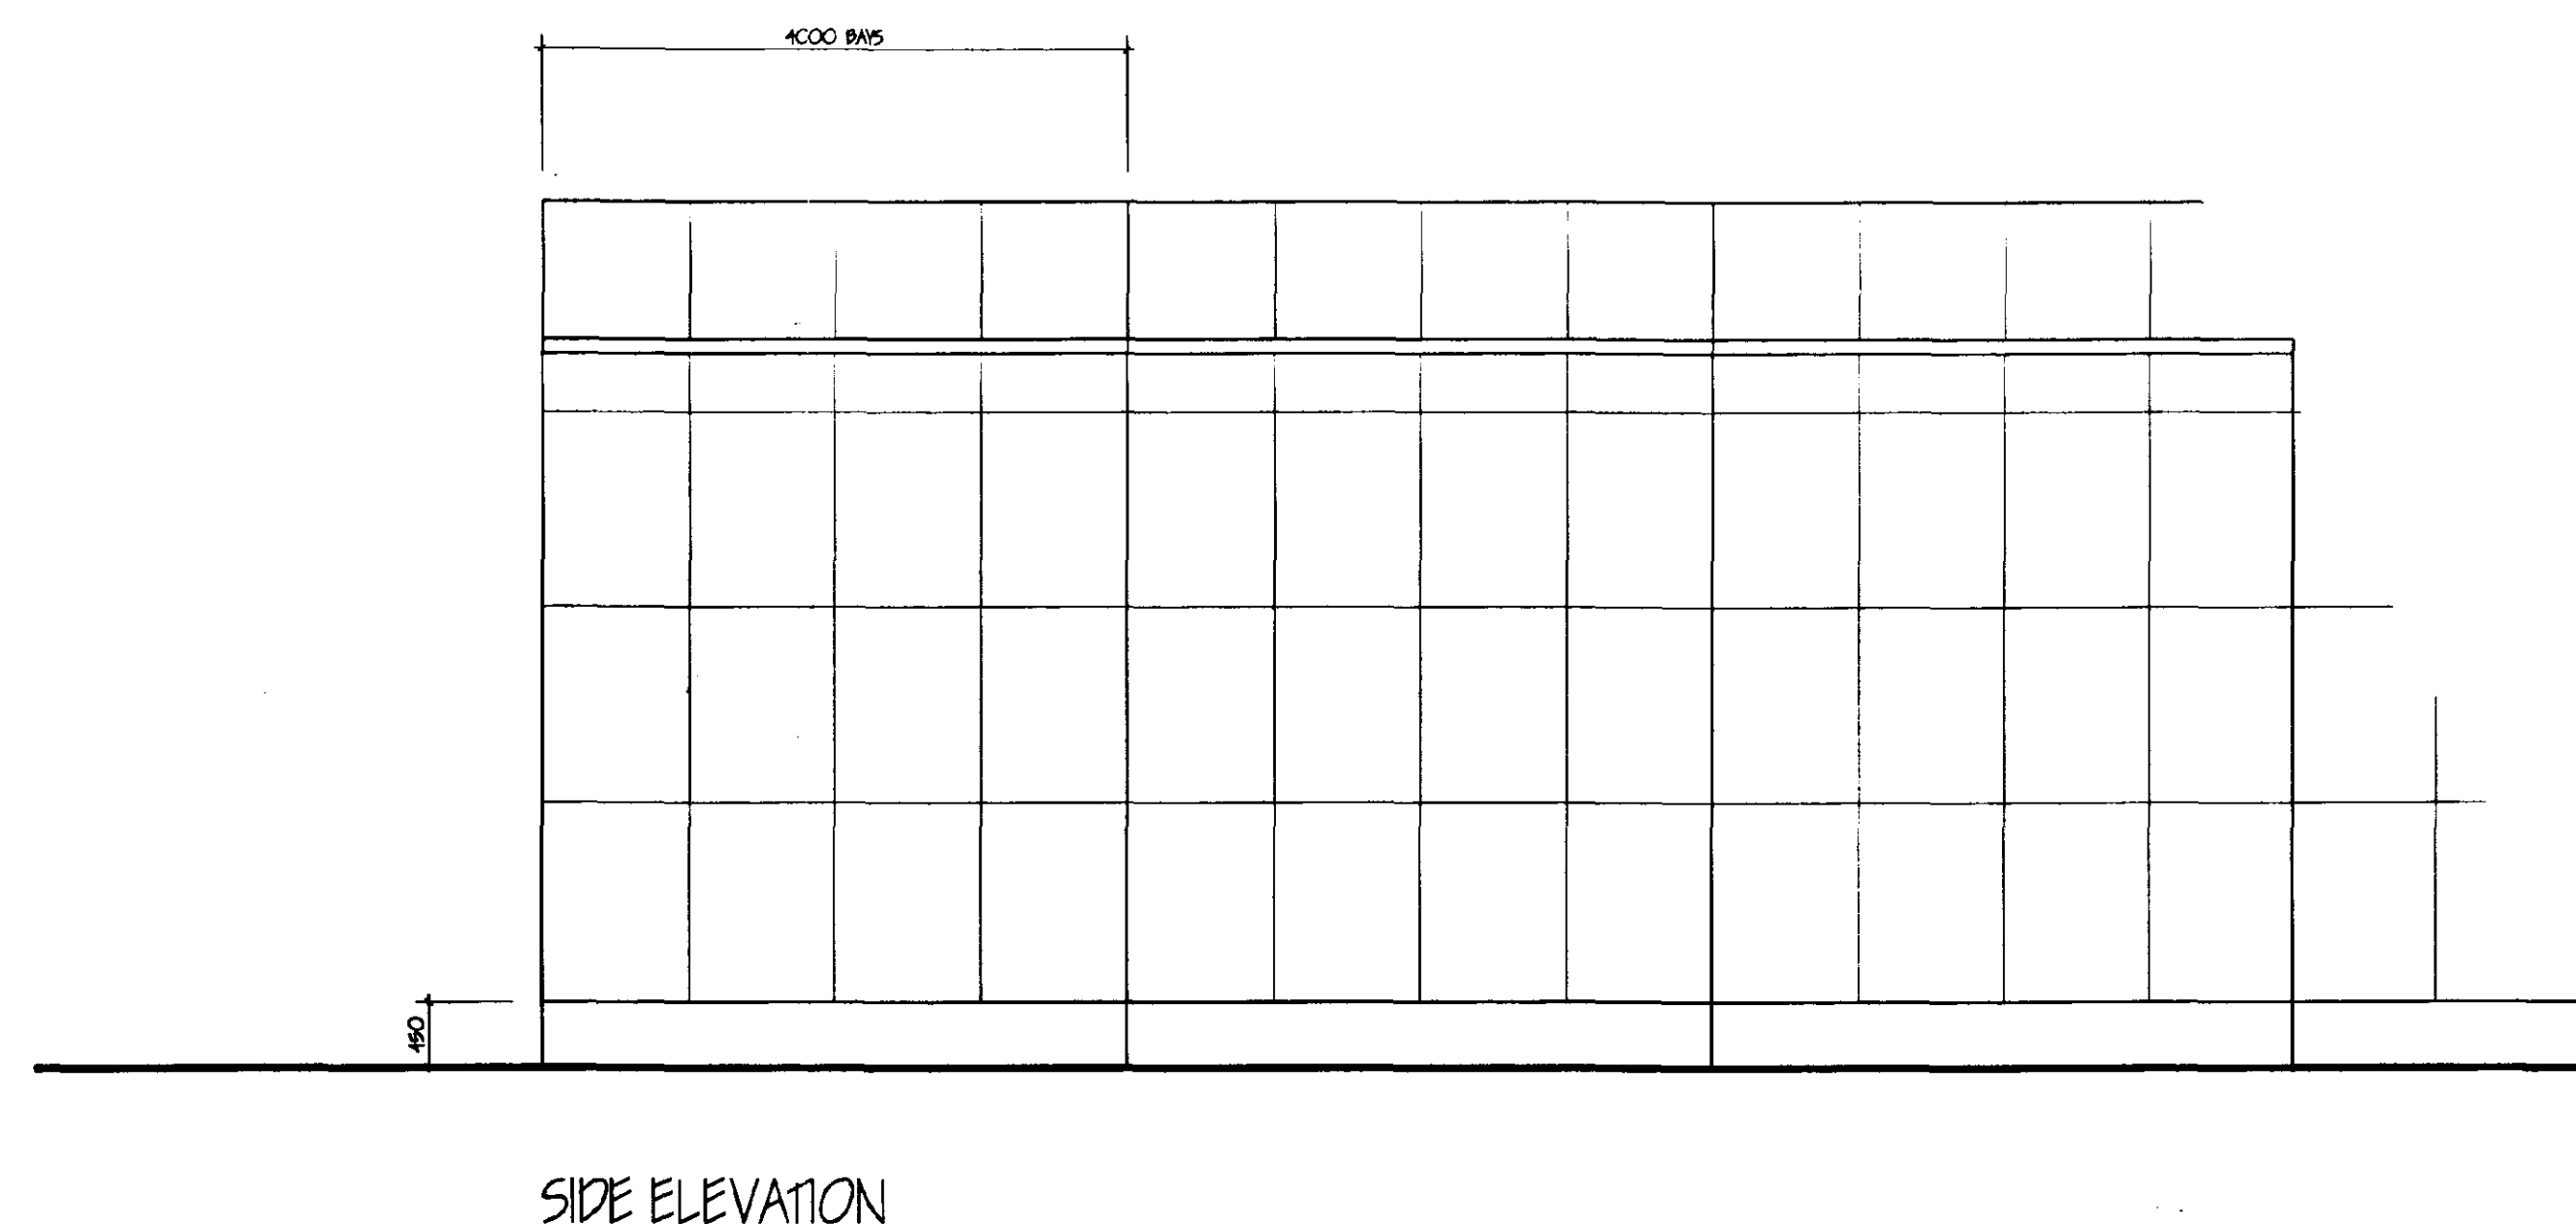
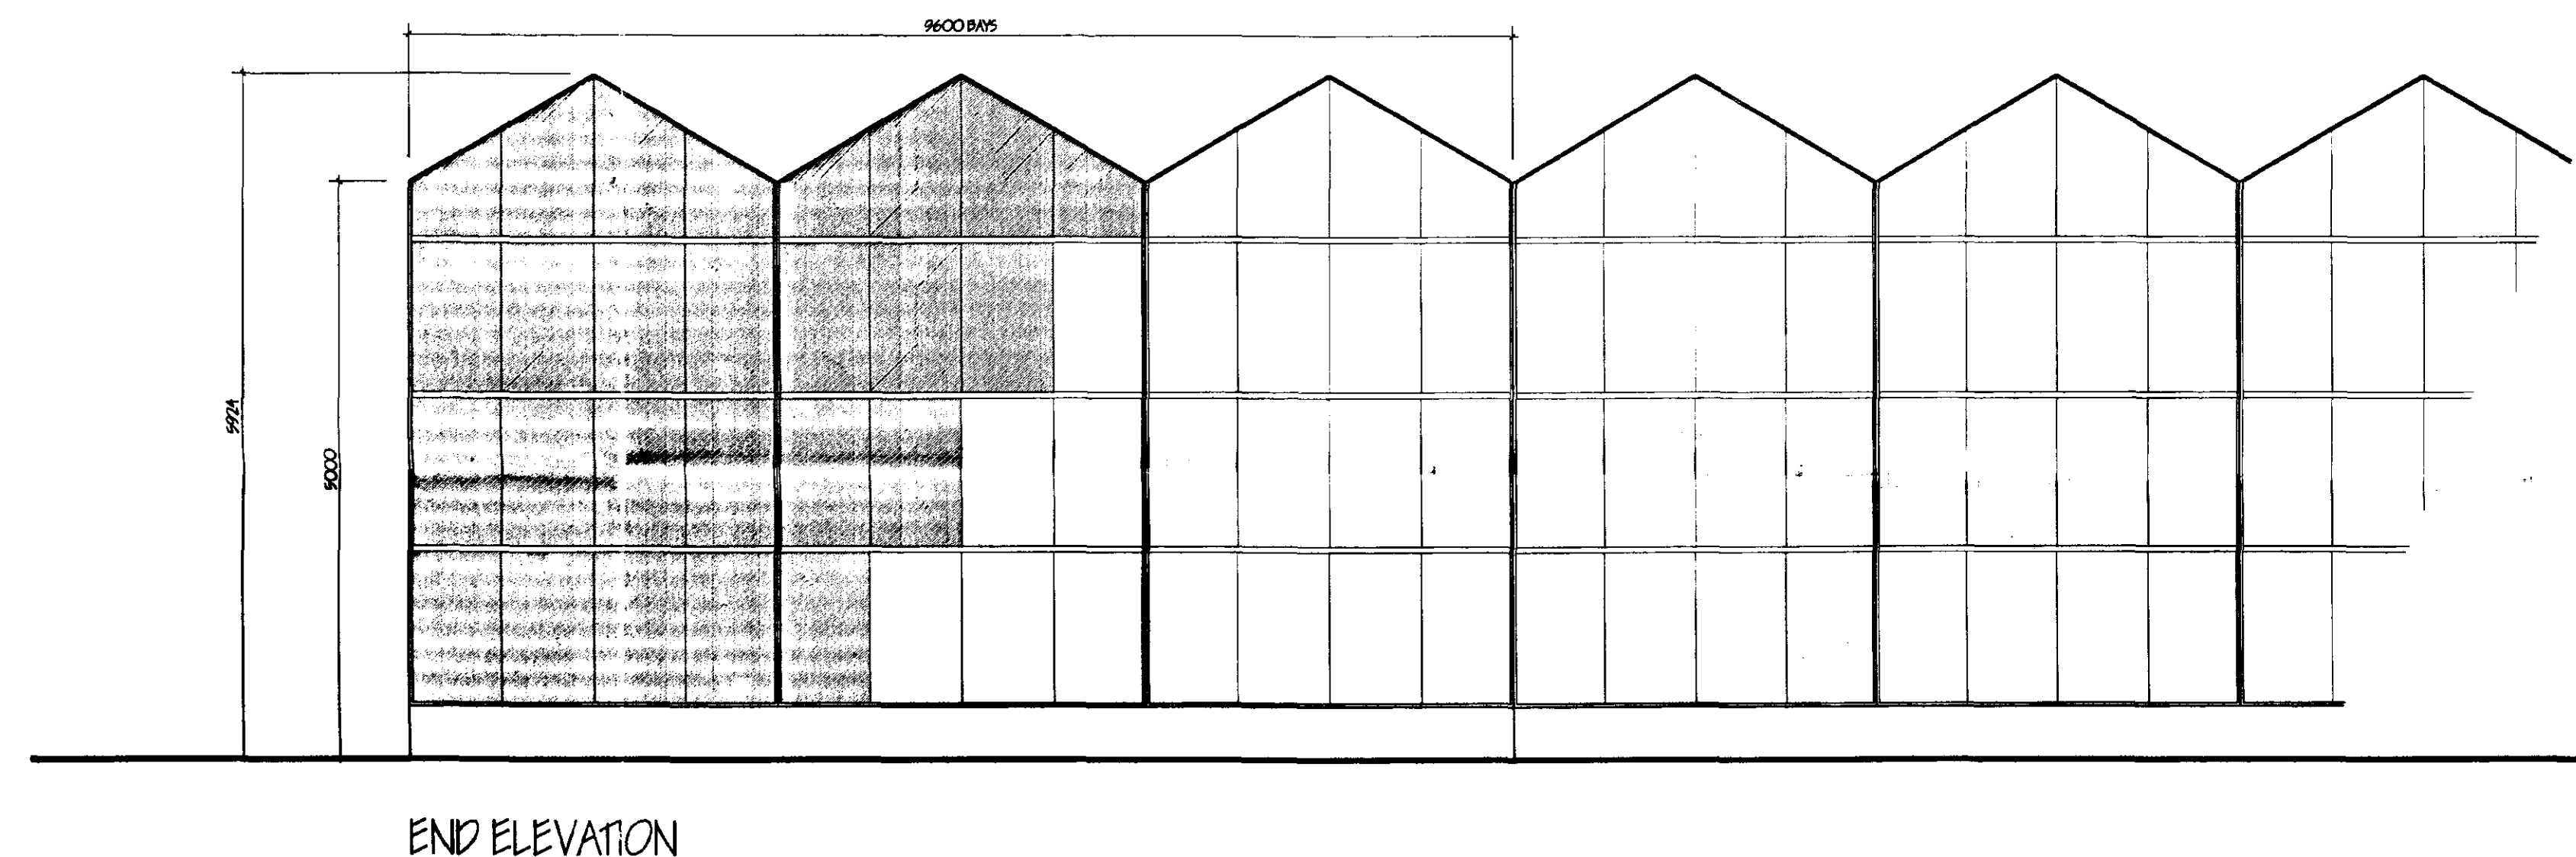
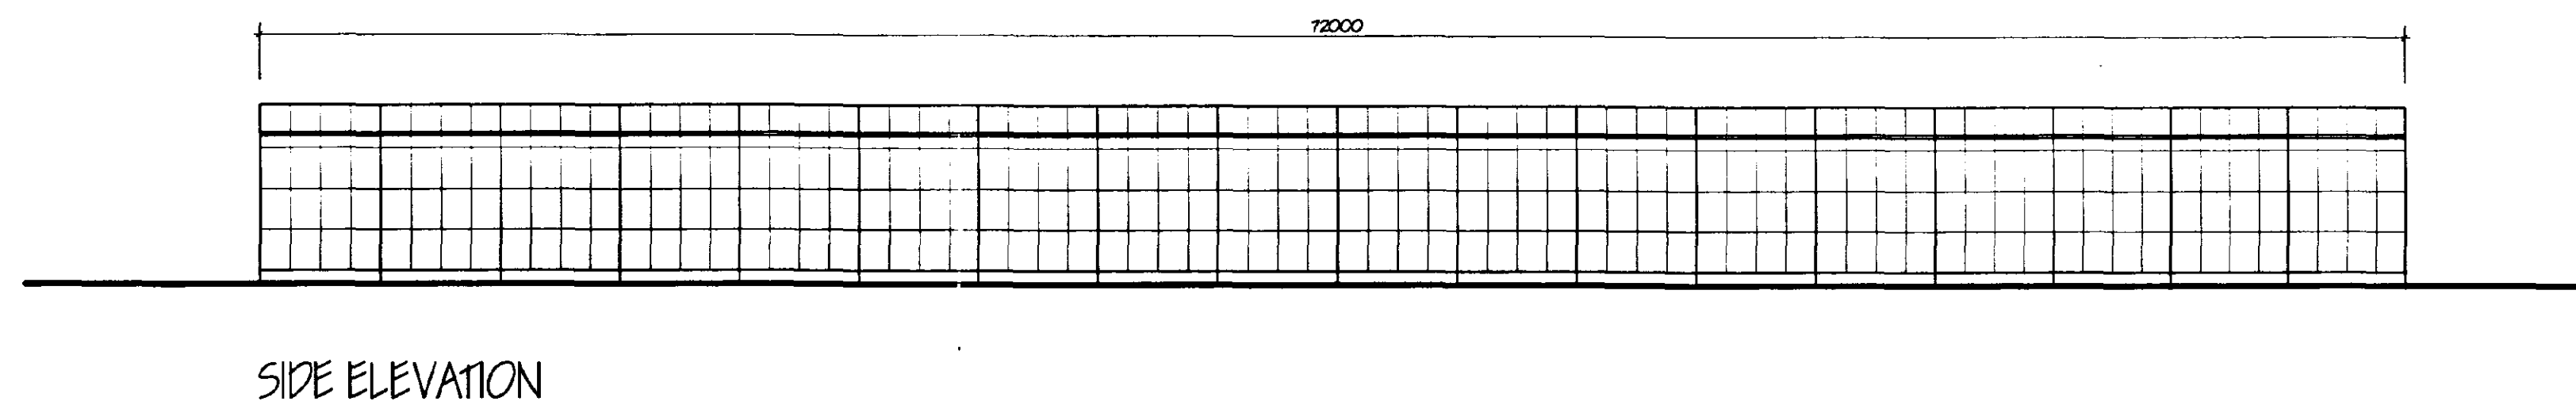
1/2500

On-Go
Planning & Development
3 703 JUL 2002
Ref: 703/02

DETERMINED
PLAN

[illegible]

SCOPE OF THE WORKS.
The works shall comprise of all that is shown on the drawings and details. Work that may not be specifically shown but may be reasonably inferred as necessary to carry out the works shall be deemed to be included.

[illegible]

G. R. MERCHANT
I.ENG AMICE FIWO
**ARCHITECTURAL, STRUCTURAL
AND LAND DRAINAGE
CONSULTANTS**
Unit 4, Wrights Mews
12A Park Road, Holbeach,
Spalding, Lincs. PE12 7EZ
Tel 01406 490800
Fax 01406 428744
E-Mail: G. R. Merchant @ Merchant.
Co. UK

Project

PROPOSED GLASSHOUSES
THE PADDOCKS
HORSESHOE ROAD
SPALDING, Lincs

Client
OLIVERS NURSERIES

PLAN & ELEVATIONS

Job Ref.	Drawing No.
484/02	02

Date	Drawn
JUNE 2002	GRM

Scales	1/200 & 1/50
--------	--------------

DO NOT SCALE FROM THIS DRAWING
This drawing is copyright and may not be altered, traced, photographed or used for any purpose other than that for which it is issued.
The General Contractor hereby checks all dimensions on site and accepts any discrepancies.

All details shown on this drawing including foundations are based upon typical site conditions to the area. No responsibility can be accepted for abnormal conditions which may be discovered during construction unless reported to the Architect so that design amendments may be considered. Site soil surveys are recommended in respect of foundations to establish special conditions before foundation work is undertaken.

DETERMINED
PLAN

SHDC
Planning & Development
03/11/2002
703/02

SIDE ELEVATION