



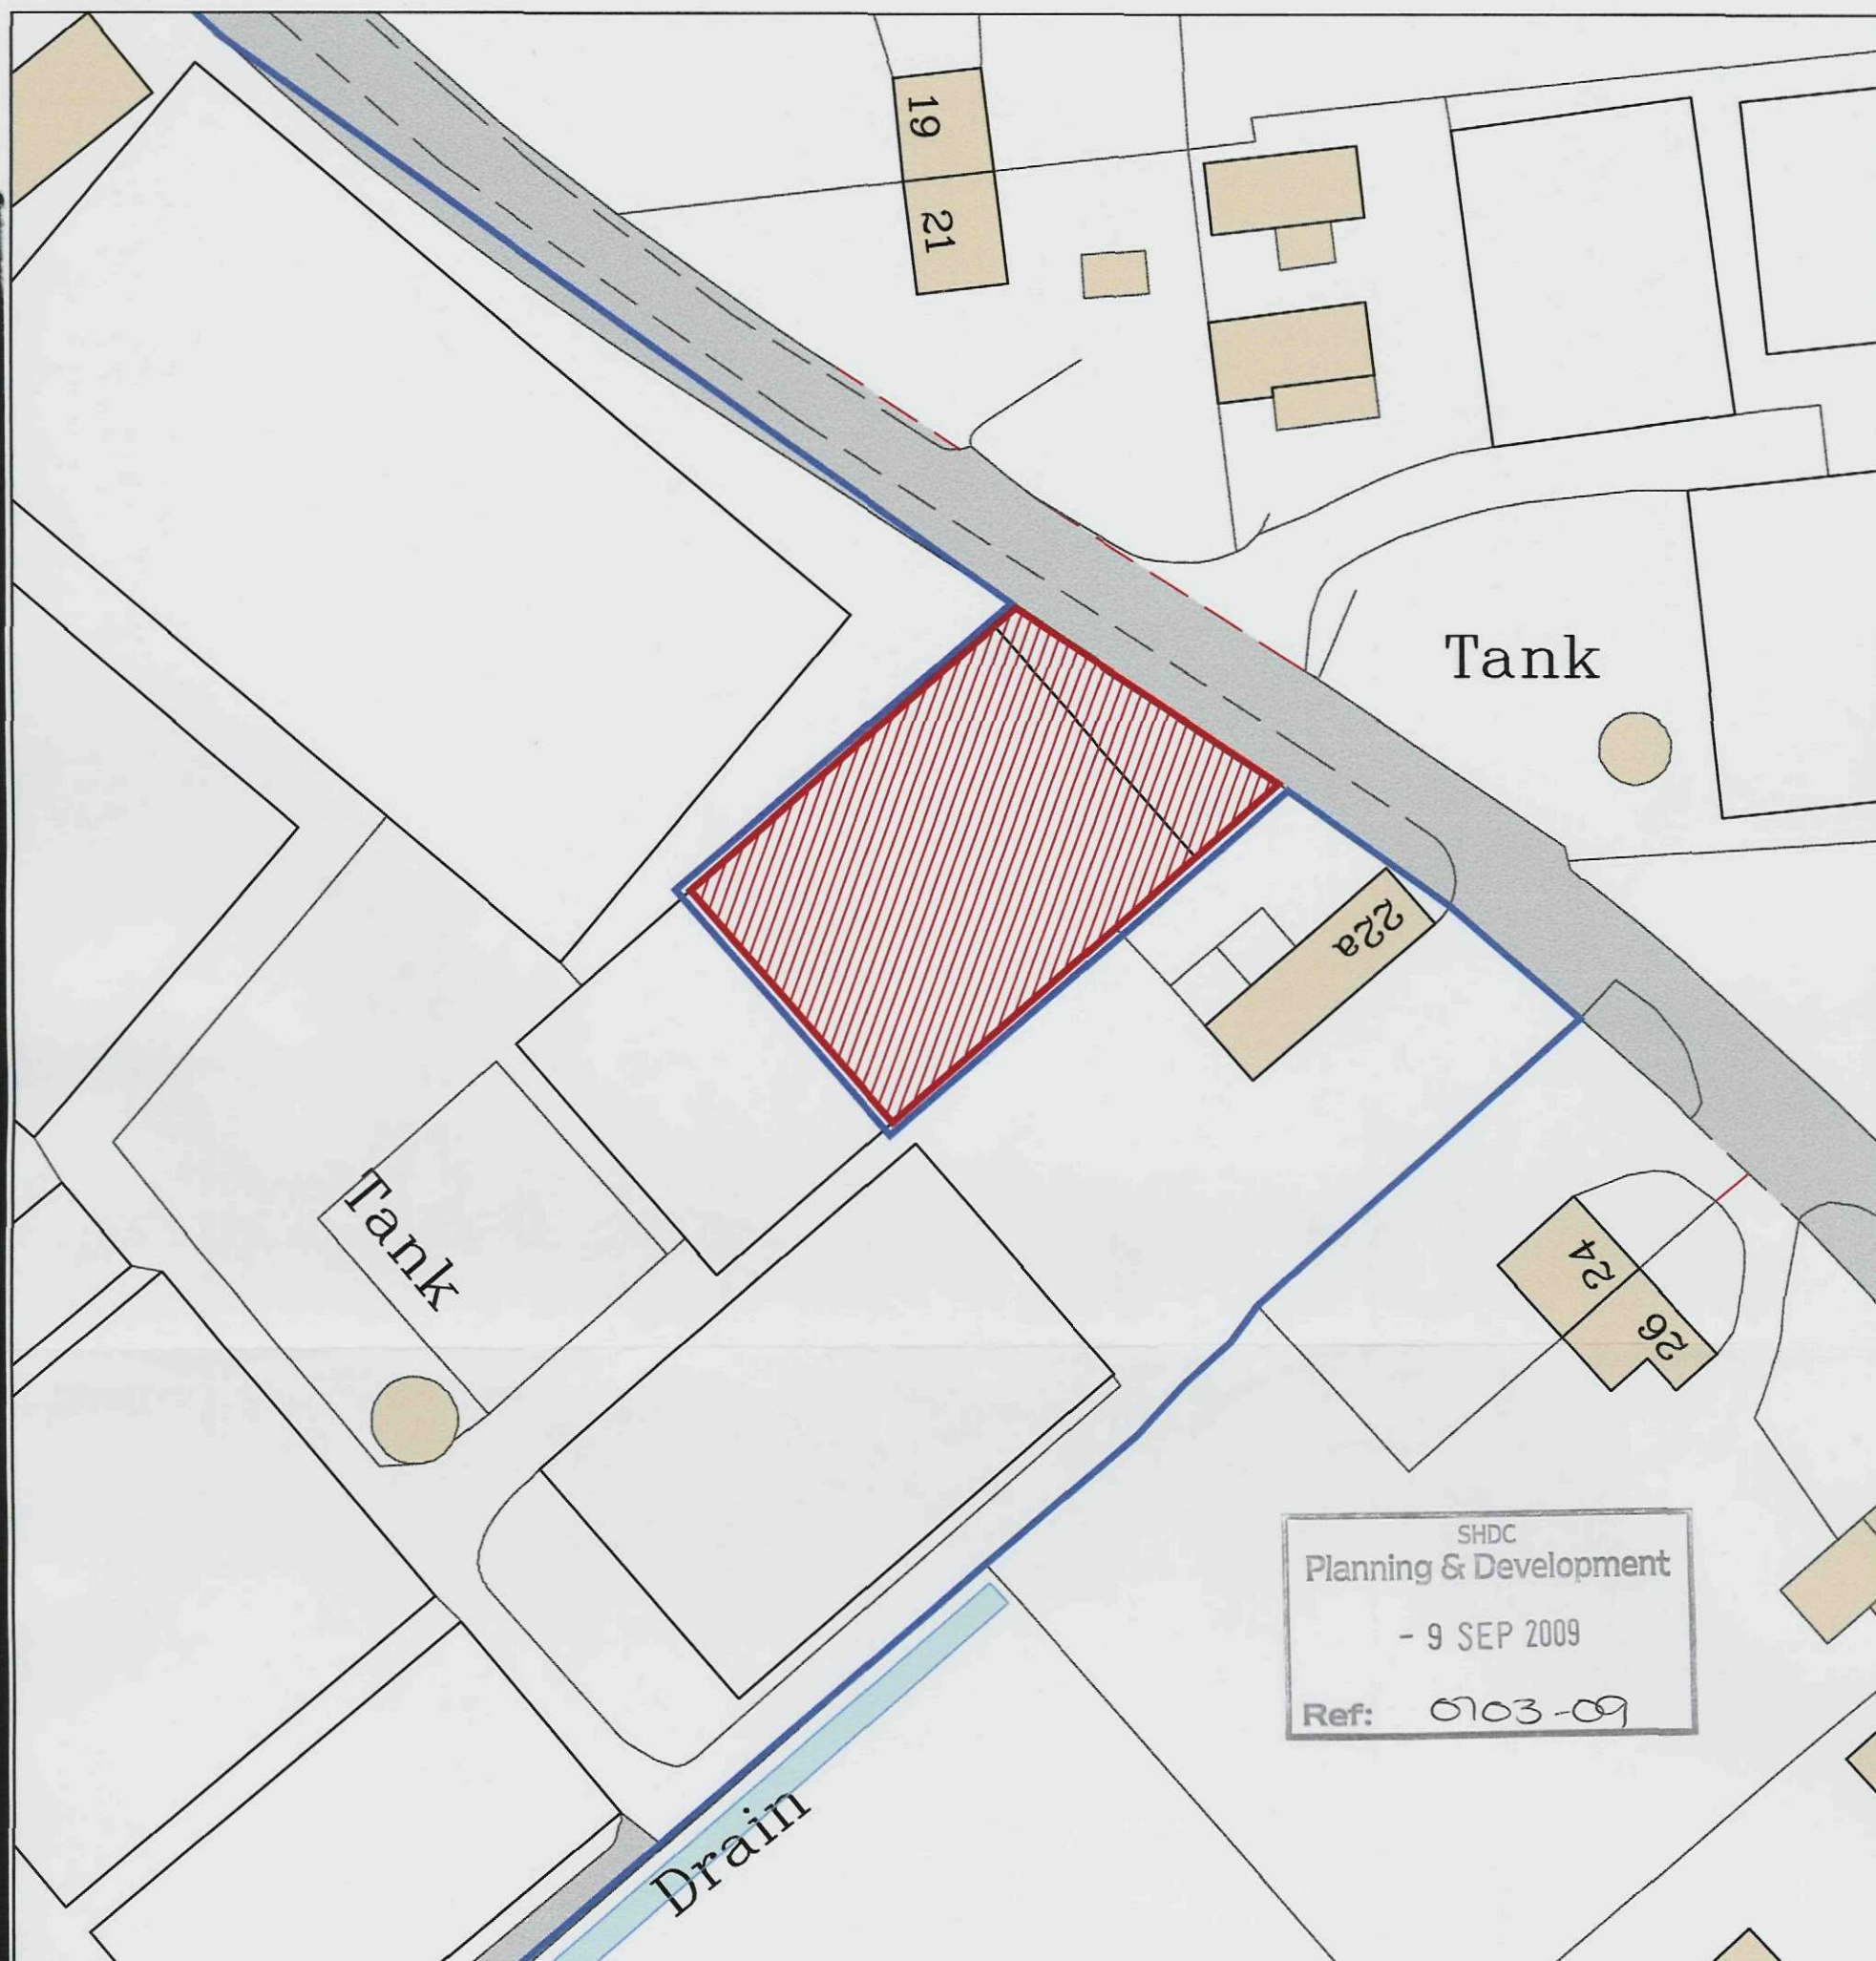

SHDC
Planning & Development
- 9 SEP 2009
Ref: 0703-09

Part Site Block Plan

Scale 1:500

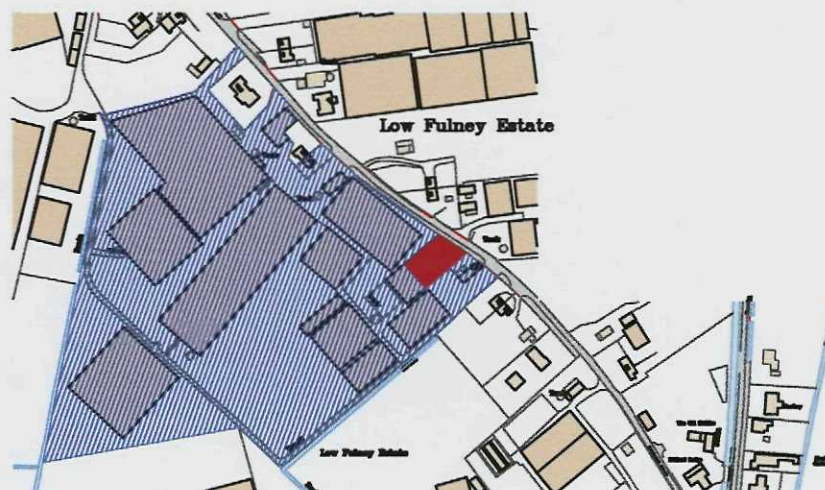

2nd Floor - 5B Sheepmarket
Spalding
PE11 1BH
Tel: 01775 768 921
e-mail: enquiries@remwaydesign.co.uk

Site :

Proposed Agricultural Dwelling at:
West Nurseries Ltd
20 Mallard Road
Spalding
PE12 6ND

Client :

Mr R West

Date : ★★★★★

Scale : as noted

Drawing No:

1783-02(a3)