
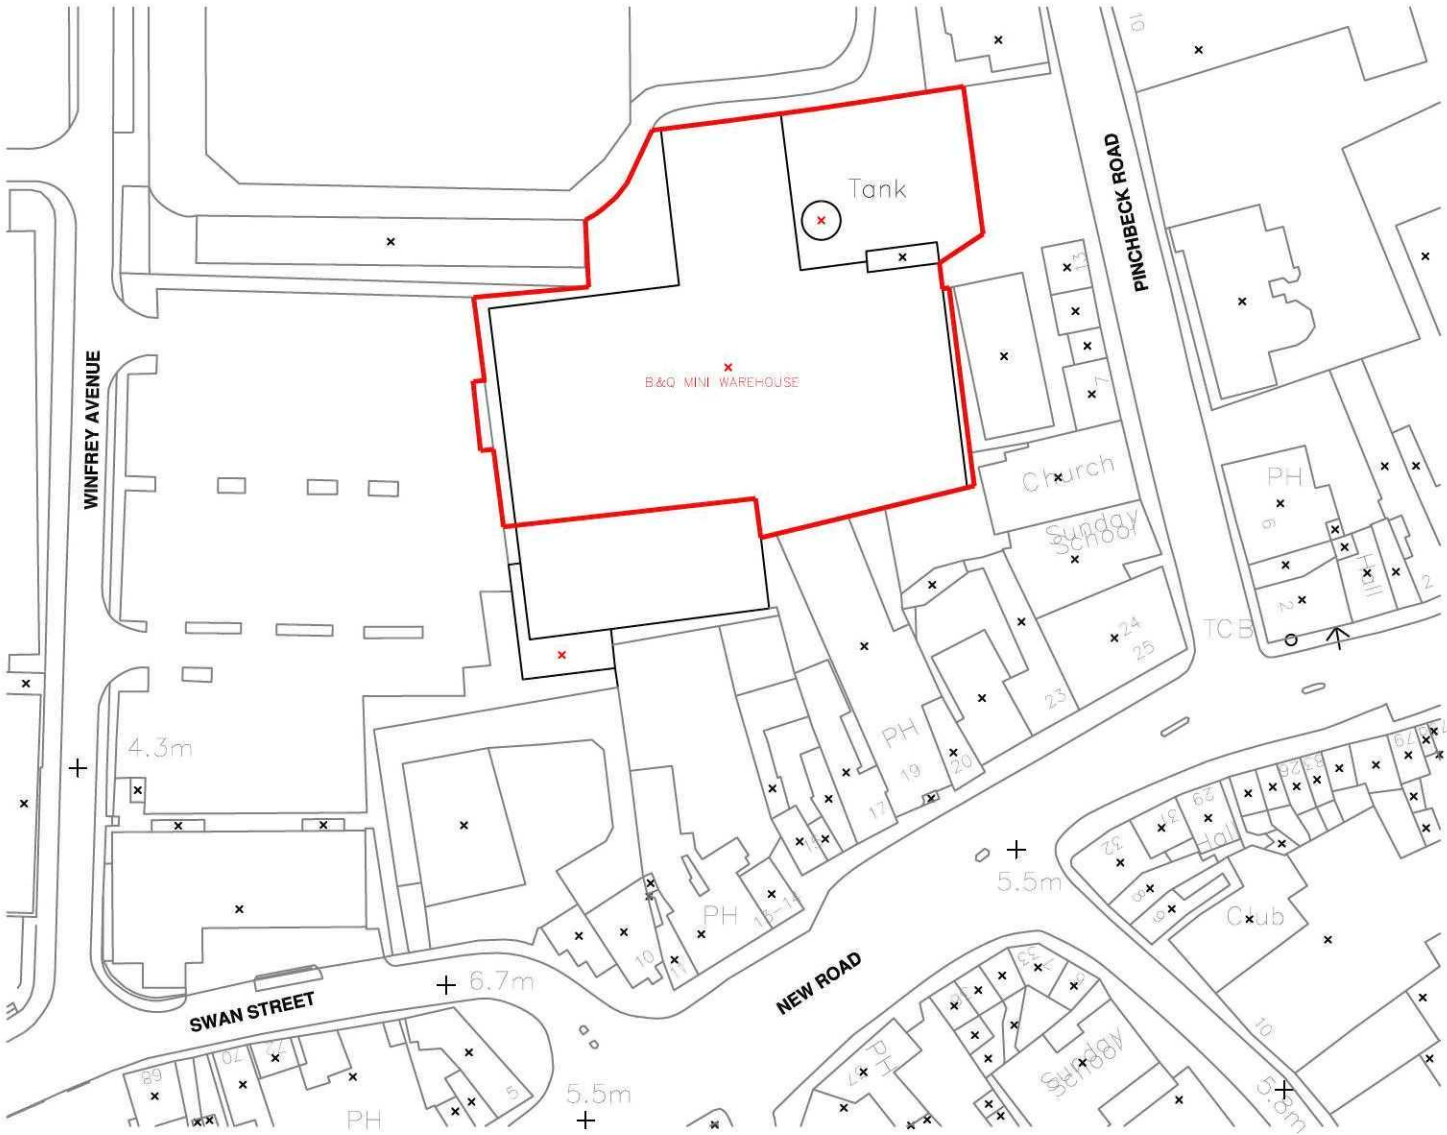


----- B&Q DEMISE

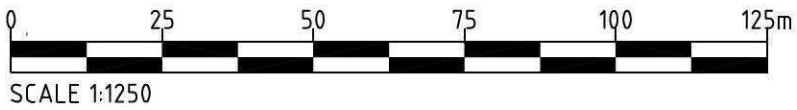

REV:	DATE:	DESCRIPTION:
CLIENT:	B&Q PLC	
DRAWING:	PROPOSED SITE LOCATION PLAN	
PROJECT:	B&Q MINI WAREHOUSE UNIT 1 HOLLAND MARKETS WINFREY, SPALDING LINCOLNSHIRE, PE11 1RQ.	
DRAWING NO:	21918/103	DRAWN BY: GW
SCALE:	1:1250 & A2	DATE: JULY 2011
 THE REVERGREEN CENTRE, AYKLEY HEADS, DURHAM CITY DH1 5TS TEL: 0191 3837310 FAX: 0191 3837311 E-MAIL: durham@bdnild.com AREA - THIS DRAWING IS NOT TO BE SCALED - DIMENSIONS SHOWN ONLY TO BE USED - SHOULD ANY DISCREPANCIES BE FOUND WITH THIS DRAWING, PLEASE REFER BACK - COPYRIGHT OF THIS DRAWING IS OWNED BY BUILDING DESIGN REVEREND LTD.		