


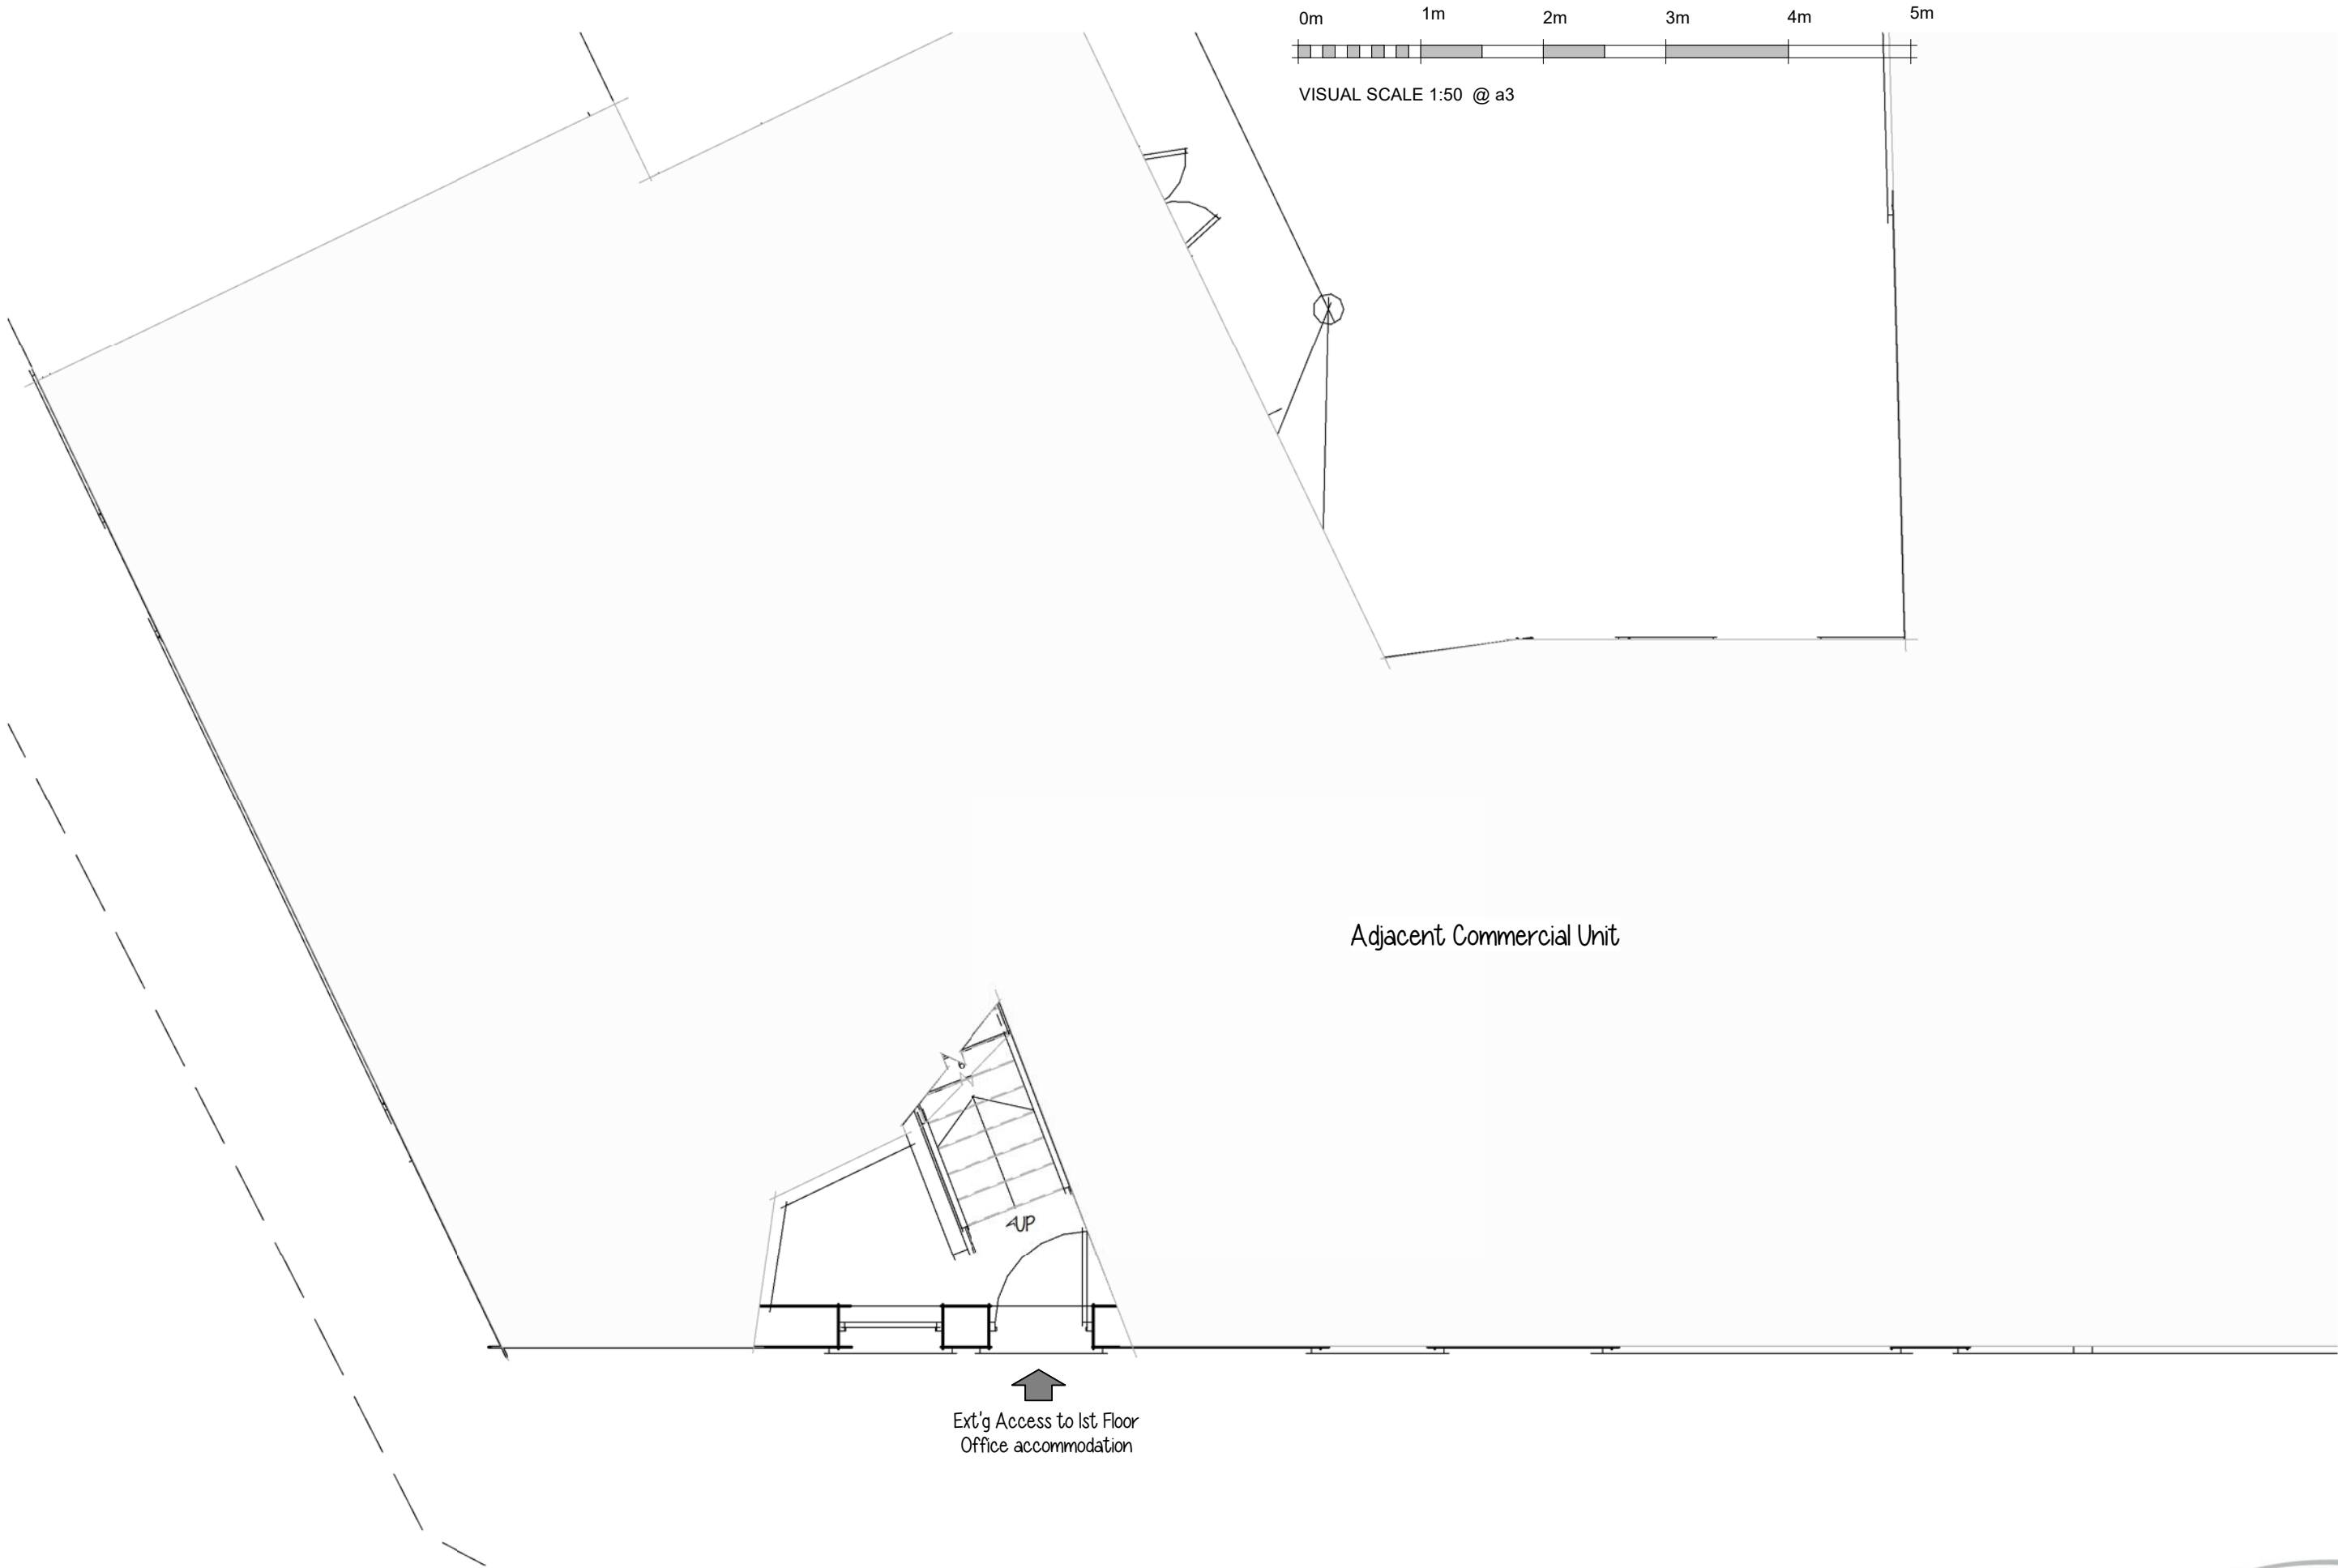

Existing Ground Floor Layout