




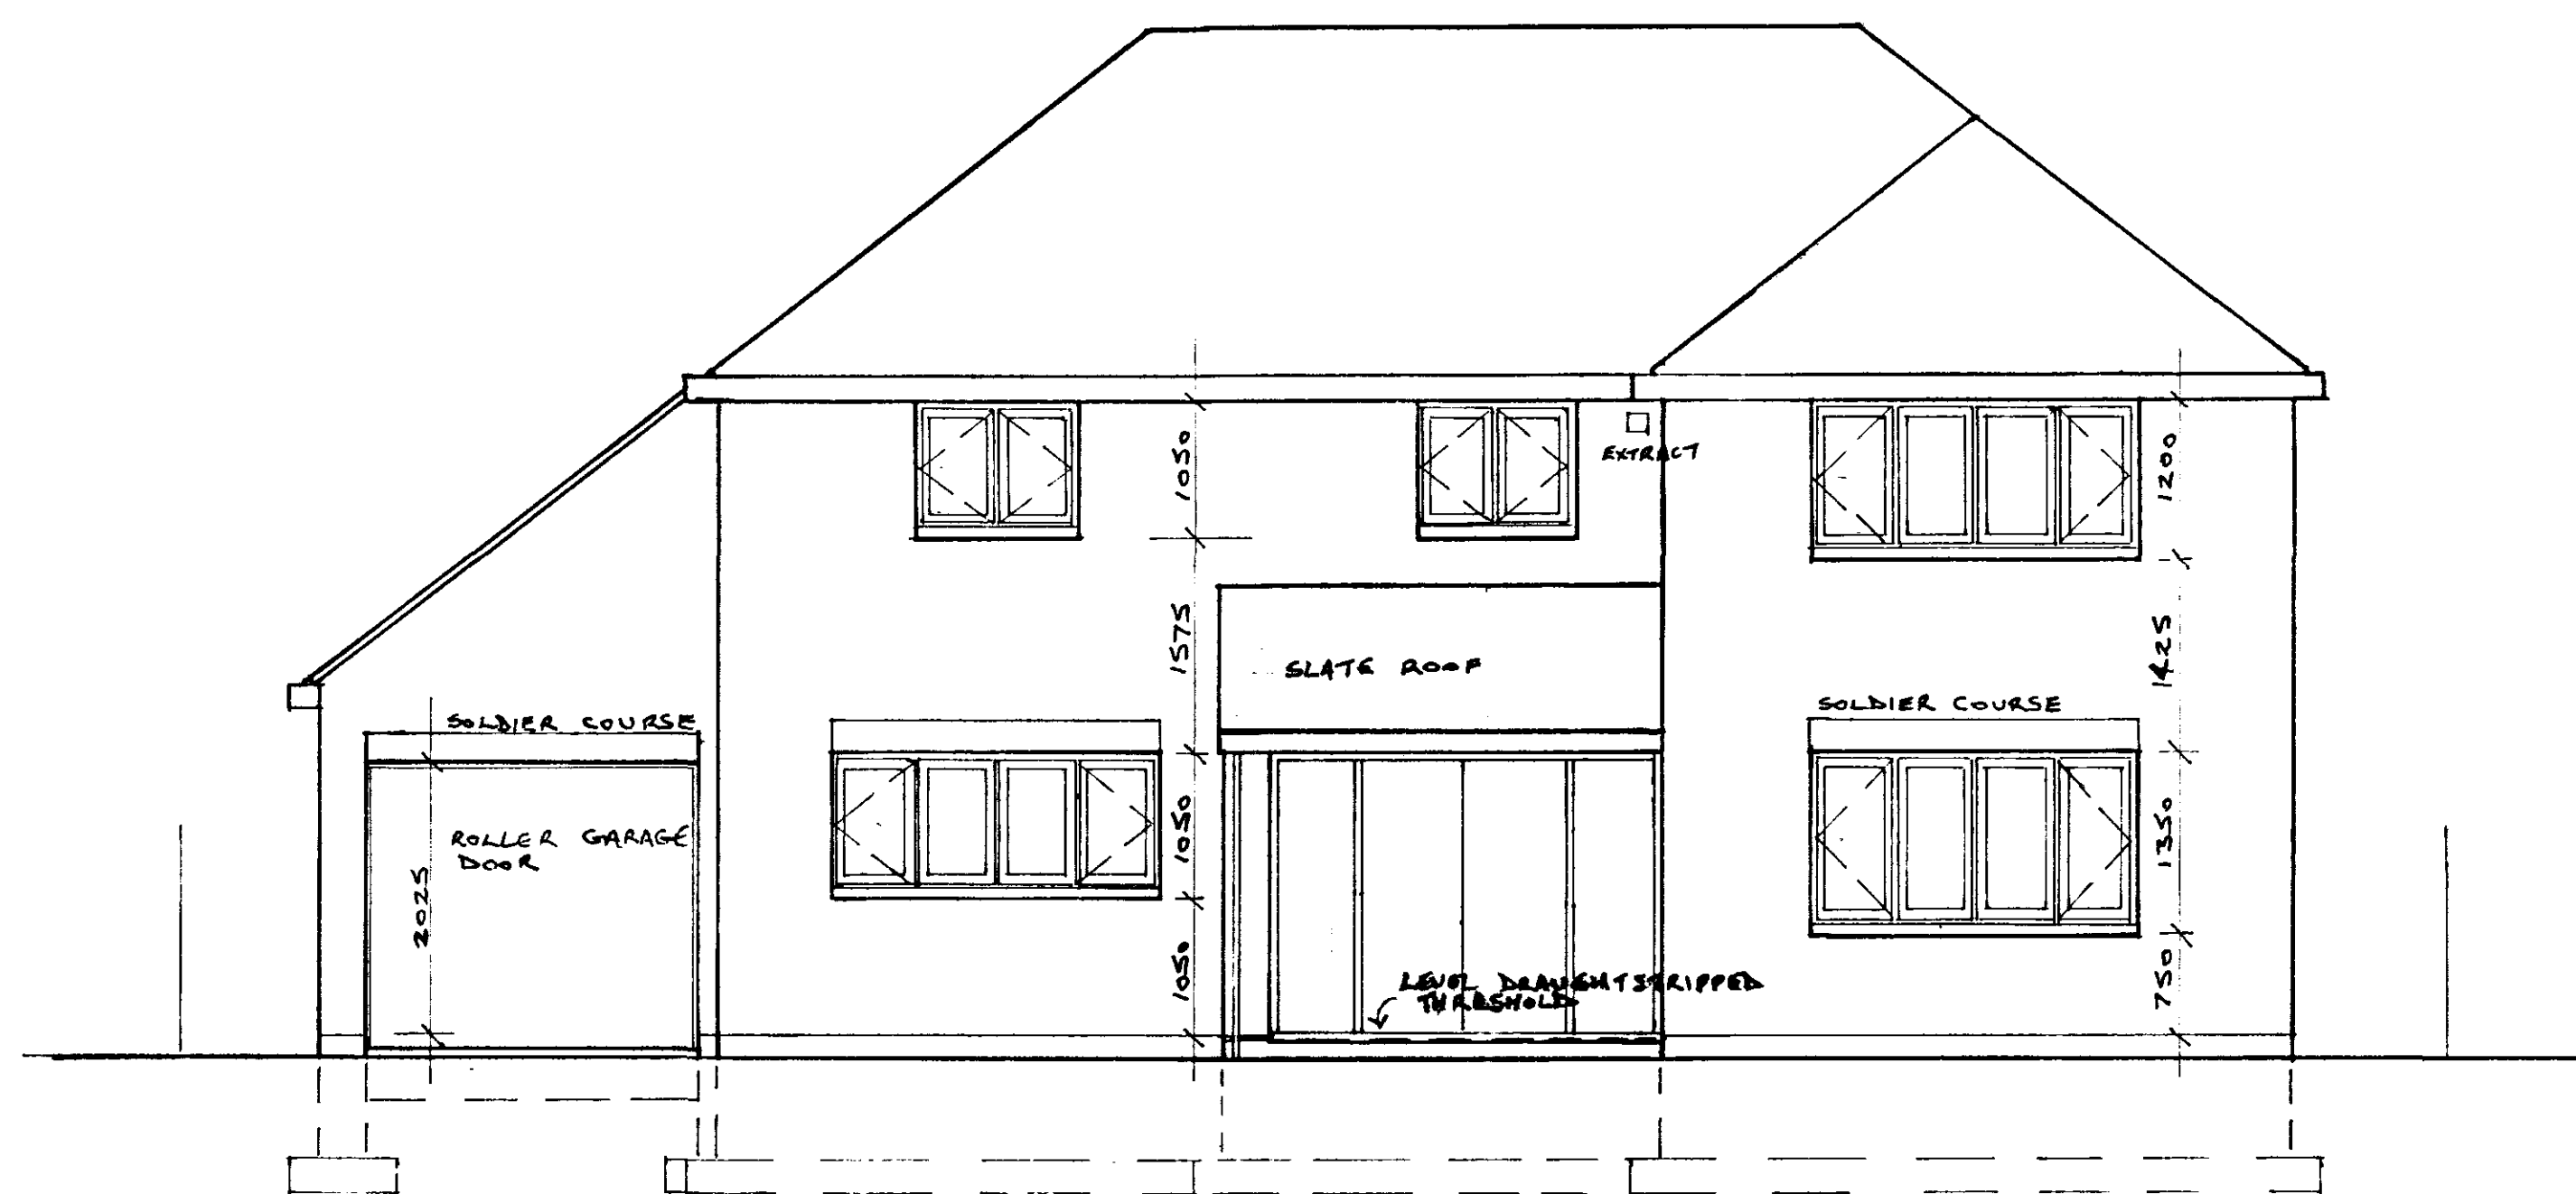


Front (East) Elevation to Cley Hall Drive

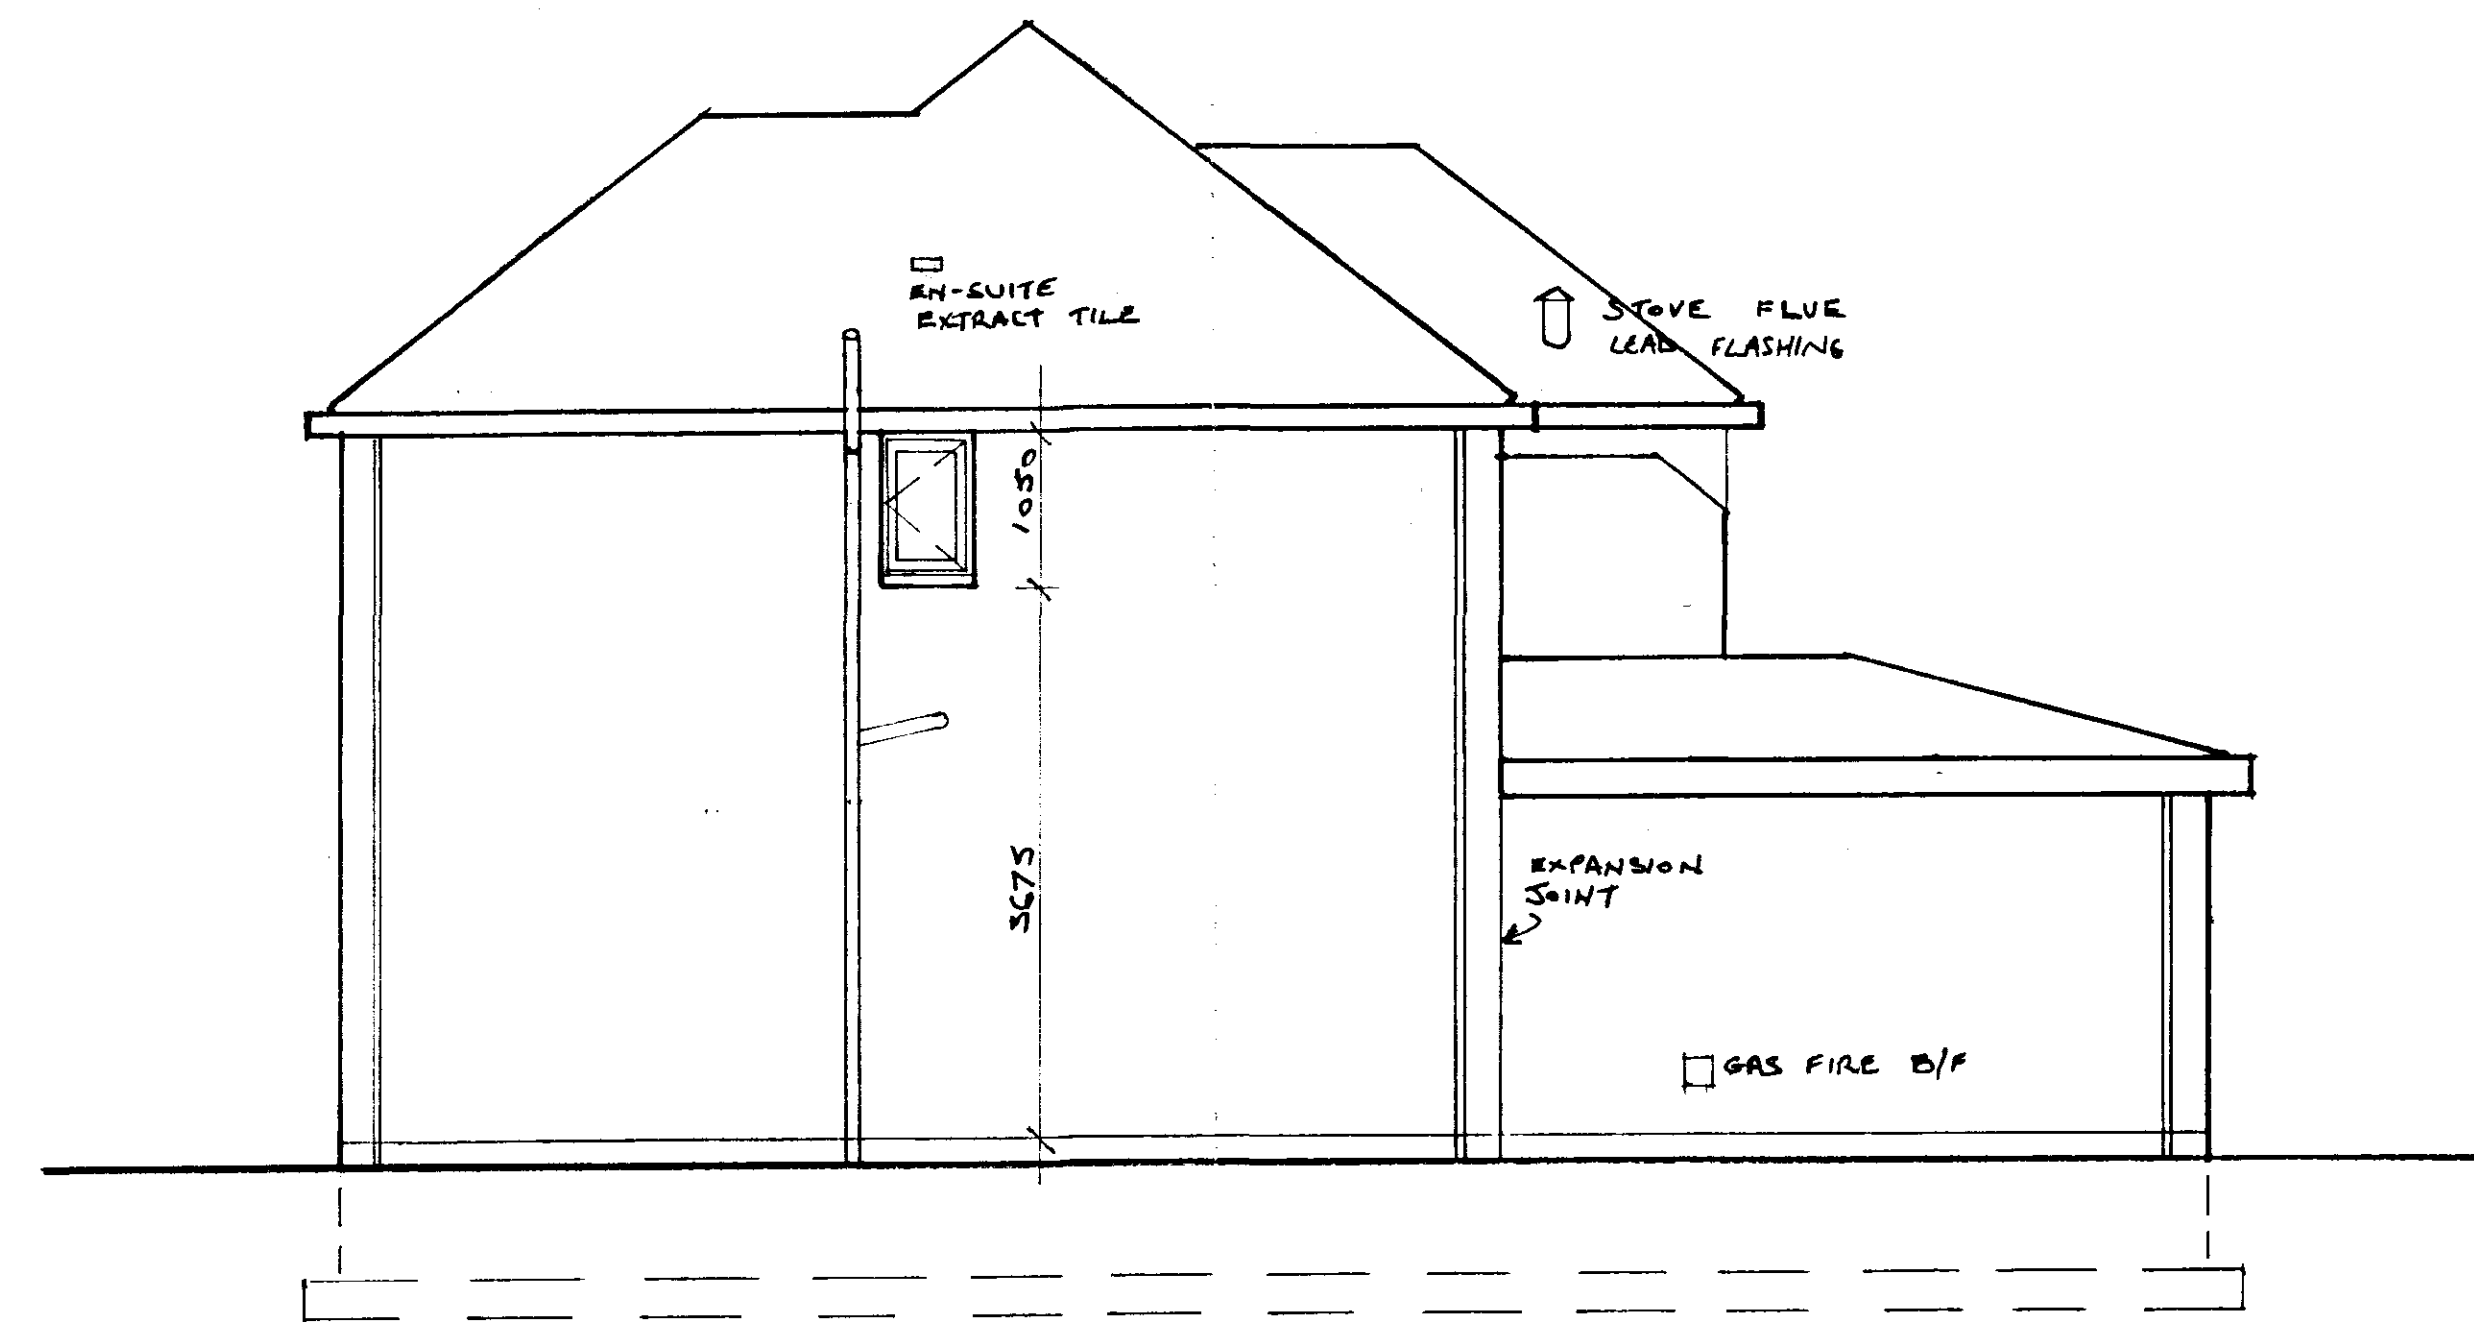

North Side Elevation

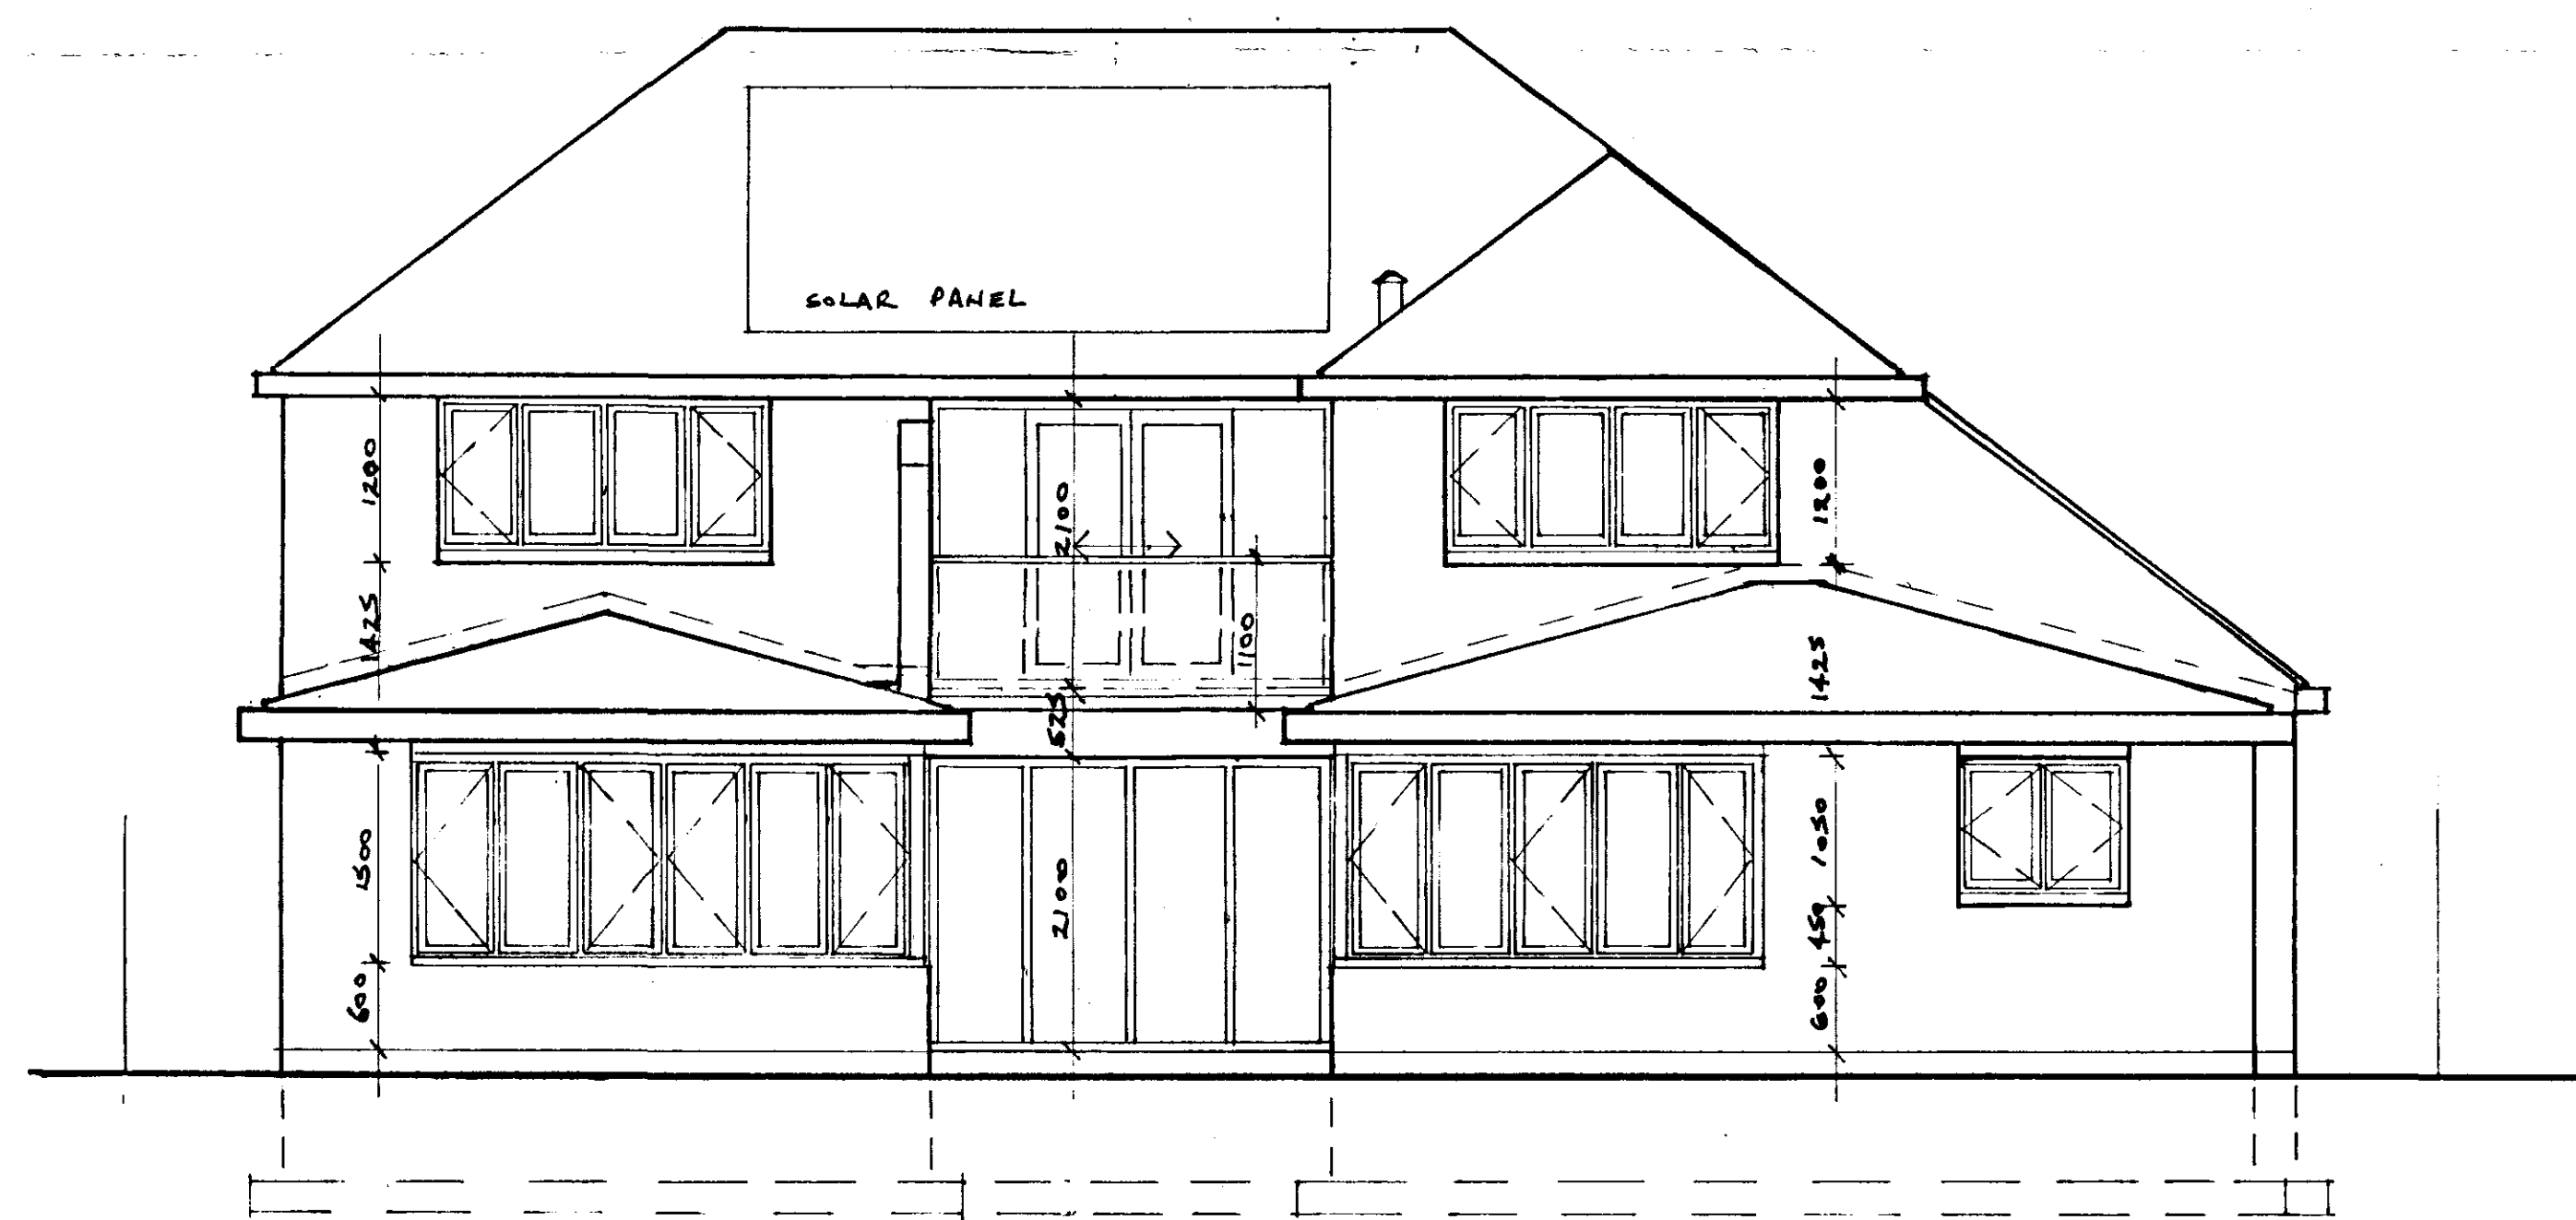

Rear (West) Elevation to Garden

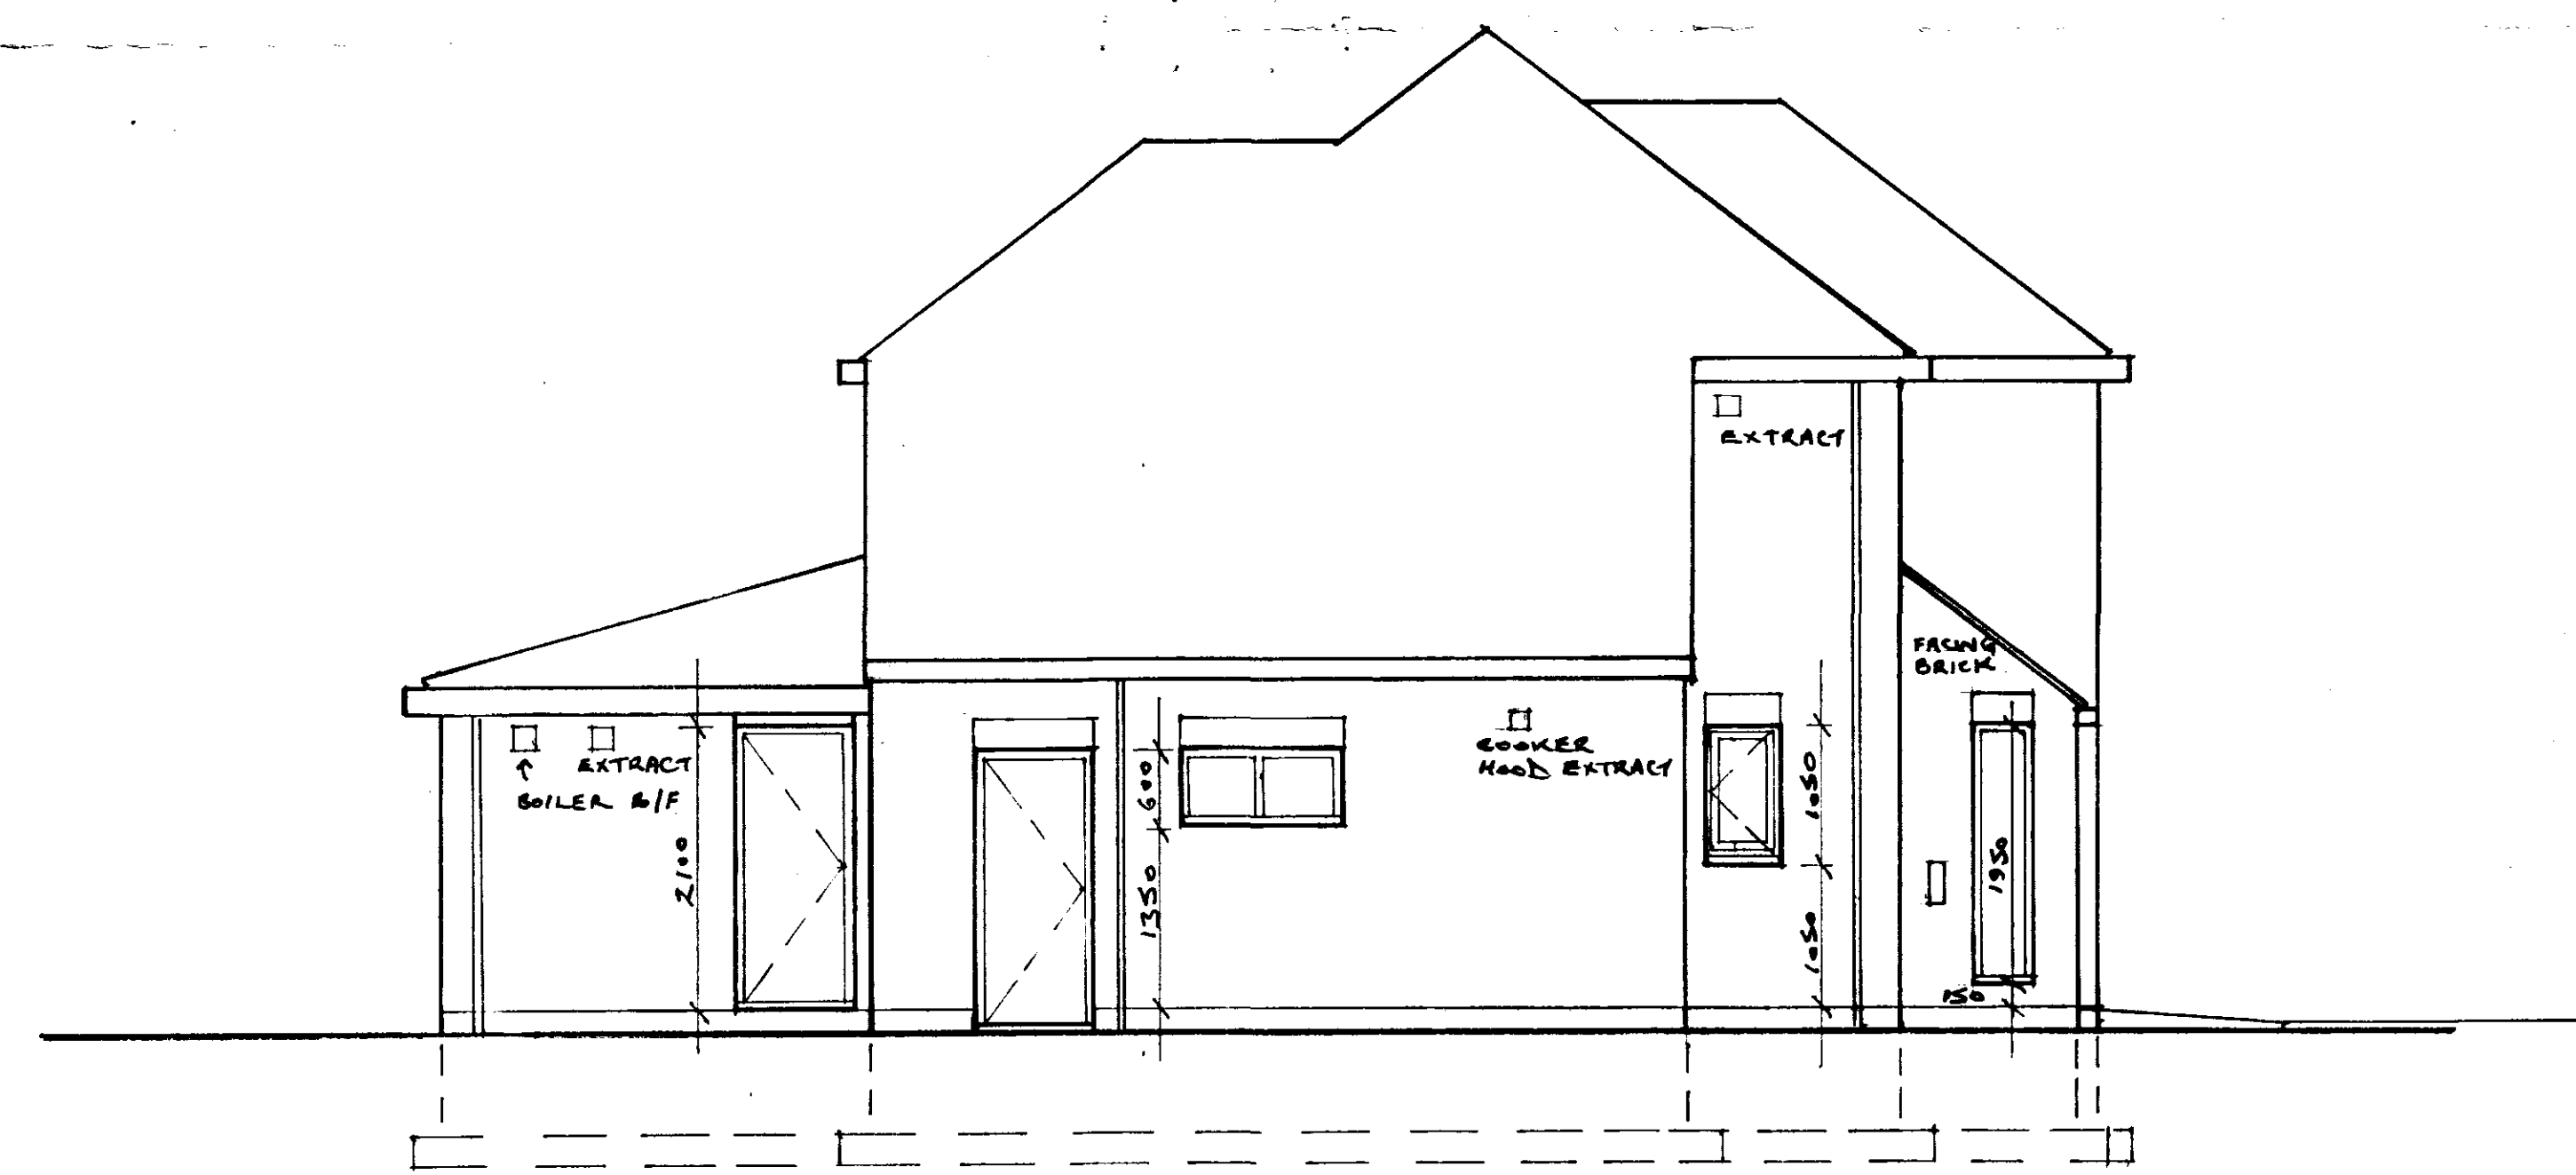

South Side Elevation

REV C. PORCH REVISED.

Construction Elevations	Proposed Replacement House 42 Cley Hall Drive, Spalding For Mr & Mrs S Kingston	Drg. 355/33 c
	A.A.Parr. M.A., Dip. Arch., RIBA, Chartered Architect 9, Tilton Drive, Oadby, Leics. LE2 5WW - 0116 2712625 - tony_a_parr@hotmail.com	