






Front (East) Elevation to Cley Hall Drive

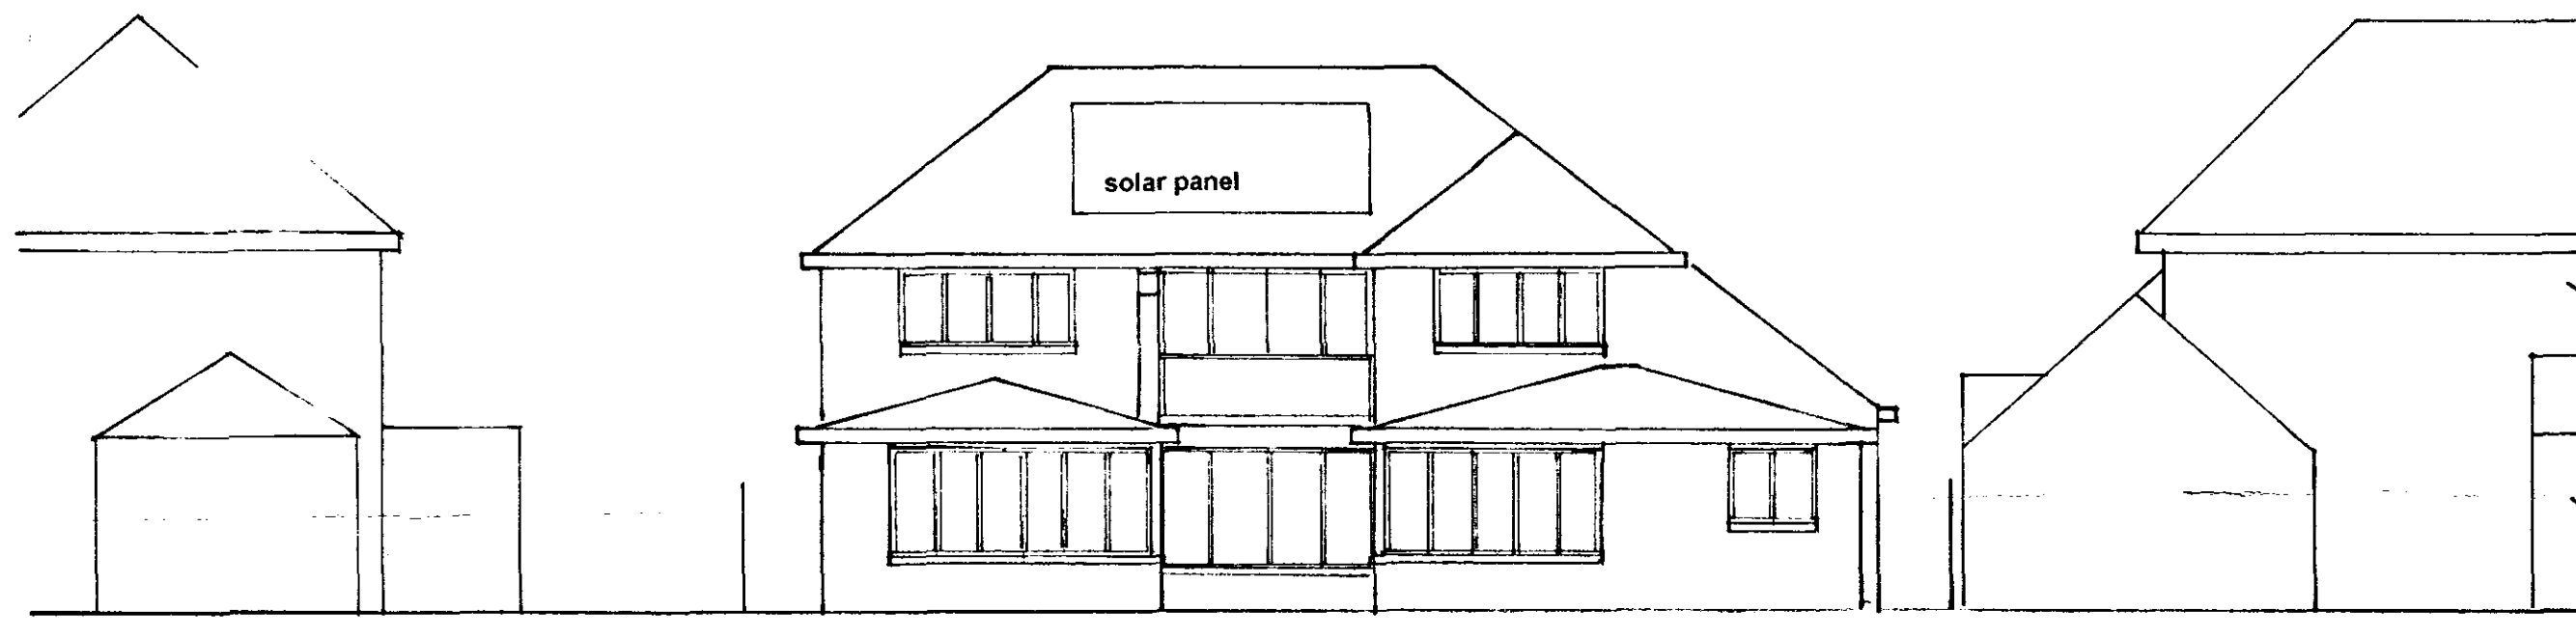

Rear (West) Elevation

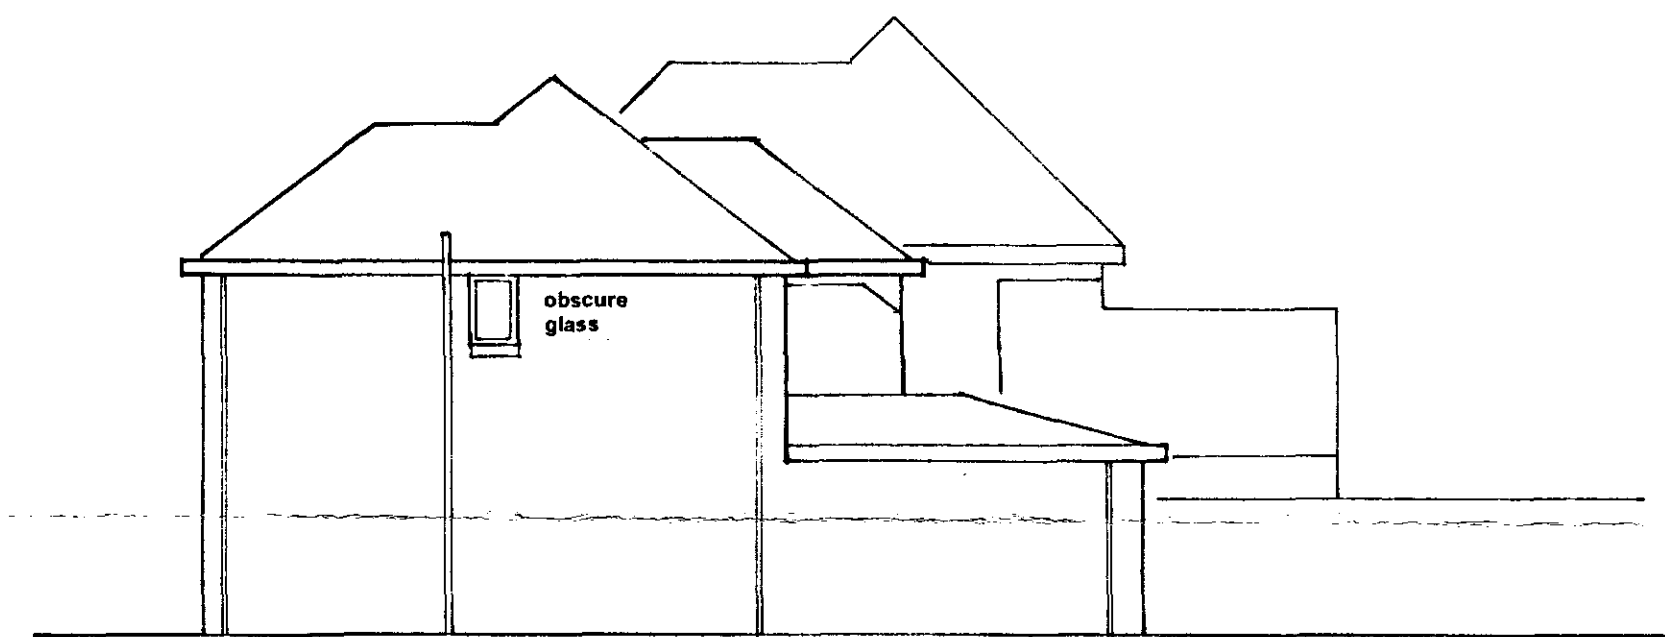


North Side Elevation

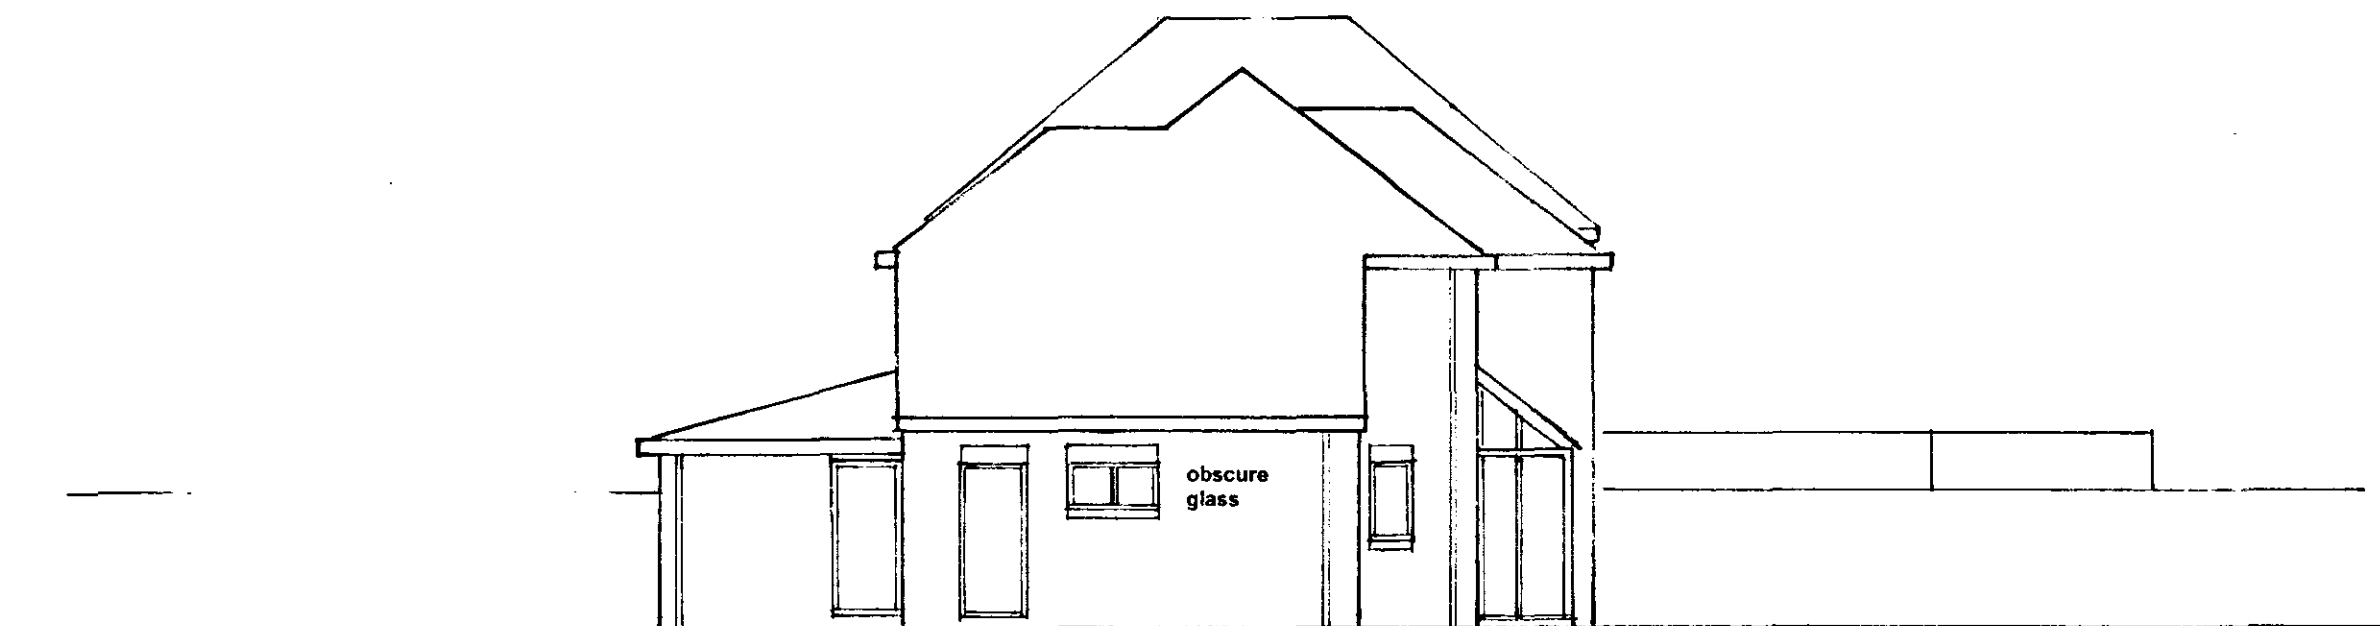

South Side Elevation

Materials: Walls - Facing Bricks to be agreed
Roof - Tiles to be agreed
Window Frames - Stained Timber

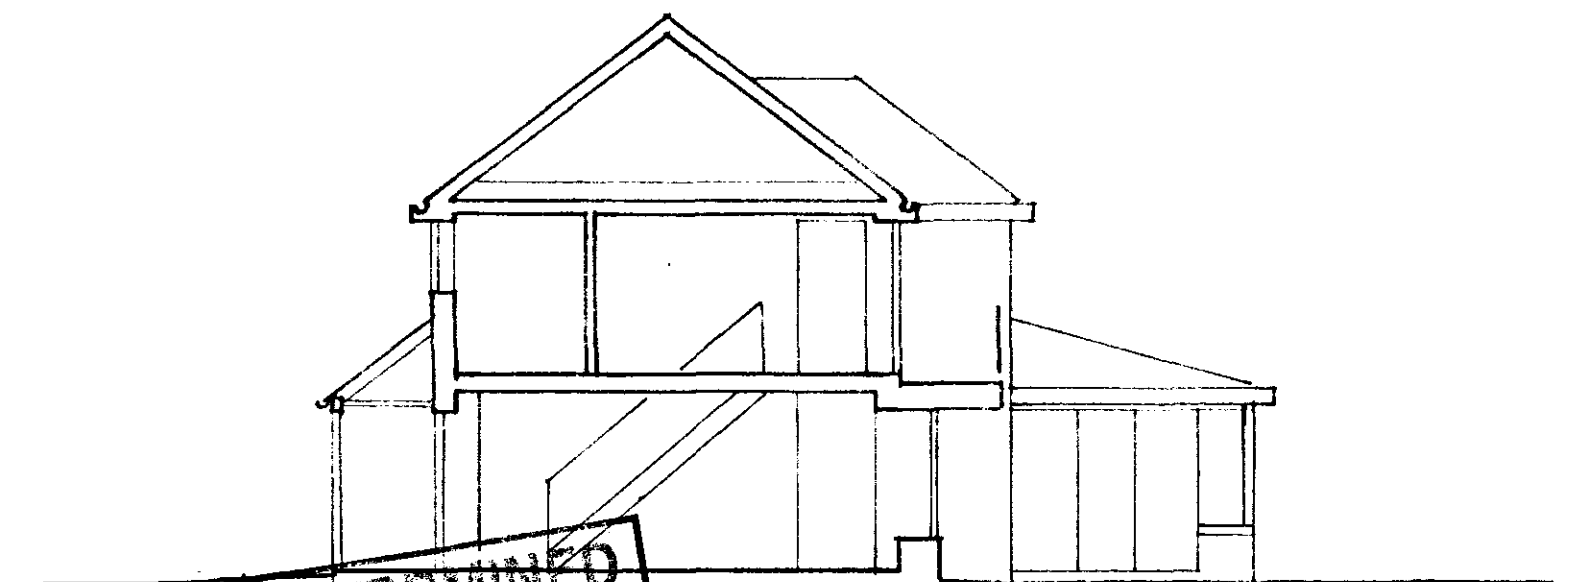

Section through Reception/Landing

PLANNING PERMISSION
24 MAY 2007
Ref. 0704/07

Proposed Replacement House
42 Cley Hall Drive, Spalding
For Mr & Mrs S Kingston

Elevations & Section
Scale : 1 : 100

Drg. 355/26A

A.A.Parr. M.A., Dip. Arch., RIBA, Chartered Architect
9, Tilton Drive, Oadby, Leics. LE2 5WW - 0116 2712625. -tony_a_parr@hotmail.com