



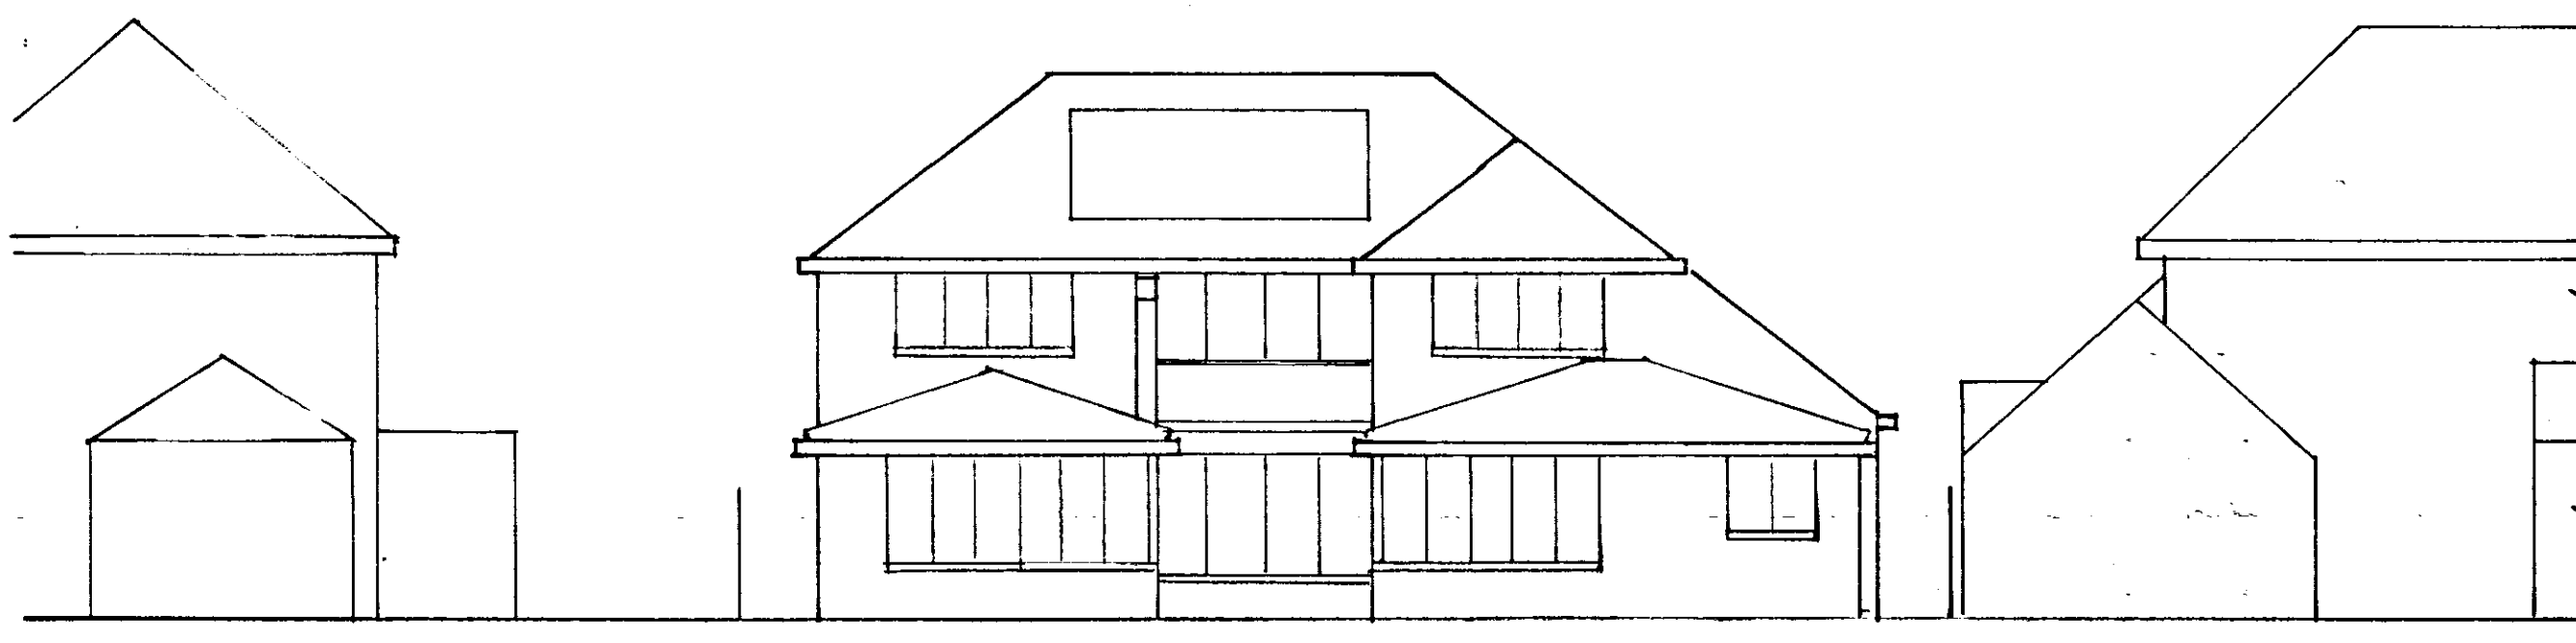

Front (East) Elevation to Cley Hall Drive




Rear (West) Elevation

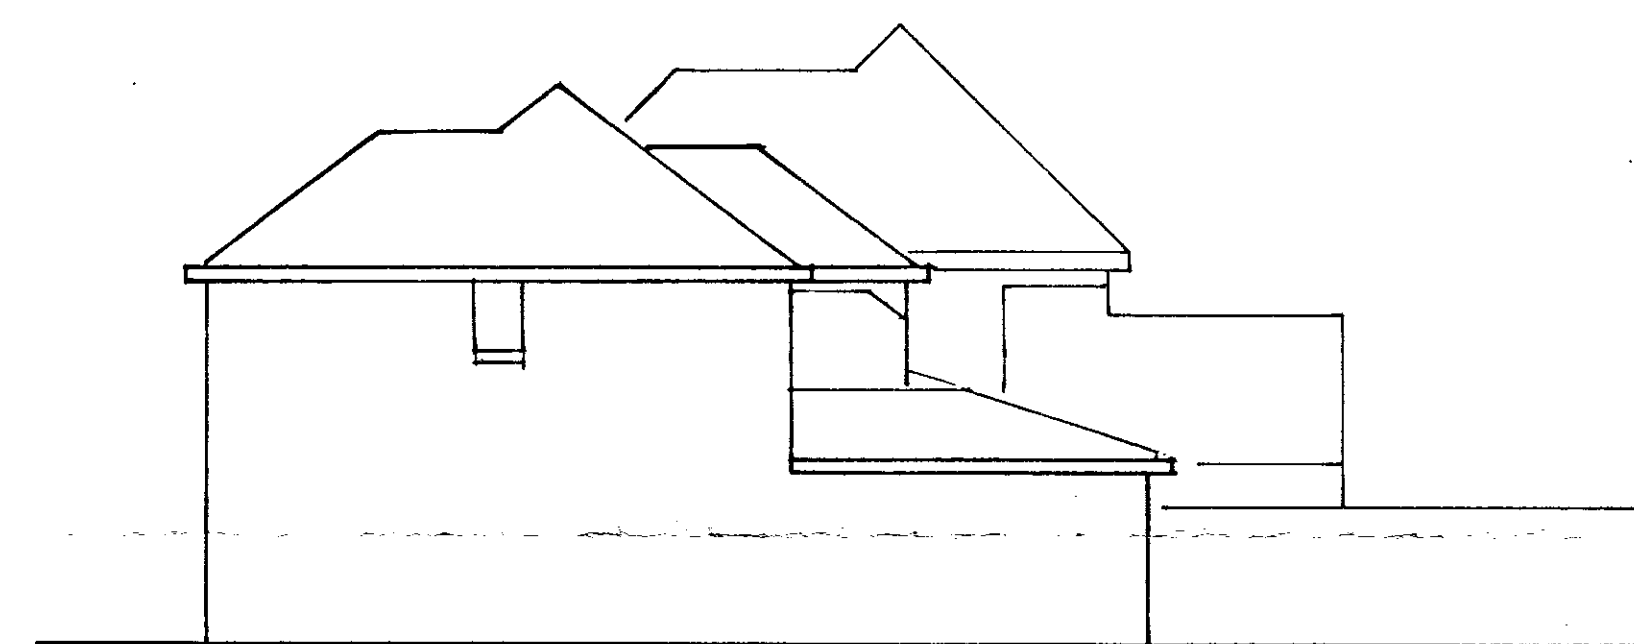

North Side Elevation



South Side Elevation

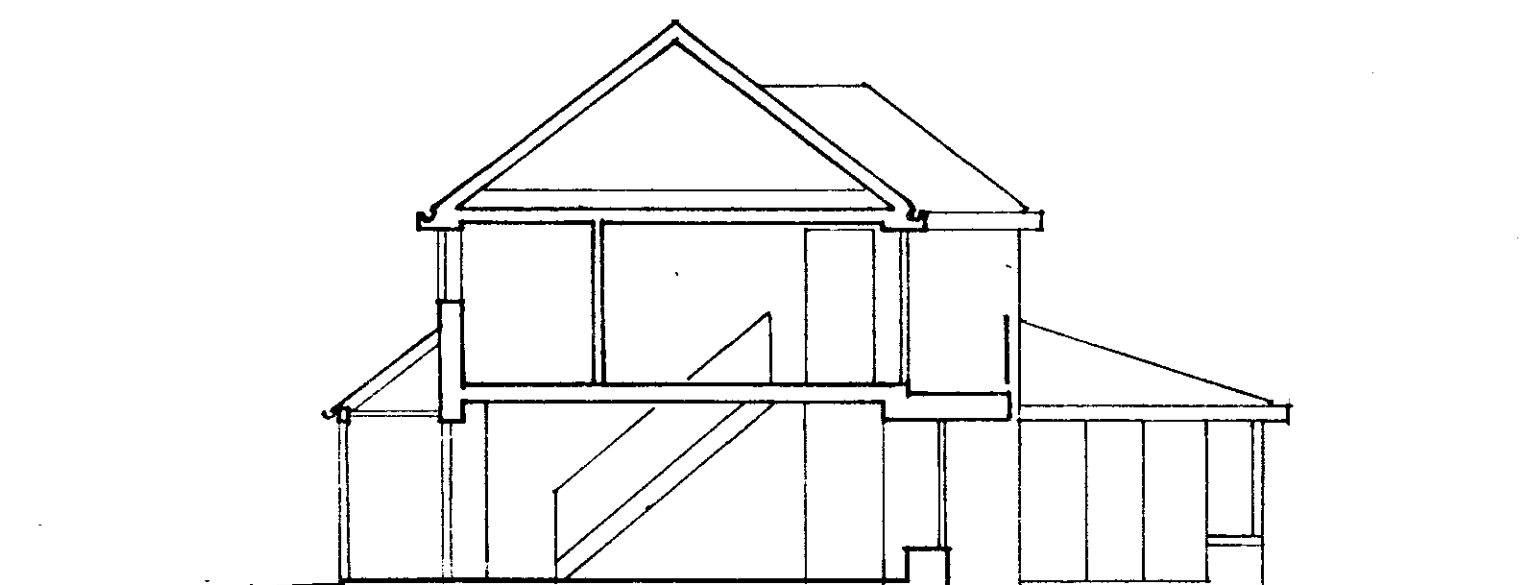

Section thro' Reception/Landing

**Proposed Replacement House
42 Cley Hall Drive, Spalding
For Mr & Mrs S Kingston**

**Elevations & Section
Scale : 1 : 100**

Drg. 355/26

A.A.Parr. M.A., Dip. Arch., RIBA, Chartered Architect
9, Tilton Drive, Oadby, Leics. LE2 5WW - 0116 2712625.-tony_a_parr@hotmail.com