

Planting

Proposed Trees

Proposed Grass Areas

Boundary Treatments




Proposed Railings

Furniture

Cycle Stands

Bench

Litter Bin

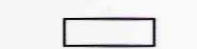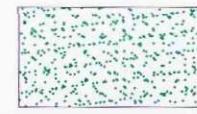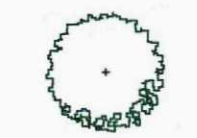

PLANTING NOTES

General notes:

All topsoil to comply with BS 3882:2007.

Landscape scheme to be implemented during the first planting season after completion of the development.

Tree planting:

Trees to be planted into 900x900x900mm tree pits.

Tree pit bases to be broken up to ensure adequate drainage.

Tree pit backfill to consist of 3 parts topsoil to 1 part peat free compost, 50g Enmag

fertiliser to be mixed within backfill.

Trees to be double staked and tied.

Trees to be watered as necessary to ensure healthy establishment.

600mm diameter area to be kept weed free around each tree.

Grass areas:

Grass to be established over minimum of 150mm depth topsoil.

Topsoil to be cultivated to a fine tilth. All stones over 50mm, rubble, rubbish, lumps of

clay, roots and all extraneous materials to be removed.

Preparation for sowing shall comply with BS4428:1989 and shall be carried out not less

than 1 week prior to seeding.

Pre-germination fertiliser to be applied.


Grass seed to be hard wearing, low maintenance amenity mix, to be approved.

Grass seed mix shall comply with BS4428:1989.

Grass areas to be maintained between 30 and 70mm height.


PLANT SCHEDULE

Trees						
Qty	Abbr	Species	Girth (cm)	Height (cm)	Root Zone	Specification
7	AP	Acer platanoides 'Crimson King'	12-14	350-425	RB	Heavy Standard
26	SA	Sorbus aria 'Lutescens'	10-12	300-350	RB	Selected Standard

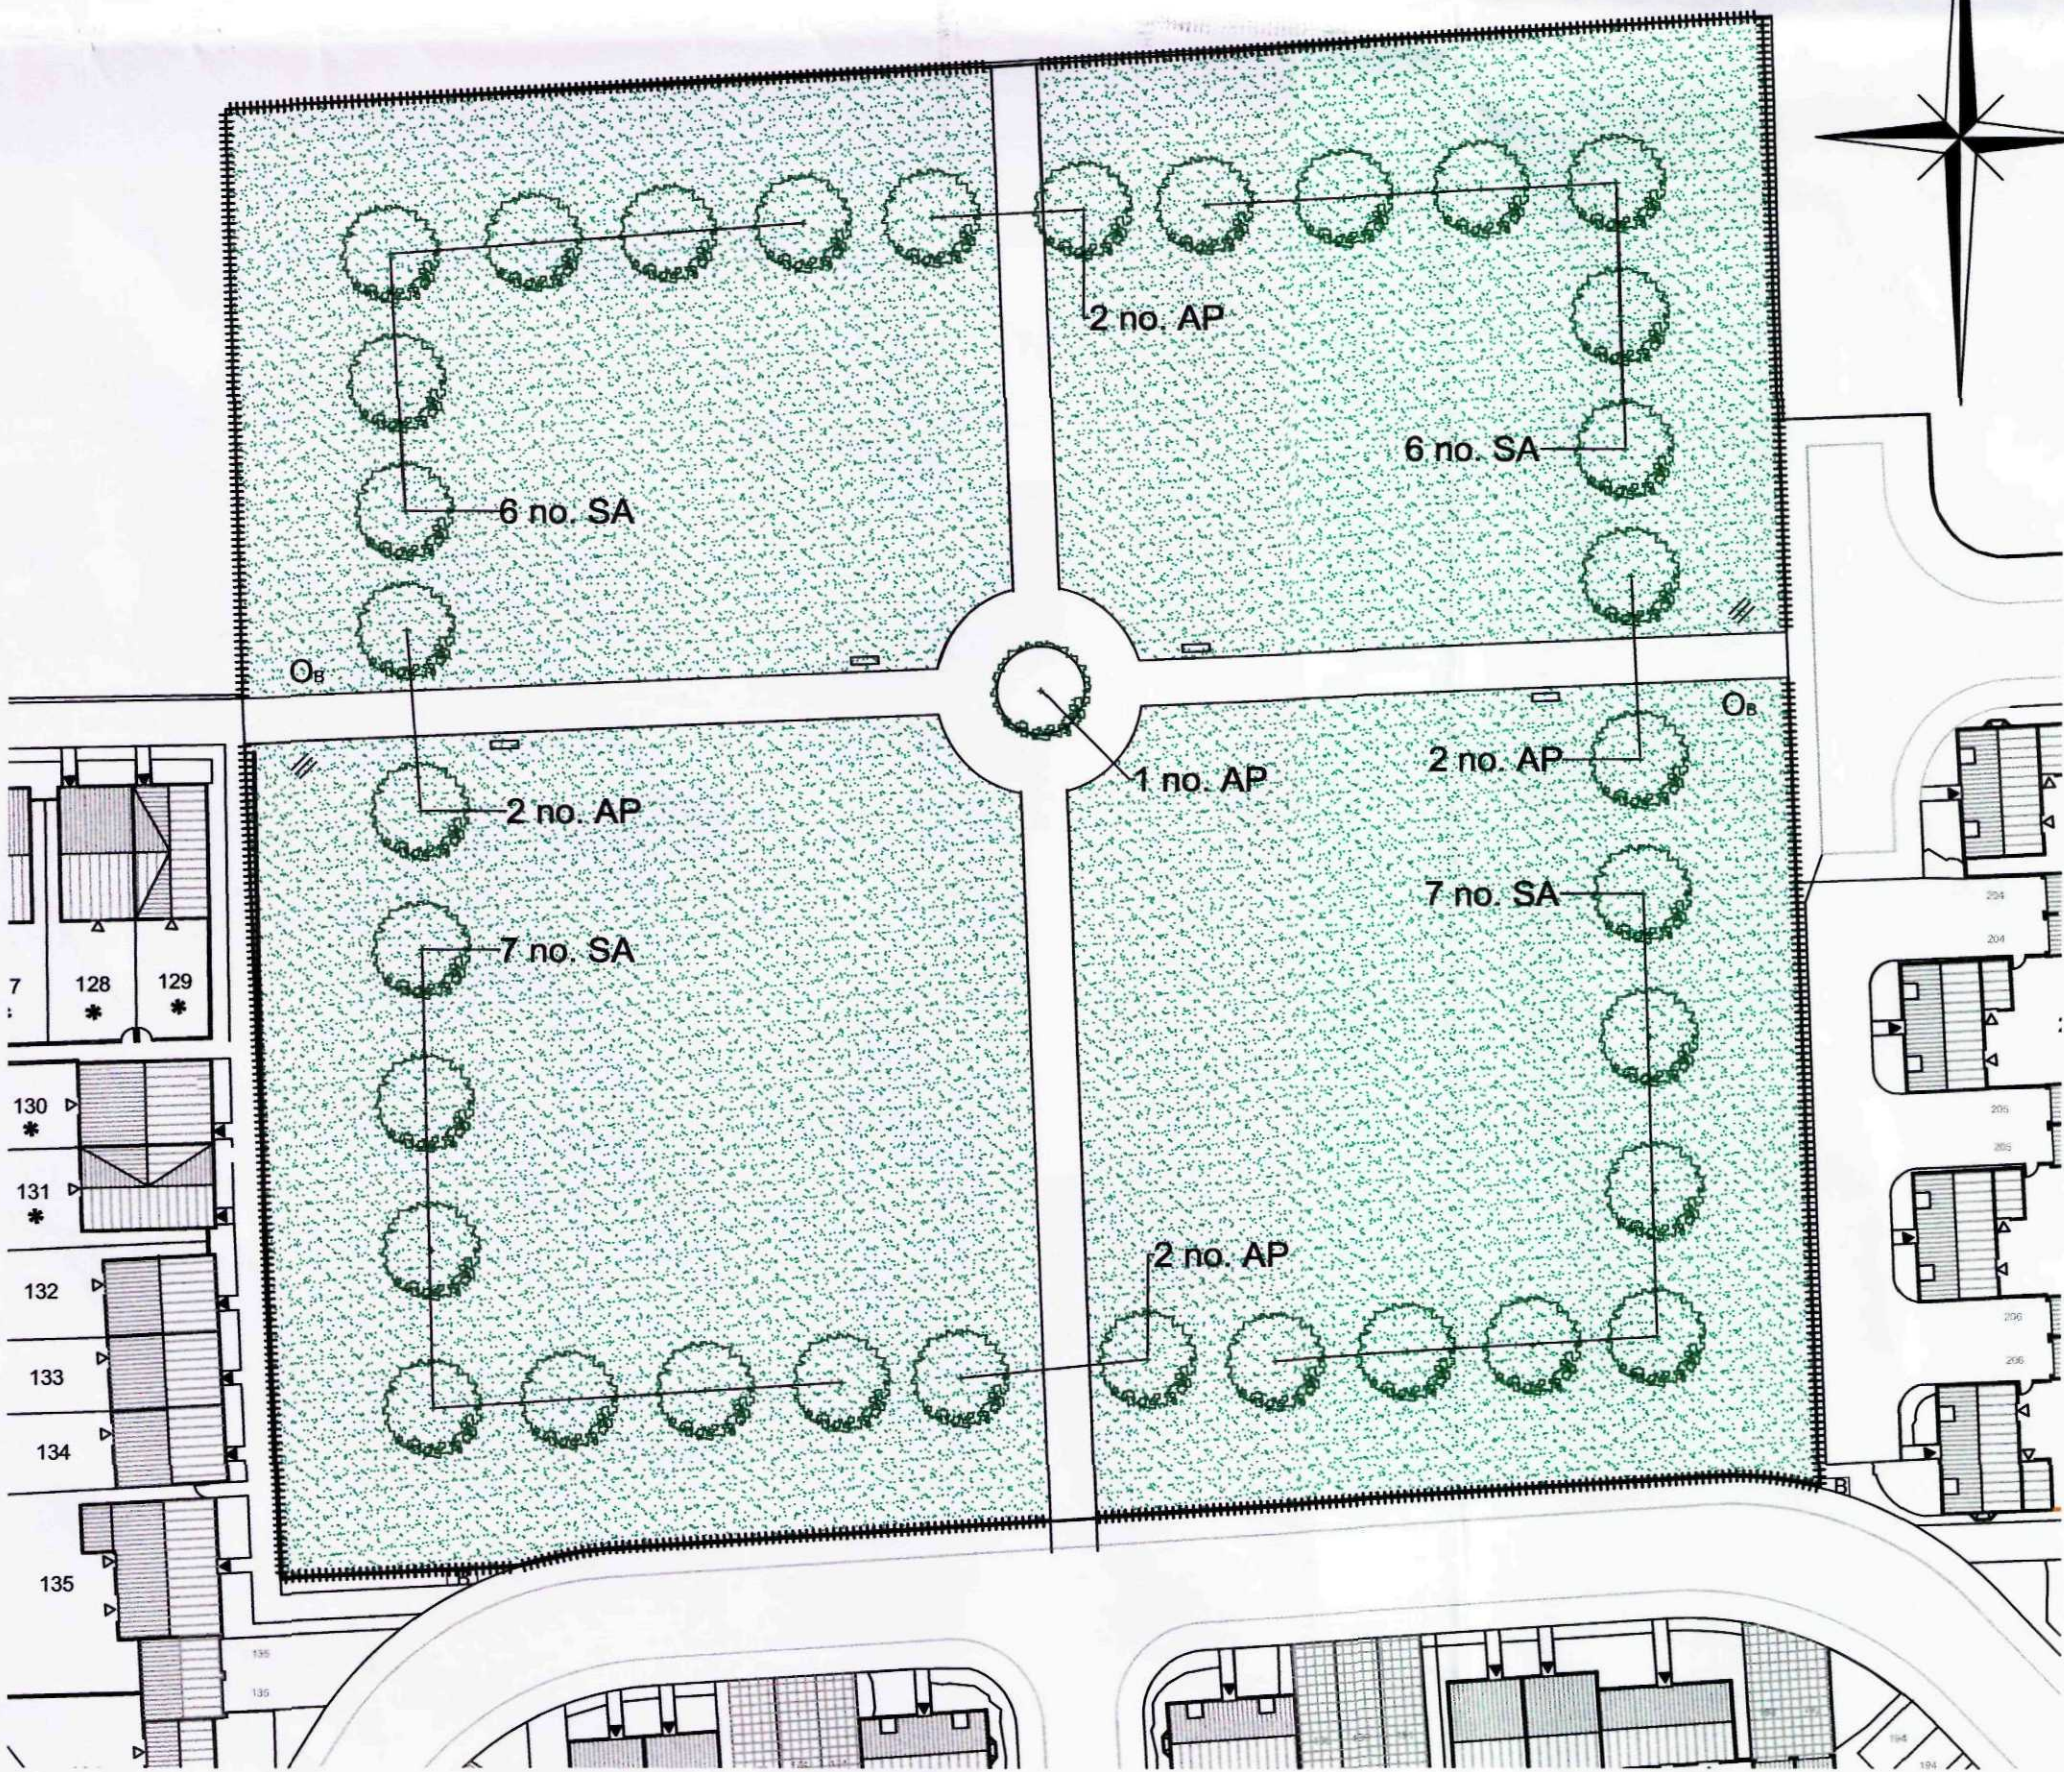

LANDSCAPE DETAILS
1:500

CONTEXT PLAN
1:2000

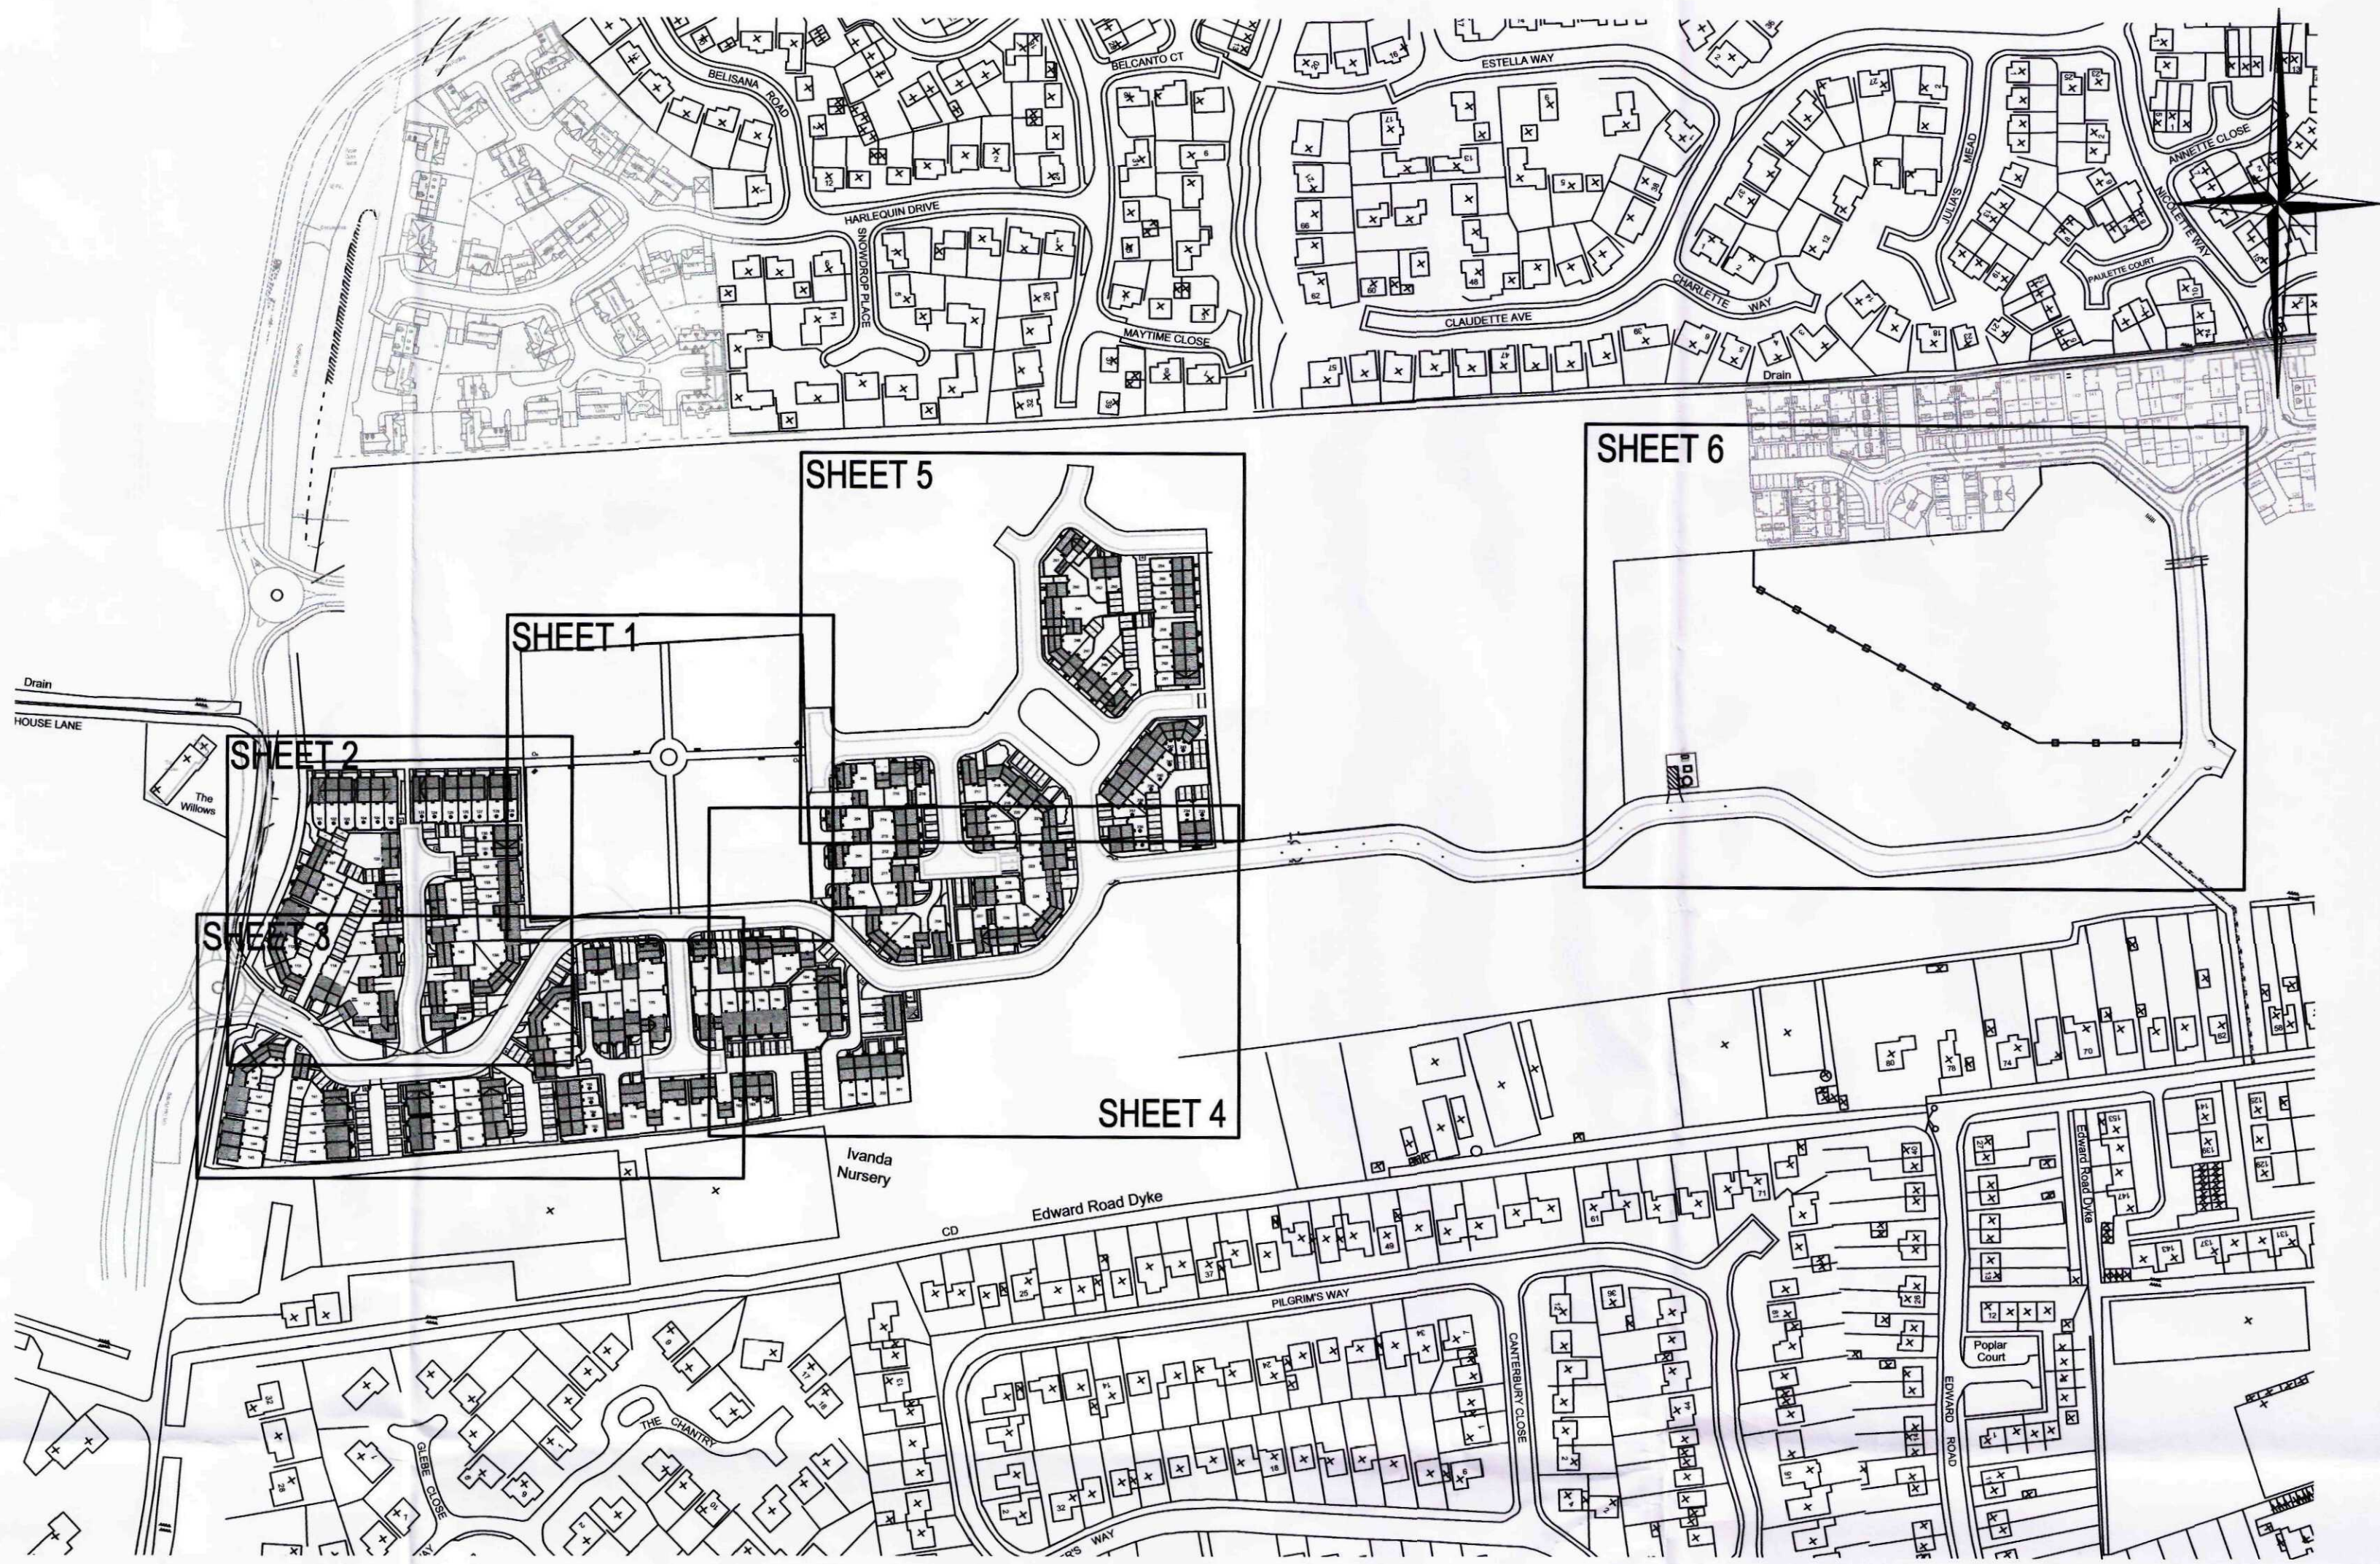

A	HR	Addition of furniture	31/08/11
Rev.	By	Notes	Date
rdc Robert Doughty Consultancy			
Client: ALLISON HOMES EASTERN LTD			
Project: Woolram Wygate South West Quadrant			
Drawing title: Landscape Details - Sheet 1 of 6			
Drawing No. 520/214 / LD01	Rev. A	Drawn HR	
Scale 1:500; 1:2000 @ A1	Date 24/06/2011	Checked	